



FLOOR PLAN - BUILDING 2

3/16" = 1'-0"

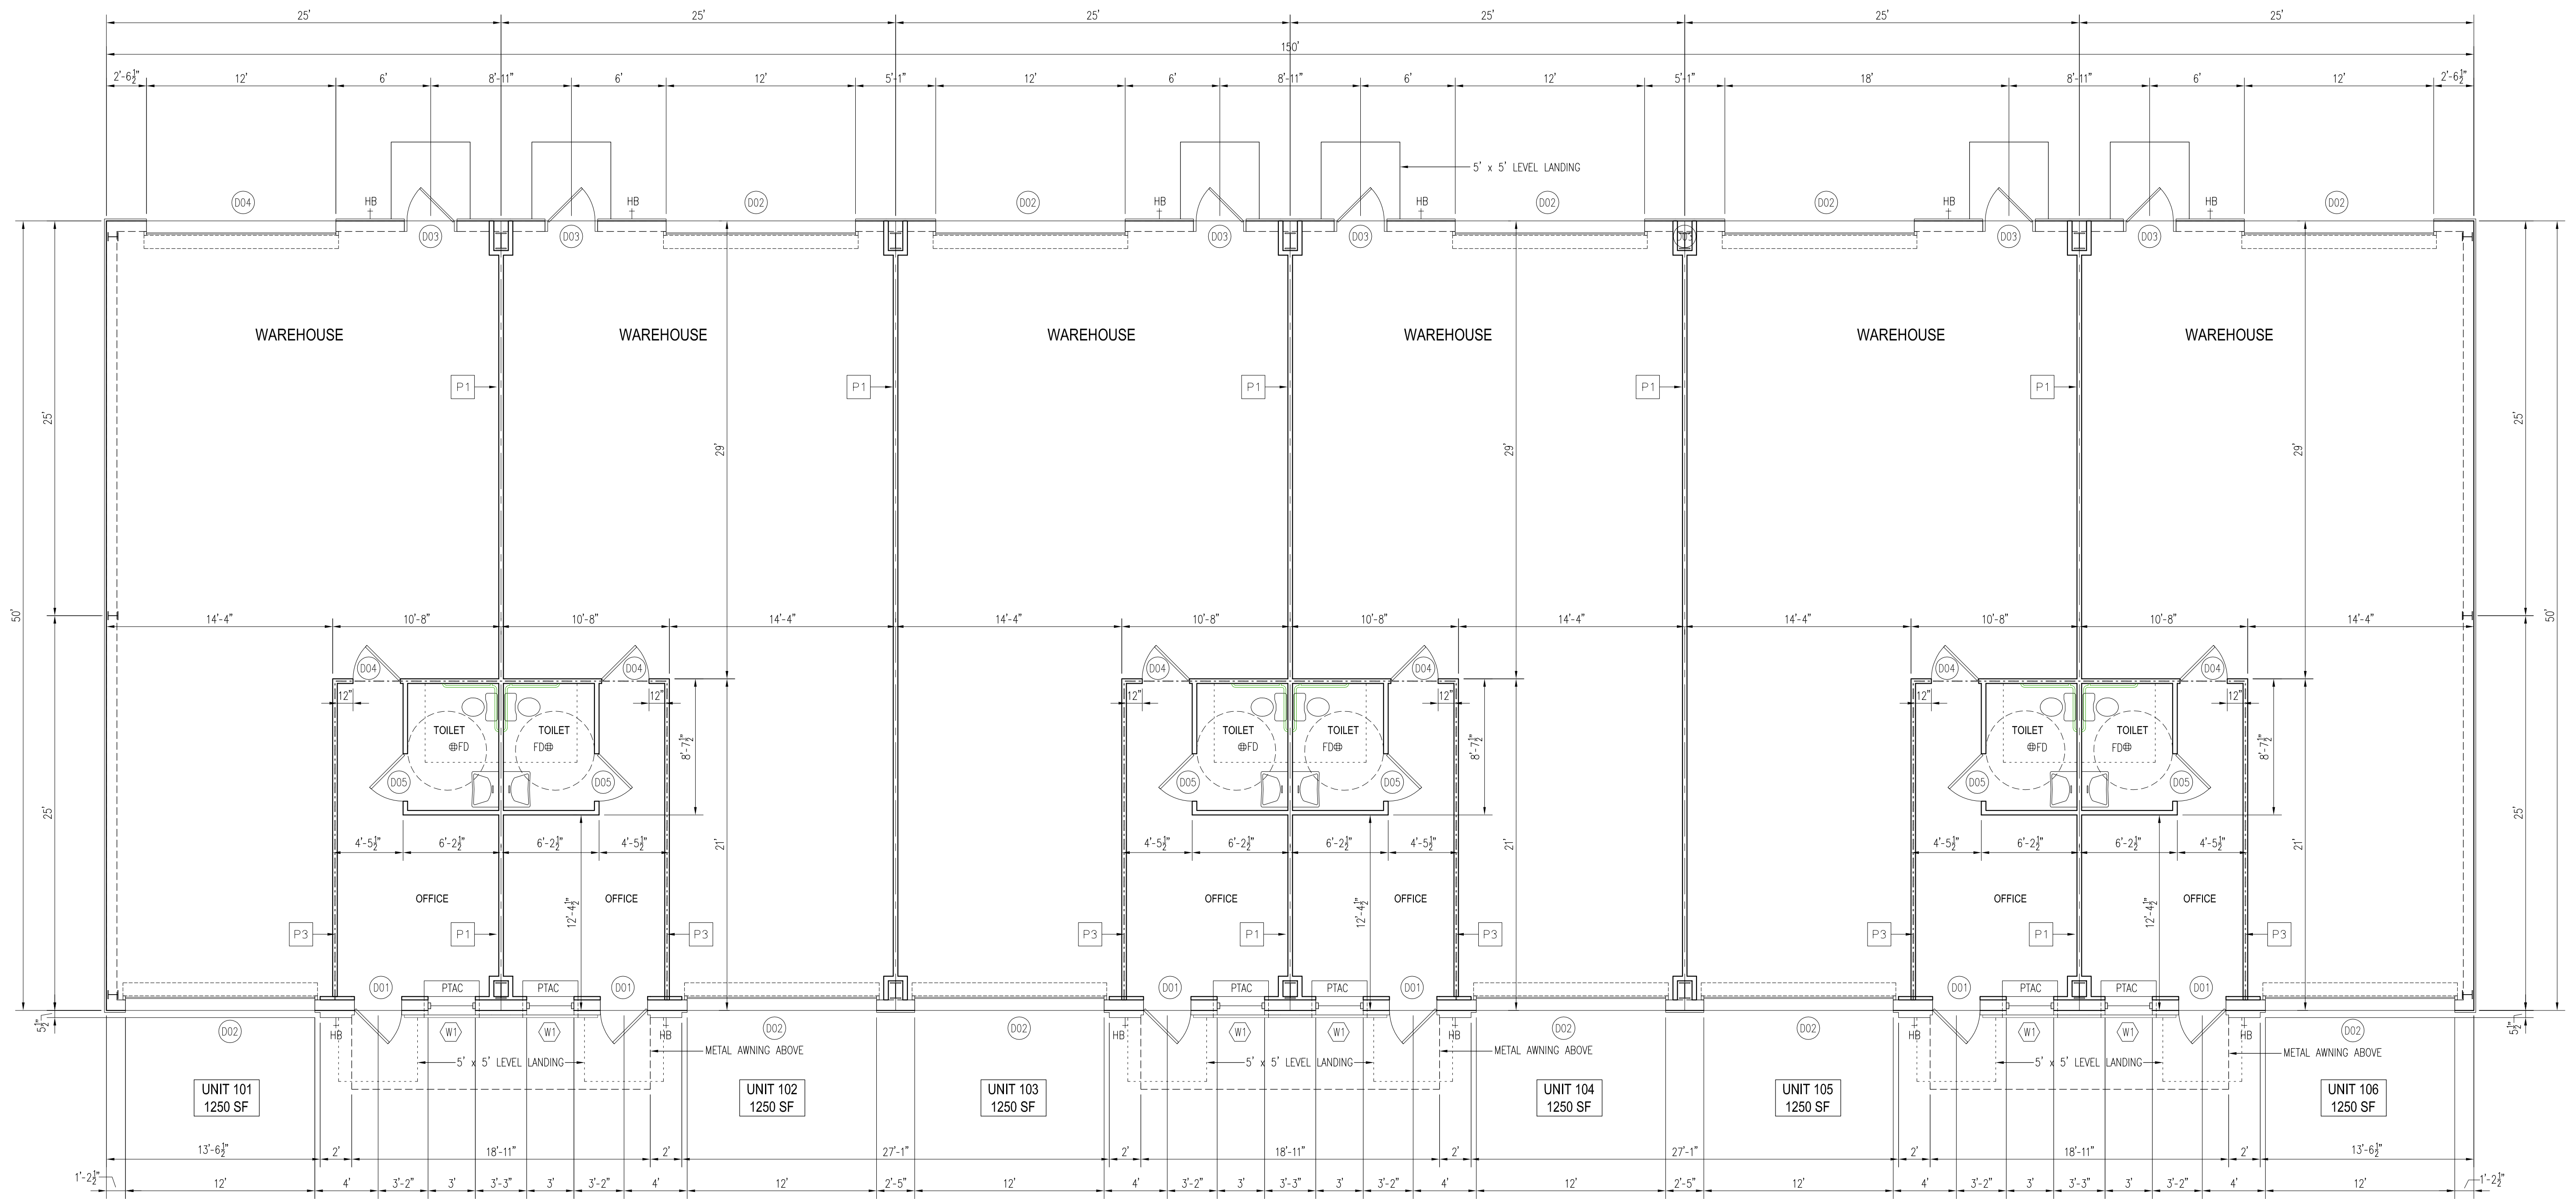

FLEX SPACE DEVELOPMENT FOR
UNIFIED CAPITAL, LLC - BUILDING 2
PLANTATION OFFICE PARK
TRACT K
BARTER DRIVE AT PETE'S HWY.
LIVINGSTON PARISH, LA 70726

ARCHITECTS
CONSULTANTS
a Limited Liability Company
120 Belle Terre Blvd. (985) 502-1615
Covington, LA 70433 (985) 875-0737 Fax
nguyench@allnet

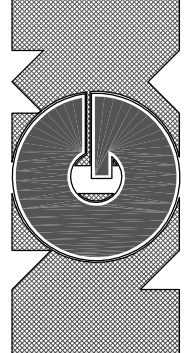

PLAN NO:

1697-2

DRAWN BY:

TCM

DATE:

07/15/24

A01