




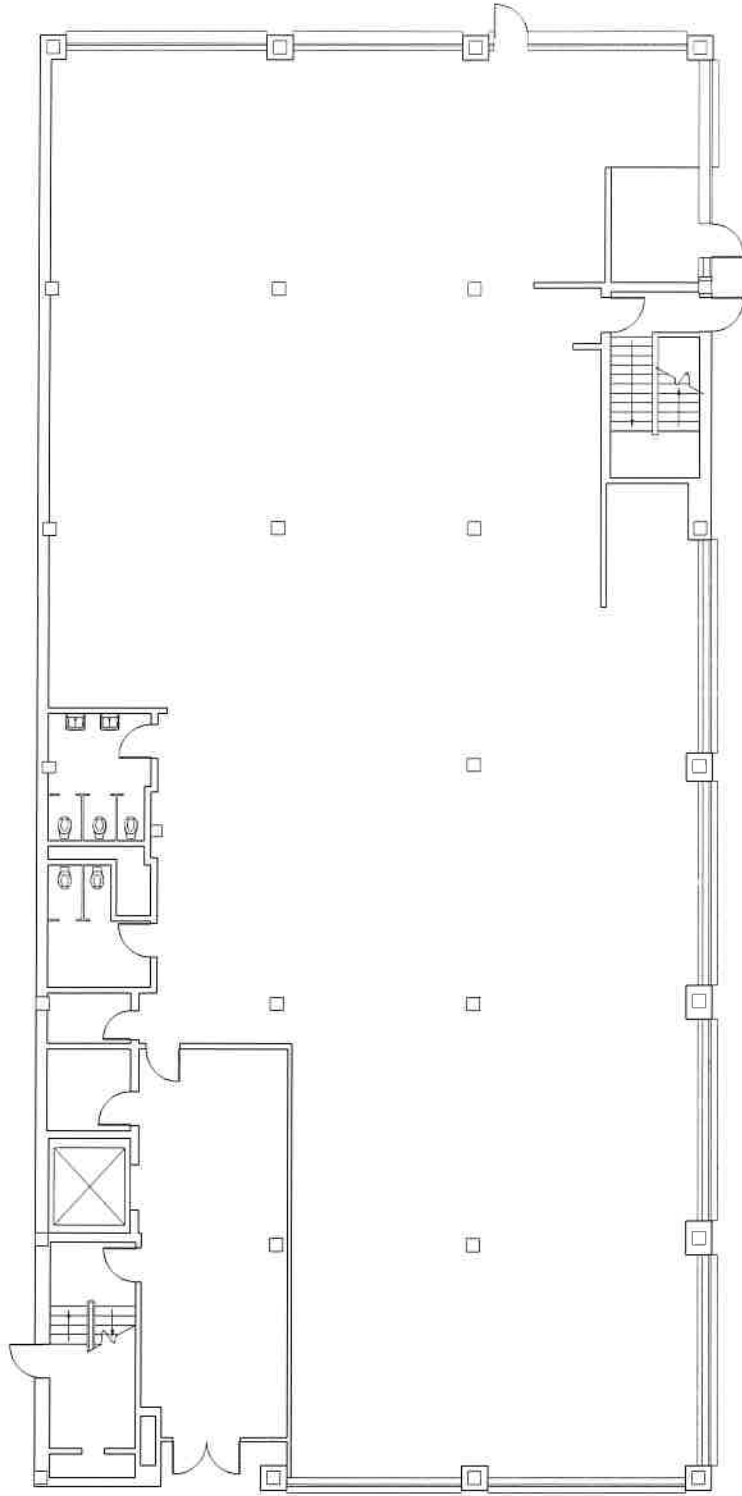


1 1ST FLOOR PLAN
SCALE 1/8" = 1'-0"

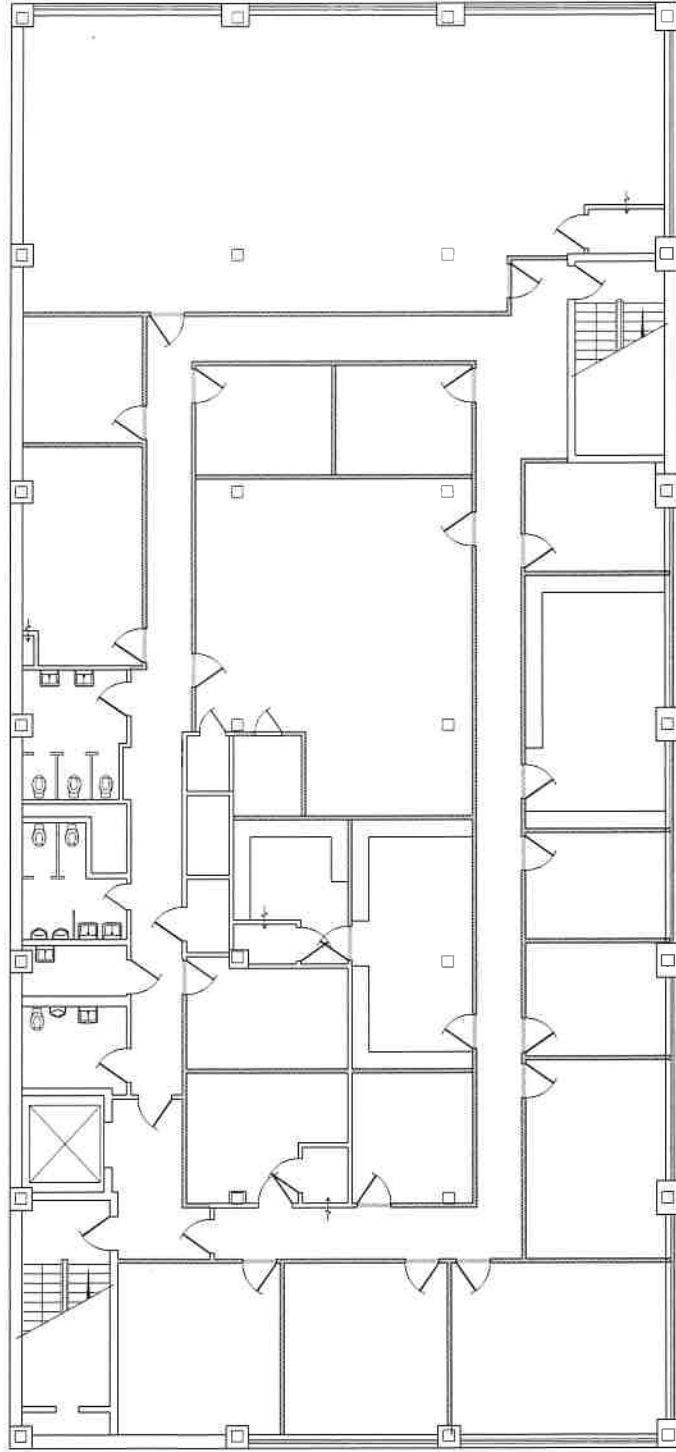

1 2ND FLOOR PLAN
SCALE: 1/8" = 1'-0"

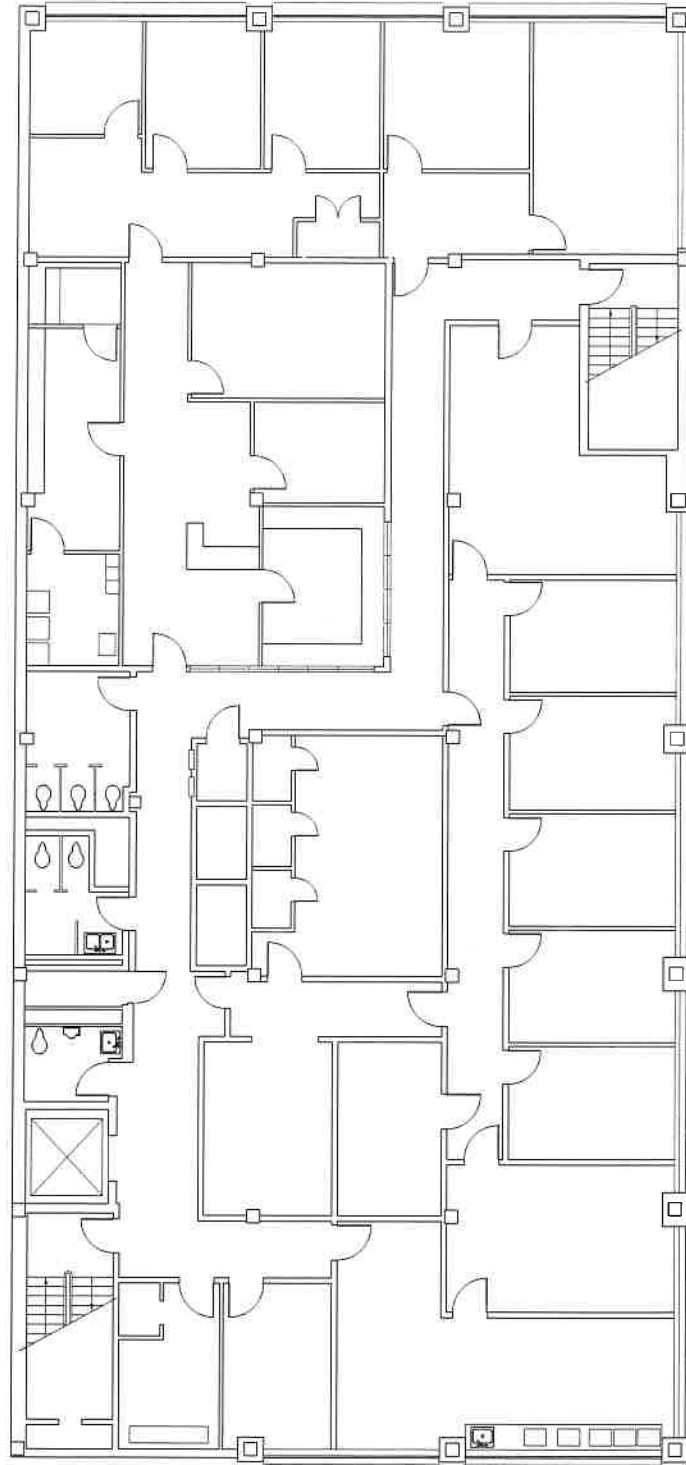

3RD FLOOR PLAN
SCALE: 1/8" = 1'-0"

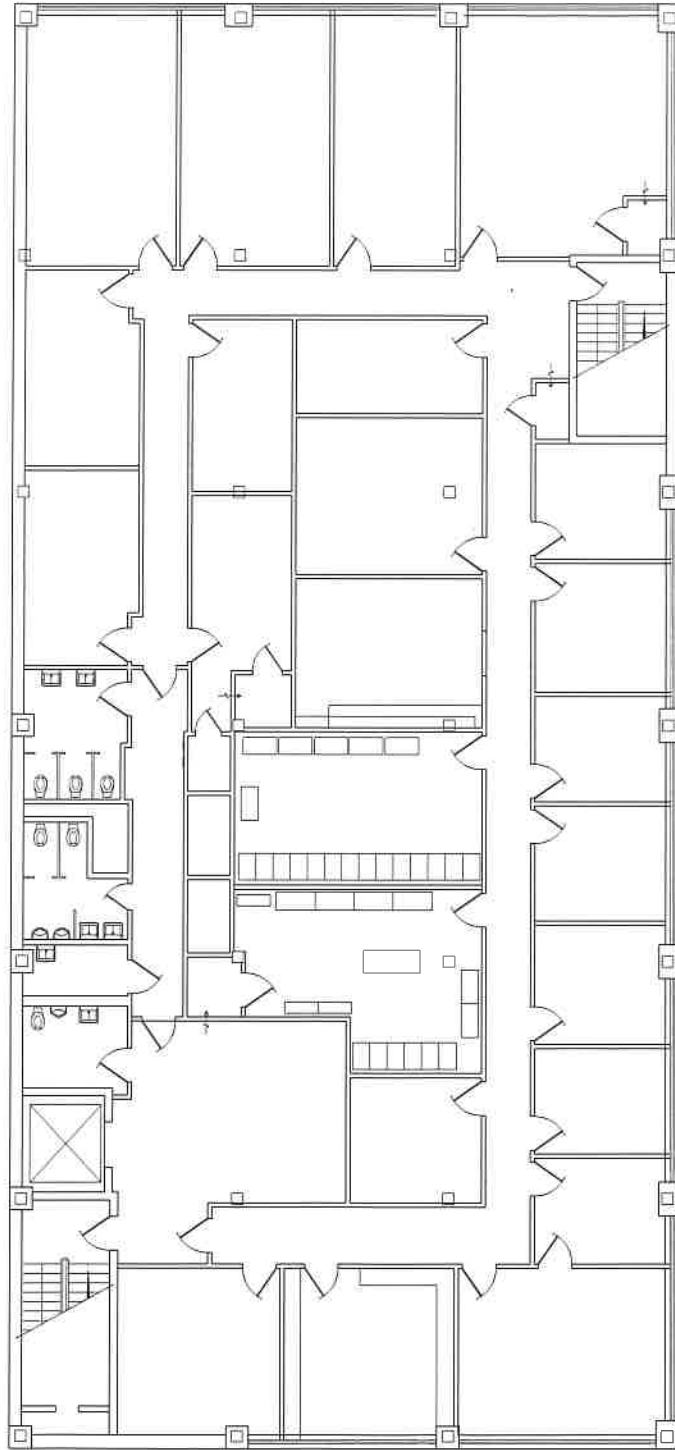

3 3RD FLOOR PLAN
SCALE: 1/8" = 1'-0"