


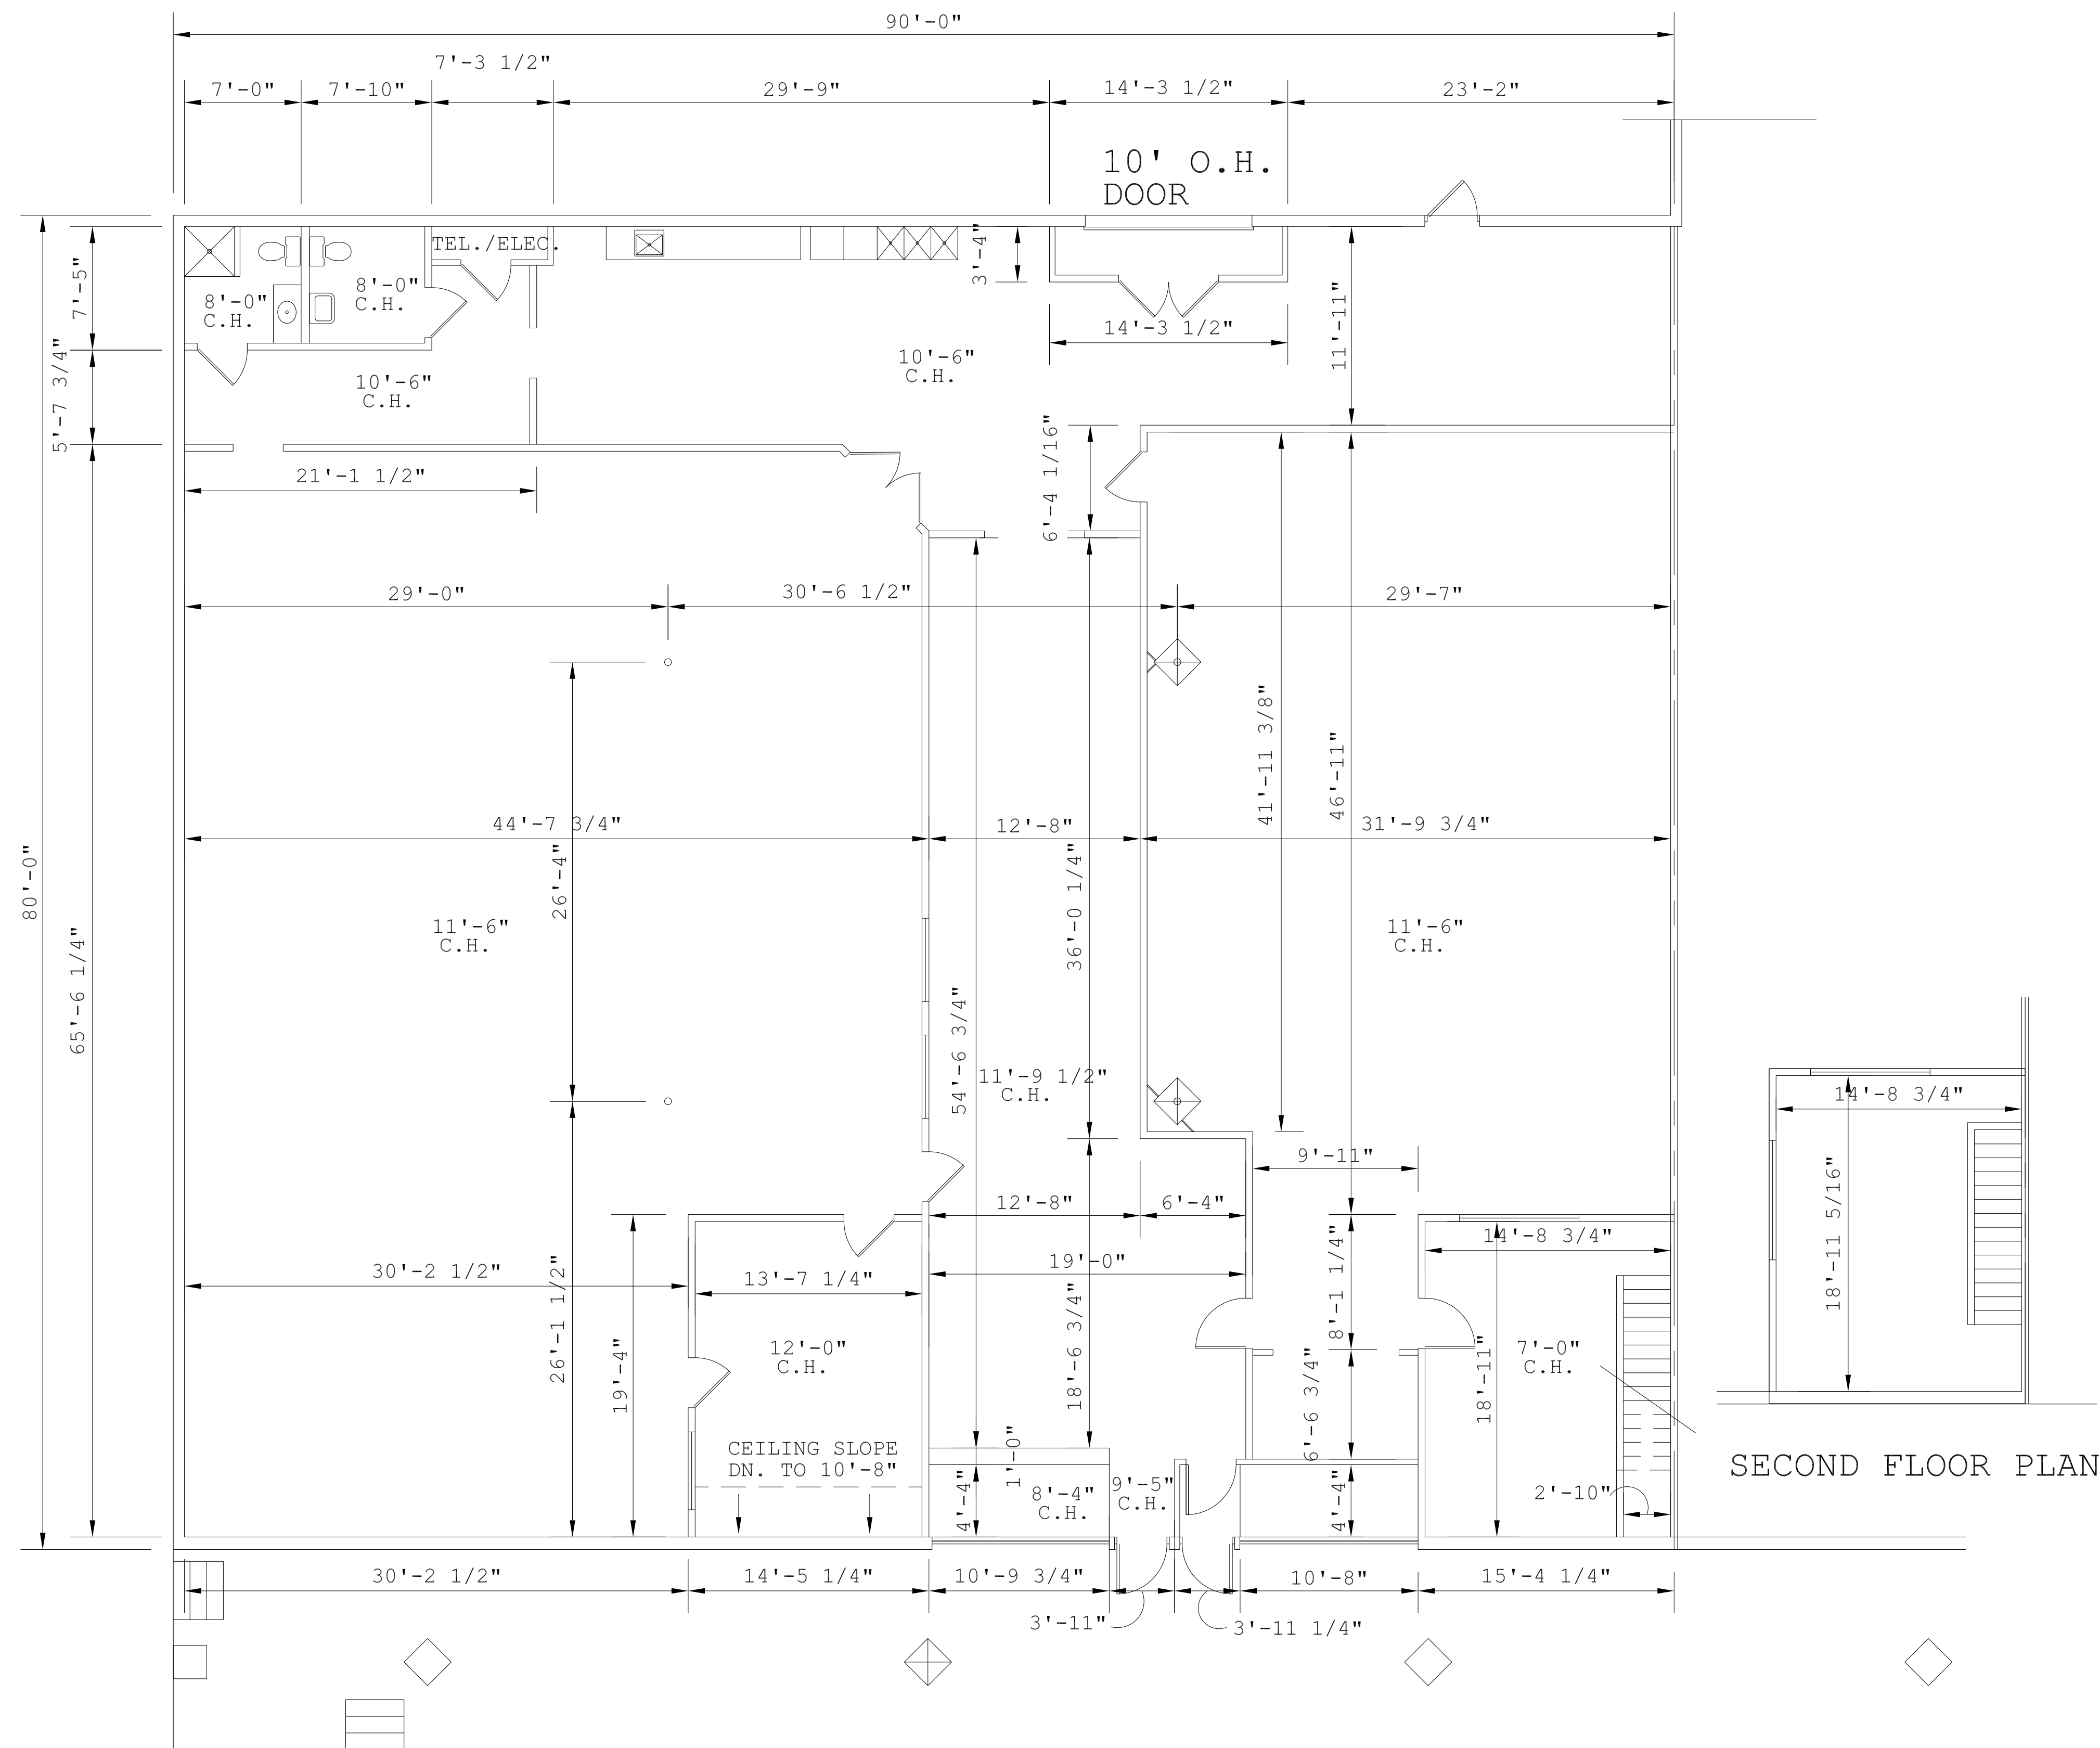

FIRST FLOOR PLAN

SECOND FLOOR PLAN

SPACE 325 EASTRIDGE PLAZA

SCALE : 1/8" = 1'-0"

SQUARE FOOTAGE

FIRST FLOOR 7,186 SQ. FT.

SECOND FLOOR 308 SQ. FT.

TOTAL FOOTAGE = 7,494 SQ. FT.