

# THE SQUARE

201 Holiday Blvd, Covington, LA

## CURRENT STATUS

### BLDG 1

Suite 100: Integrated Concierge  
Suite 110: About You Home Health  
Suite 130: GNO Properties

### BLDG 2


Suite 200: Palette

### BLDG 3

Suite 315: Longbranch Counseling Center  
Suite 335: Sulzer Williams

### BLDG 4

Suite 400: Longbranch Admin Offices

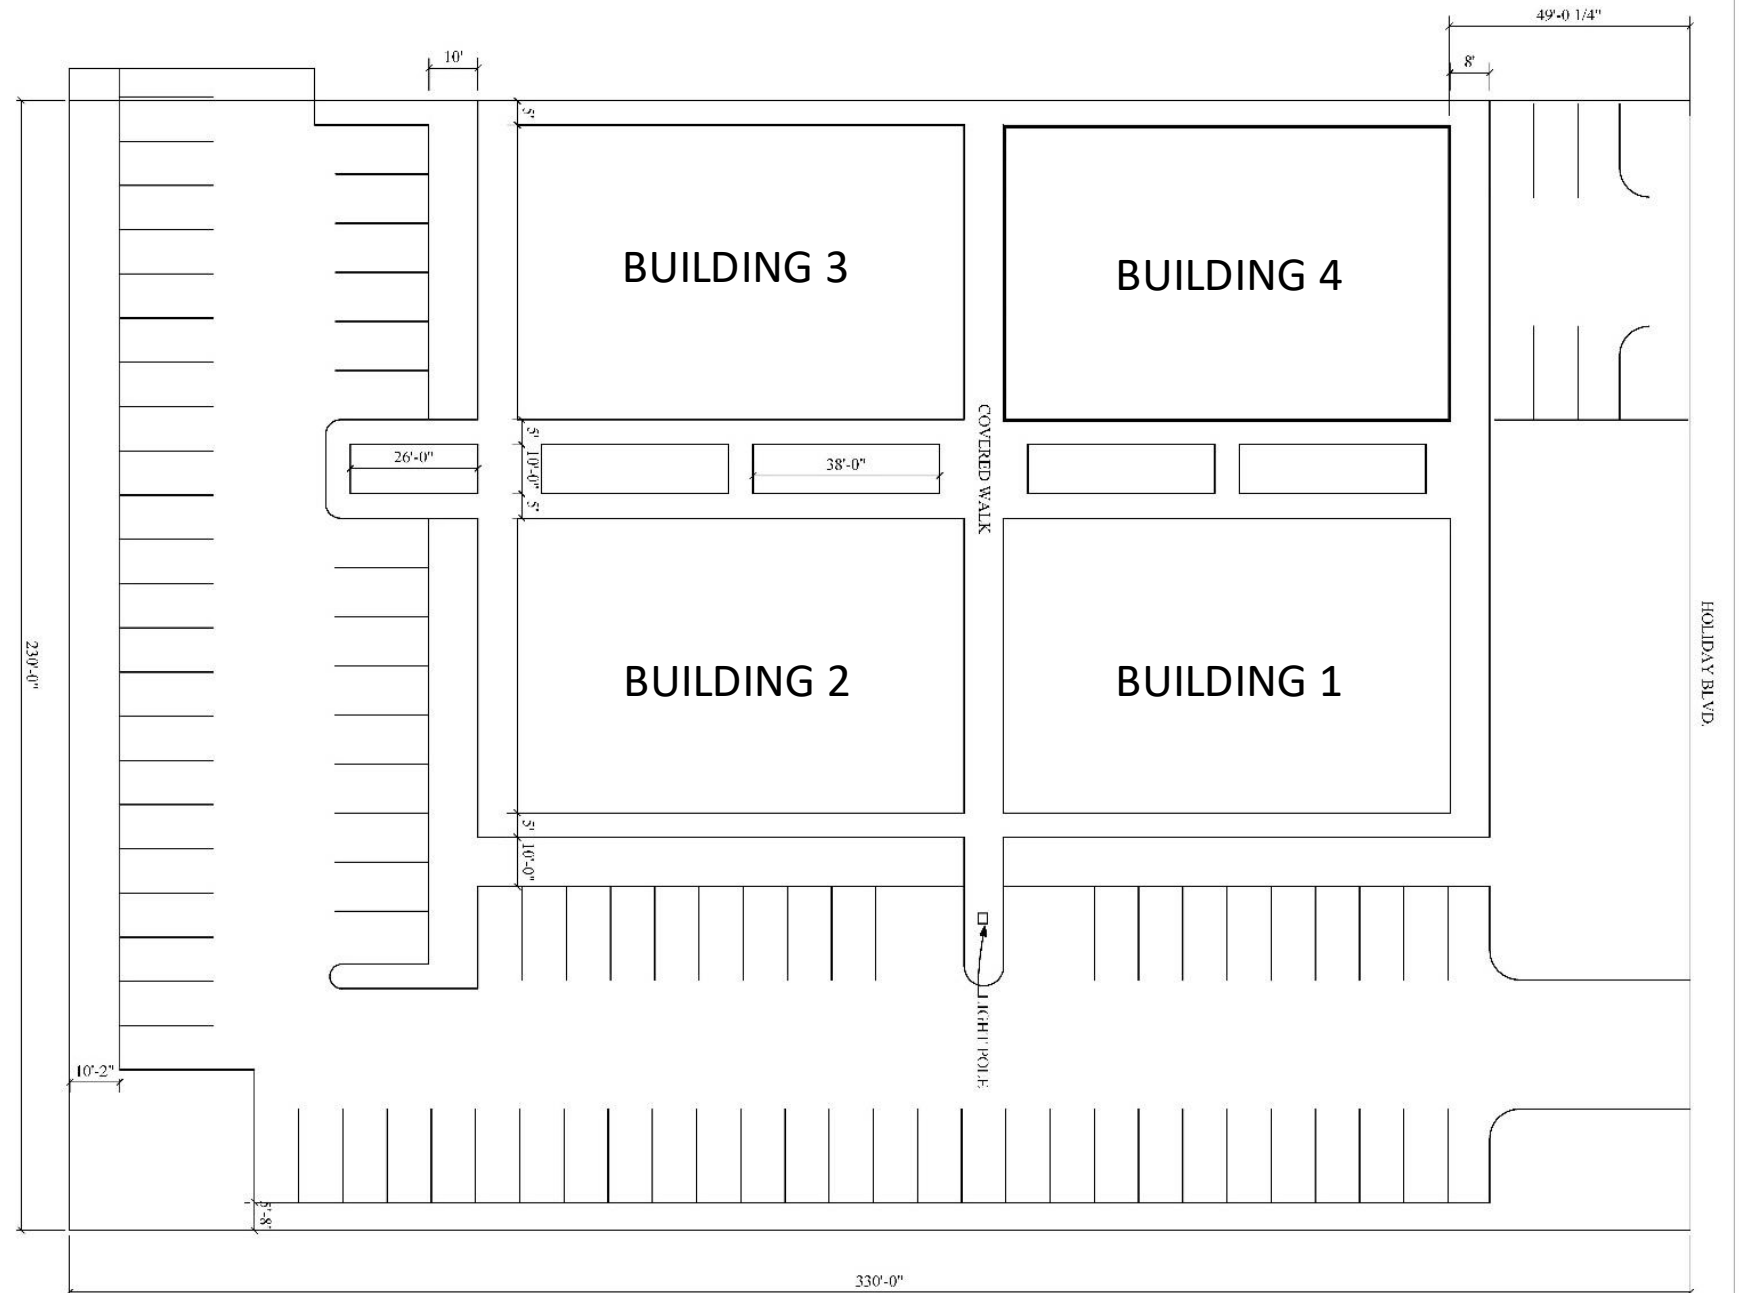



# THE SQUARE

201 Holiday Blvd, Covington, LA

## BUILDING 1: CURRENT FLOORPLAN

- Suite 100 – Integrated Health
- Suite 110 – About You
- Suite 130 – GND Properties

### SITE PLAN

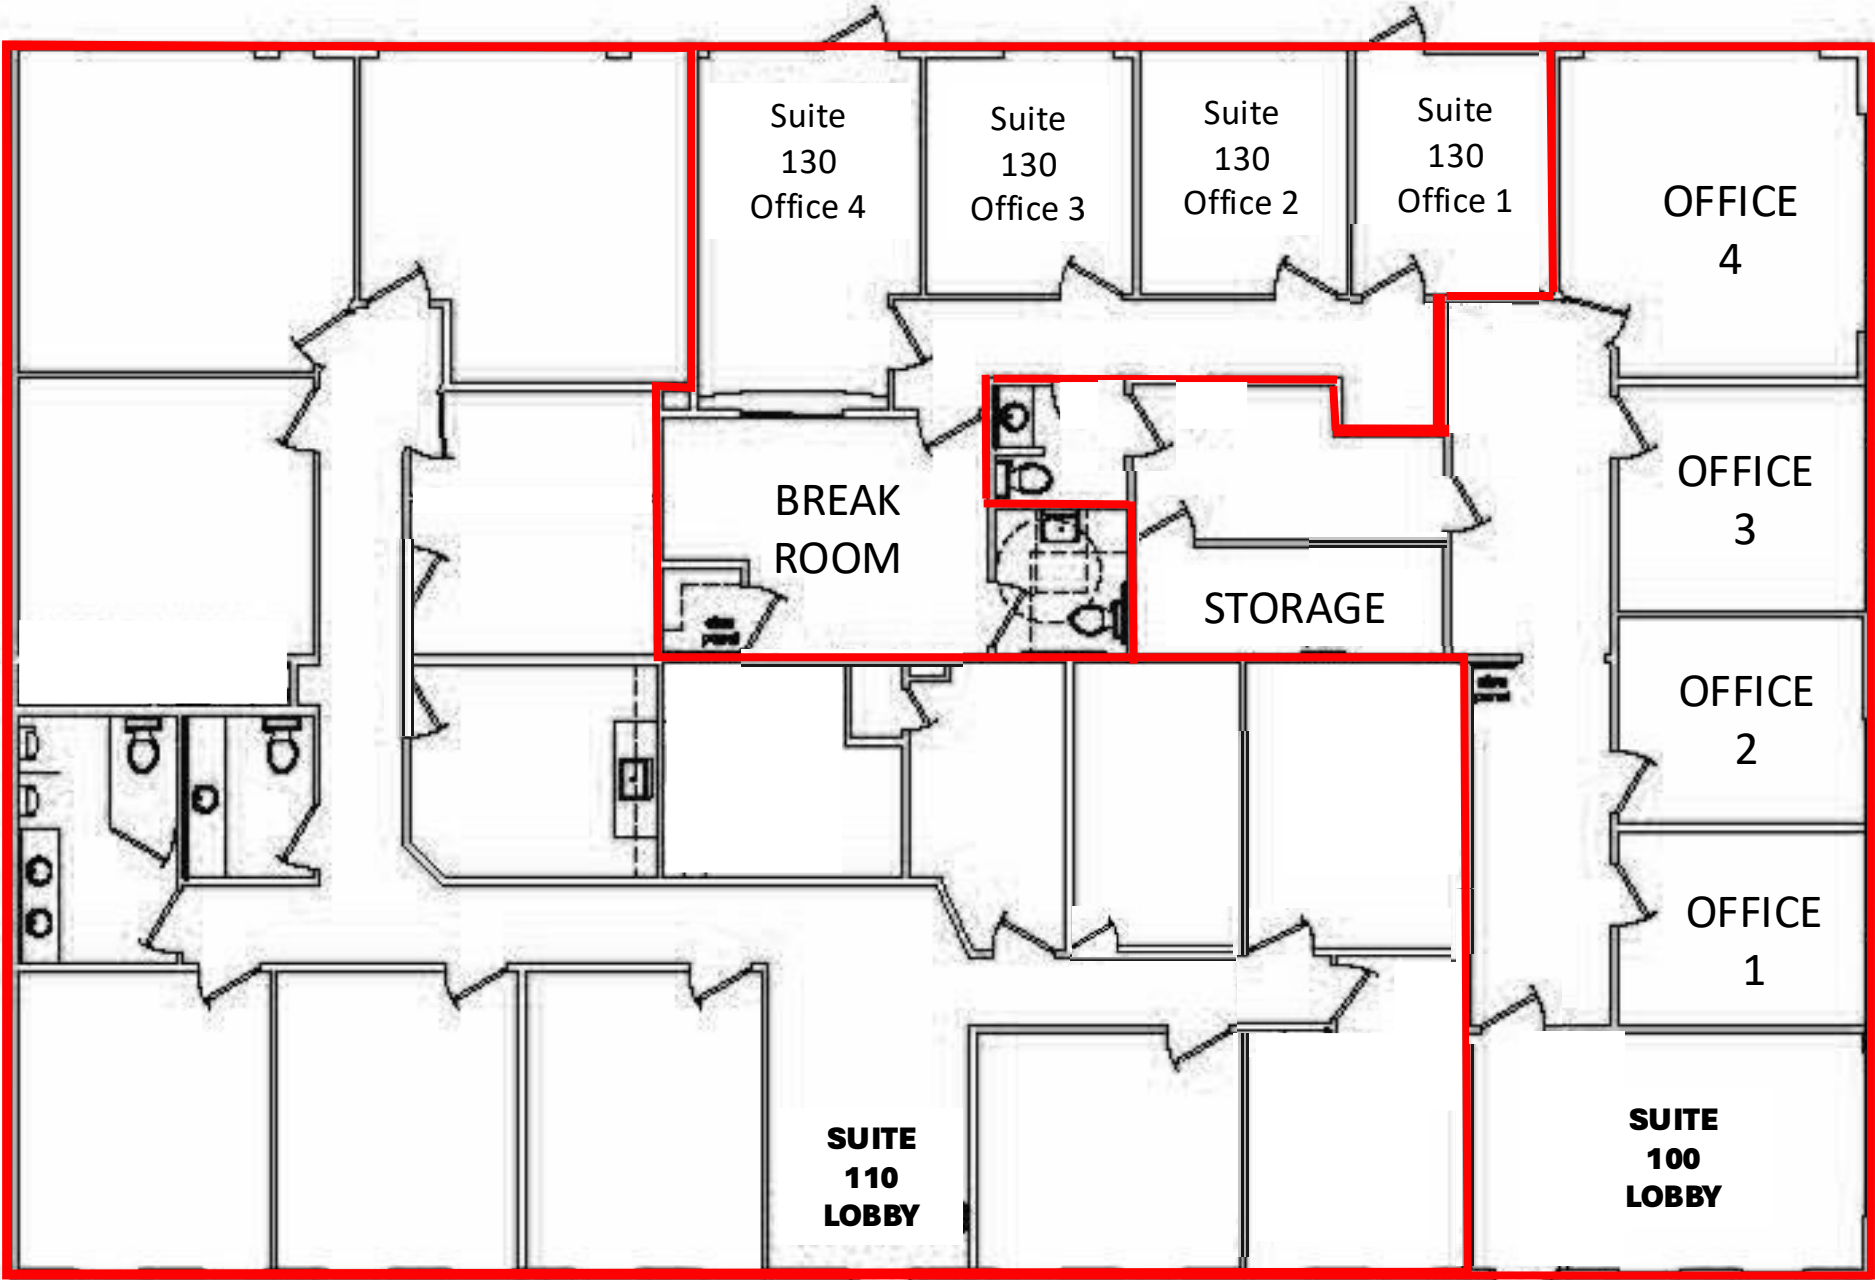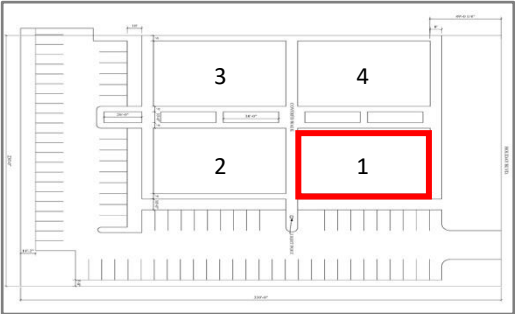


# THE SQUARE

201 Holiday Blvd, Covington, LA

BUILDING 2


SUITE 200 – Palette CoWorking

## SITE PLAN

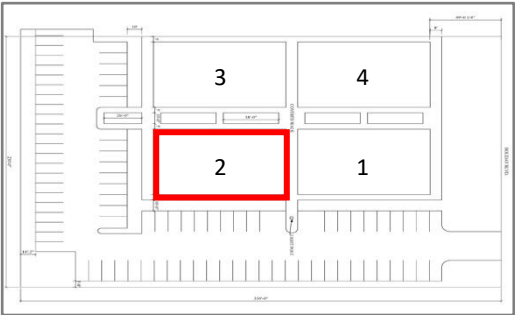

1  
A&Z

FURNITURE PLAN (FOR REFERENCE ONLY)  
SCALE: 1/8" = 1'-0"

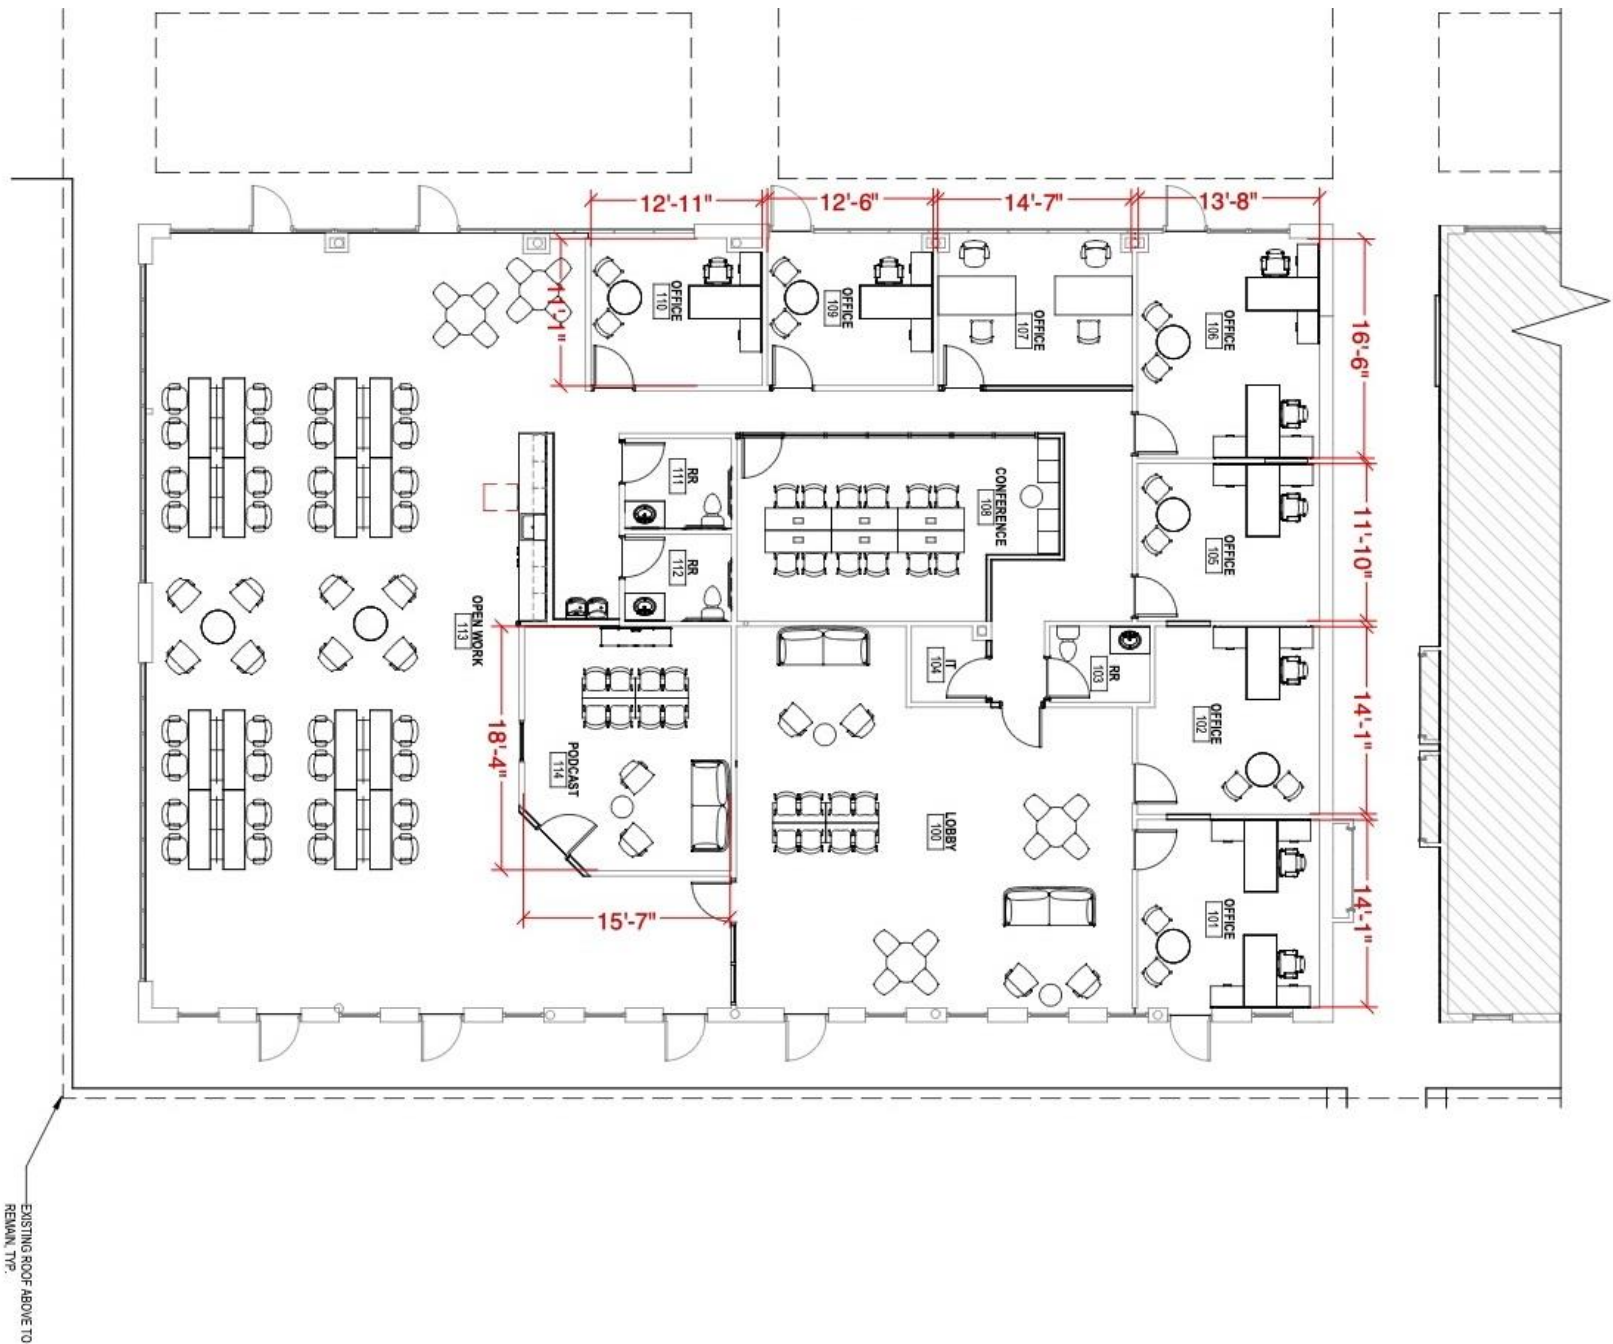

# THE SQUARE



201 Holiday Blvd, Covington, LA

## BUILDING 3: FUTURE FLOORPLAN

Suite 315: Longbranch Medical Recovery

Suite 335: Sulzer and Williams Law Offices

### SITE PLAN

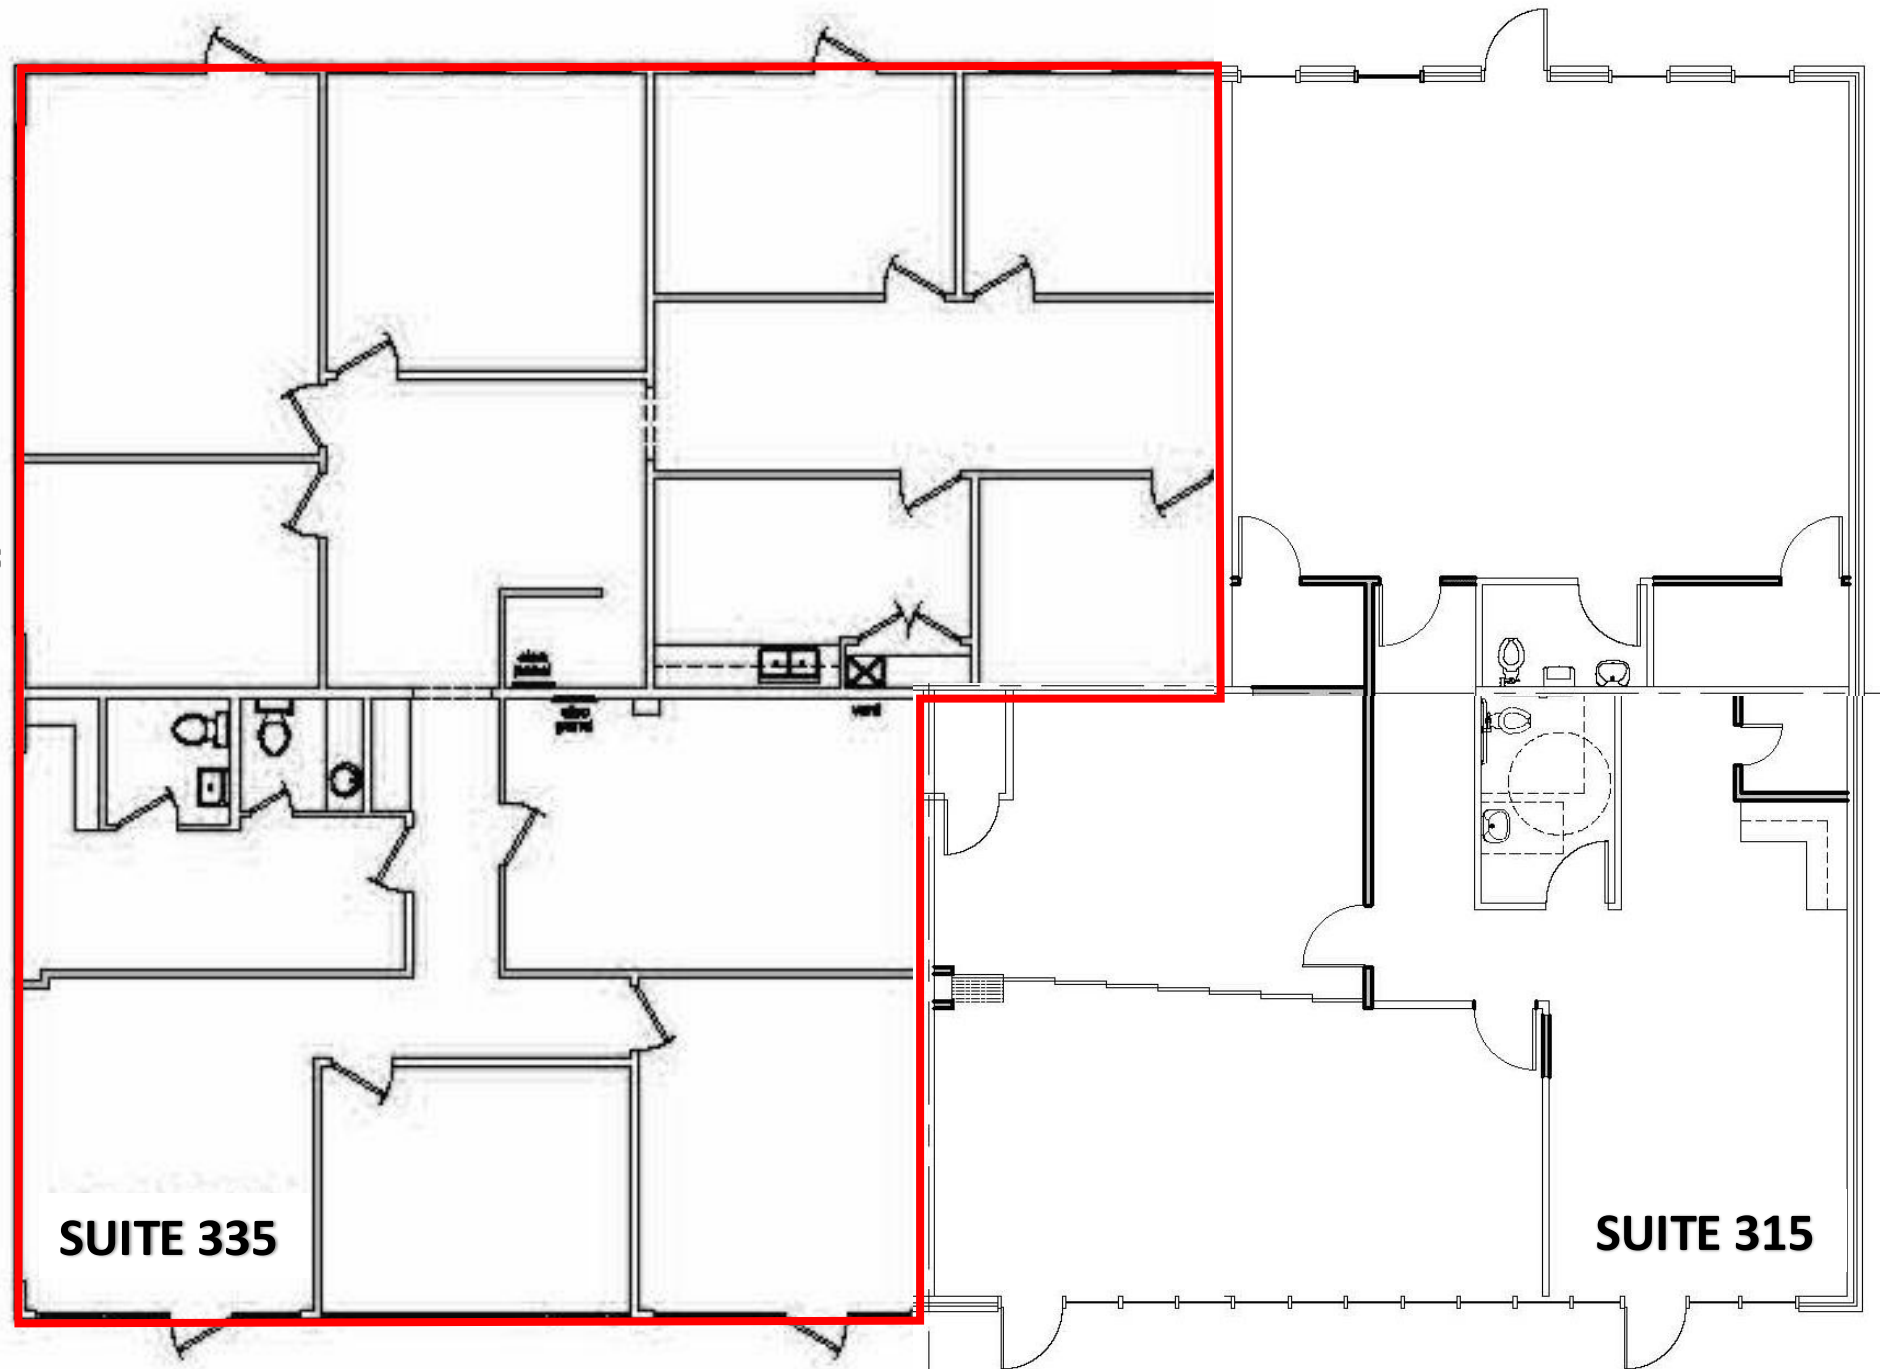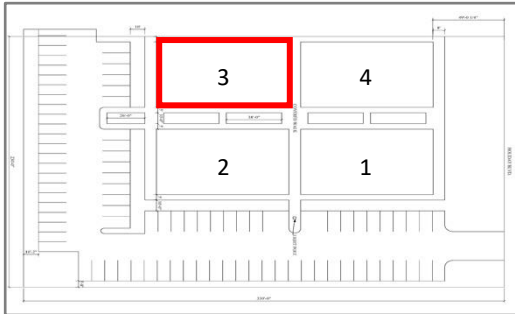

# THE SQUARE

201 Holiday Blvd, Covington, LA

## BUILDING 4: FUTURE FLOORPLAN

Suite 400: Longbranch Medical Outpatient

### SITE PLAN

