


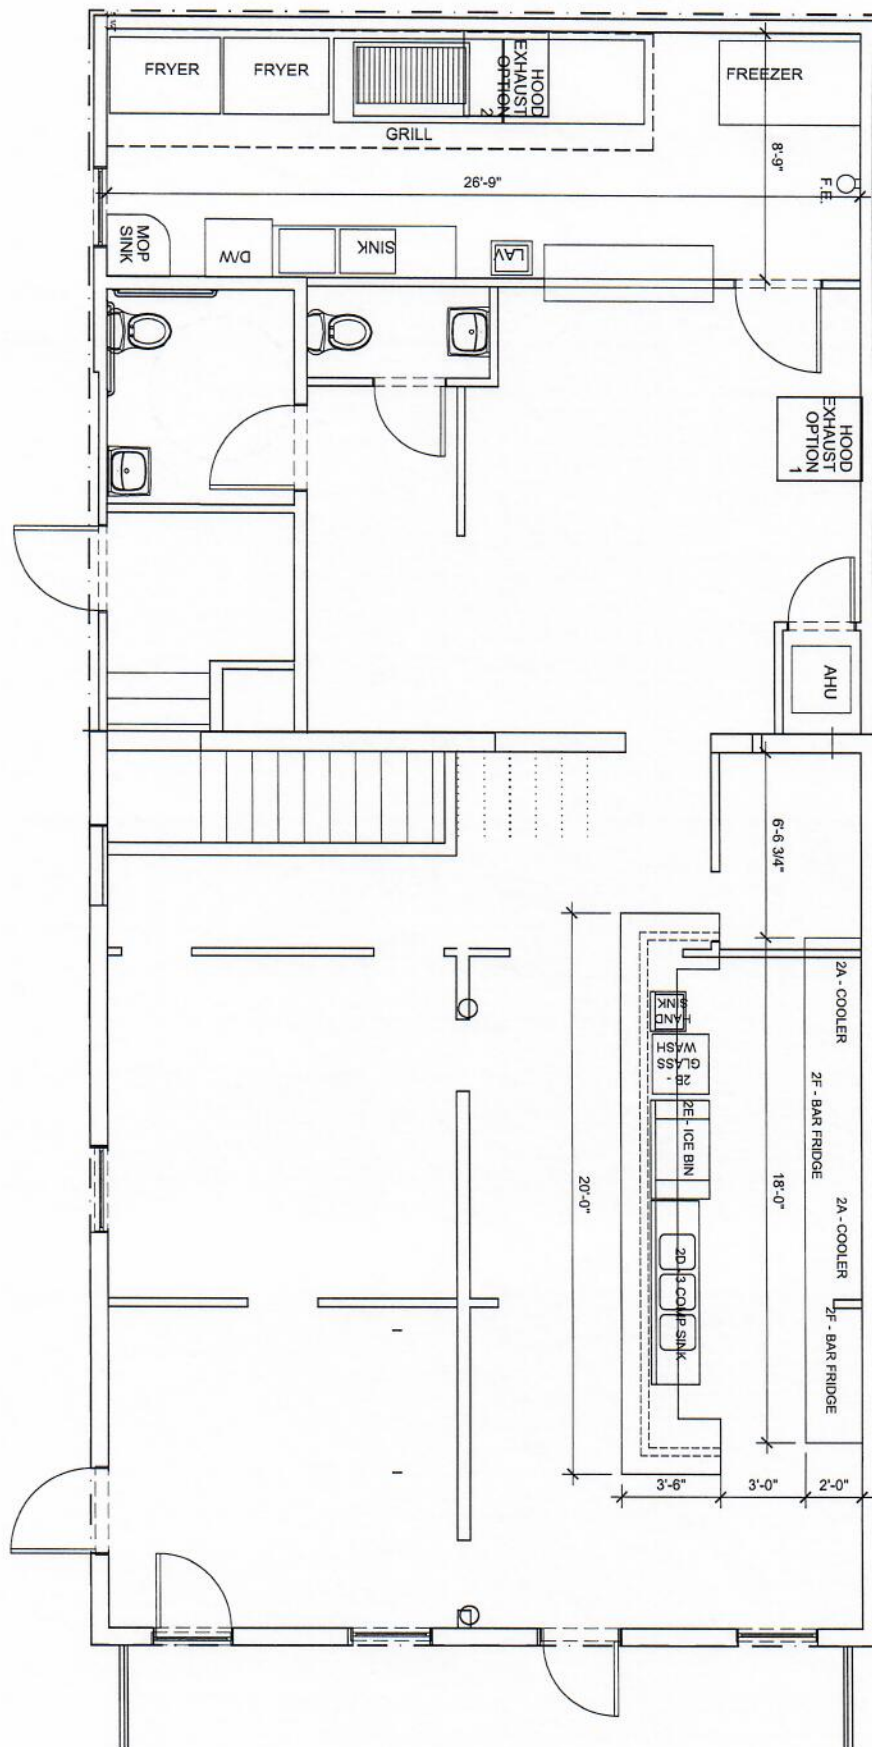

1 DIMENSIONED PLANS FOR KITCHEN AND BAR LAYOUT

SCALE 1/2" = 1'-0"

A.201
FLOOR PLANS

COMMERCIAL & 1 DWELLING UNIT
1554 ST. LOUIS ST. NEW ORLEANS, LA. 70112
RENOVATIONS AND ADDITIONS
MIXED USE COMMERCIAL BUILDING PLAN

FOR BID
FOR CONTRACT
FOR PERMIT
FOR CONSTRUCTION
REVIEWS
DATE
CAD FILE

C. SPENCER SMITH, AIA
ARCHITECTS, A LIMITED LIABILITY COMPANY
1018 BIENVILLE STREET NEW ORLEANS, LA 70112
PHONE 504.566.0585 O FAX 504.566.0587

