


4600 CENTRAL AVENUE


100,902 SF AVAILABLE

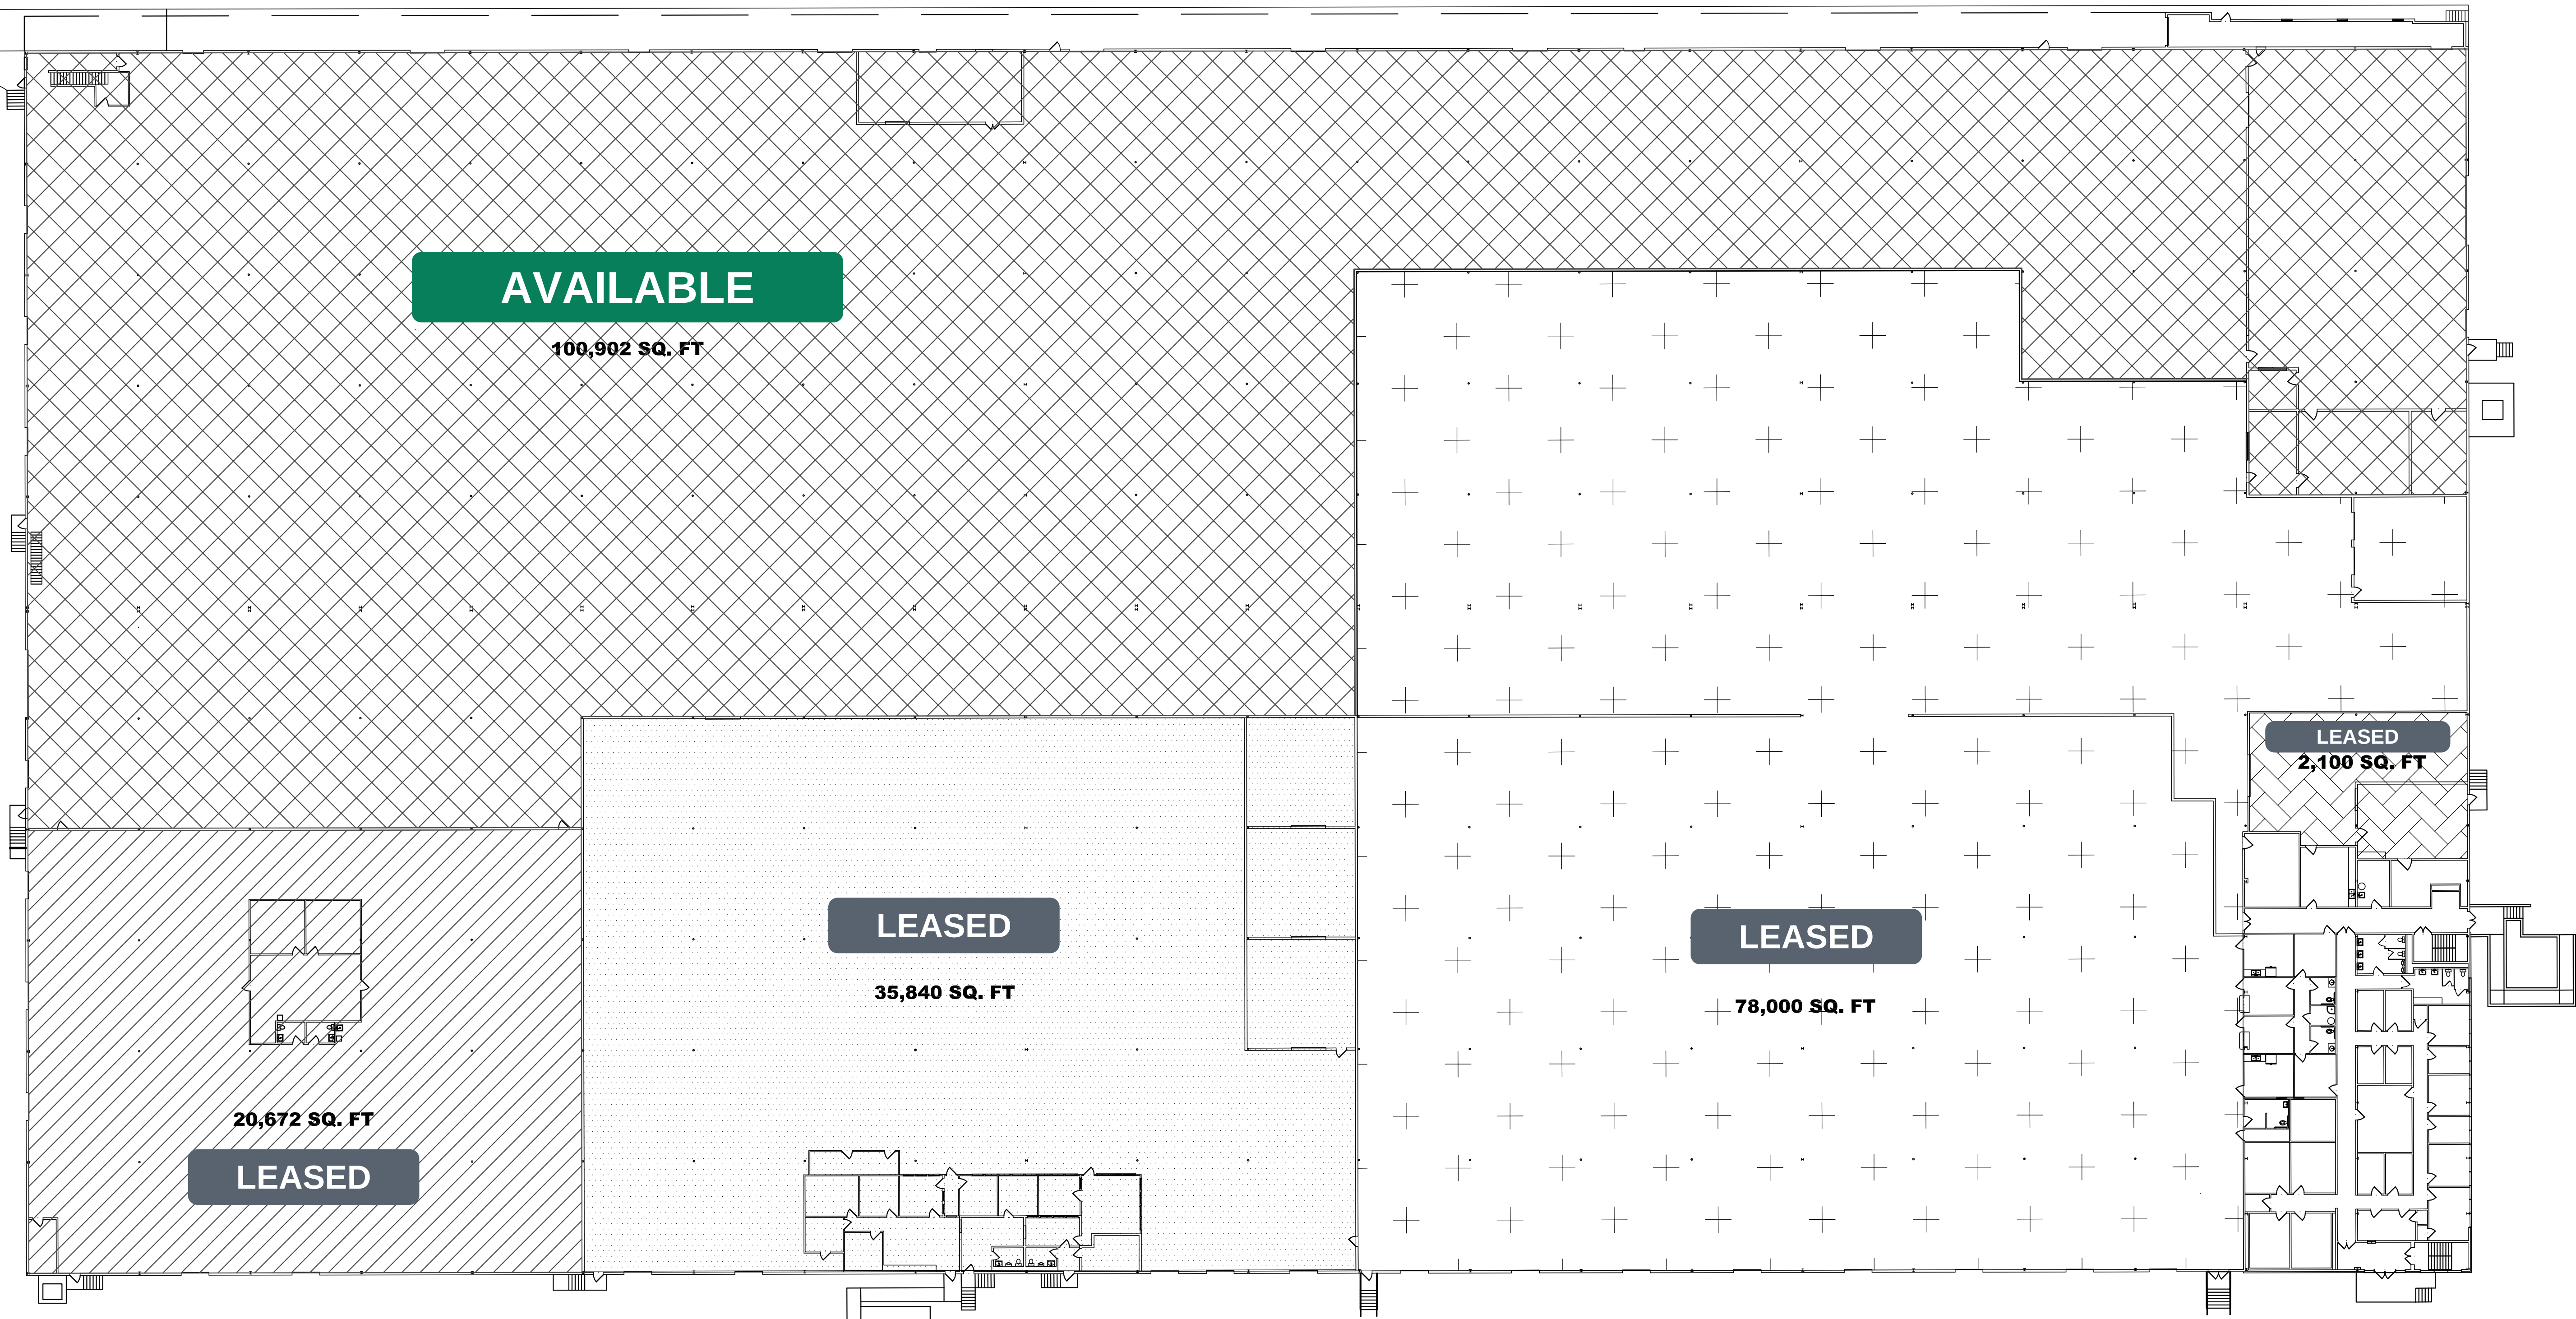

GULF SOUTH WAREHOUSE | MONROE, LOUISIANA


Availability labels added for marketing. Areas shown are from the supplied floor plan.
Drawing may be resized for printing; do not scale.

OVER ALL FLOOR PLAN
SCALE: 1" = 25'-0"

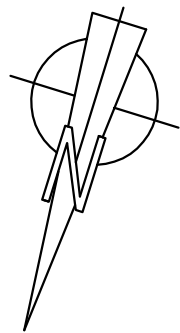


Robert Ellis, AIA
email: rellis@t-a-g.net
Brian D. McGuire
email: bmcguire@t-a-g.net
office: 318.737.7791
2007 Auburn Avenue
Monroe, Louisiana 71201

TA2G
THE ARCHITECTURE
ALLIANCE GROUP LLC
ARCHITECTURE • INTERIOR • CONSTRUCTION MANAGEMENT

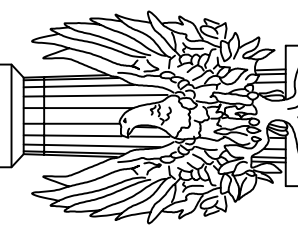

PROJECT:
ALTERATIONS TO:
**GULF SOUTH WAREHOUSE
FLOOR PLAN**
4600 CENTRAL AVENUE
MONROE, LA. 71201

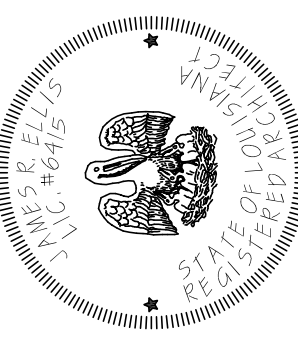

DATE: 9/15/26
PROJECT NO.: 13-GSWTS26
FILE NAME: GULF SOUTH TENANTS
DRAWN BY: BM / RE
CHECKED BY:
REVISION DATE:
SHEET

A1.01

DESCRIPTION:
OVER ALL
FLOOR PLAN