

2/26/2021 2:59:50 PM C:\JWA Work\1005 Josephine\1005 Josephine.rvt



1
A100

EXISTING 3D SITE AXON



WILLIAMS ARCHITECTS
824 BARONNE STREET
NEW ORLEANS, LA 70113
504-566-0888
WILLIAMSARCHITECTS.COM

These drawings and specifications have been prepared by me or under my close personal supervision and to the best of my professional knowledge and belief comply with applicable codes and requirements.

I (will) ~~will not~~ be providing project construction administrative services on this project.

x. _____

NOT FOR CONSTRUCTION

Copyright © 2019
John C Williams Architects LLC

1005 JOSEPHINE ST
1005 JOSEPHINE ST NEW ORLEANS LA

-REVISIONS-		
No.	Date	Scope


DRAWING
EXISTING SITE AXON

DRAWING BY	JWA
SCALE	
JOB No.	520055
DATE	02/26/21

Sheet No.

A100

2/26/2021 2:59:50 PM C:\JWA Work\1005 Josephine\1005 Josephine.rvt

 

1
A111

LEVEL 1- EXISTING

1/4" = 1'-0"

1
A201

JOSEPHINE ST

1
A202

UNIT E

UNIT A

UNIT B

ADJOINING PROPERTY

2
A202

2
A201

CONSTANCE ST



WILLIAMS ARCHITECTS
824 BARONNE STREET
NEW ORLEANS, LA 70113

504-566-0888
WILLIAMSARCHITECTS.COM

These drawings and specifications have been prepared by me or under my close personal supervision and to the best of my professional knowledge and belief comply with applicable codes and requirements.

I (will) ~~will not~~ be providing project construction administrative services on this project.

x _____

NOT FOR CONSTRUCTION

Copyright © 2019
John C Williams Architects LLC

1005 JOSEPHINE ST
1005 JOSEPHINE ST NEW ORLEANS LA

-REVISIONS-

No.	Date	Scope


DRAWING
EXISTING FIRST FLOOR

DRAWING BY JWA
SCALE 1/4" = 1'-0"
JOB No. 520055
DATE 02/26/21

Sheet No.


A111

2/26/2021 2:59:51 PM C:\JWA Work\1005 Josephine\1005 Josephine.rvt

 

1
A112

LEVEL 2 - OVERALL EXISTING
1/4" = 1'-0"

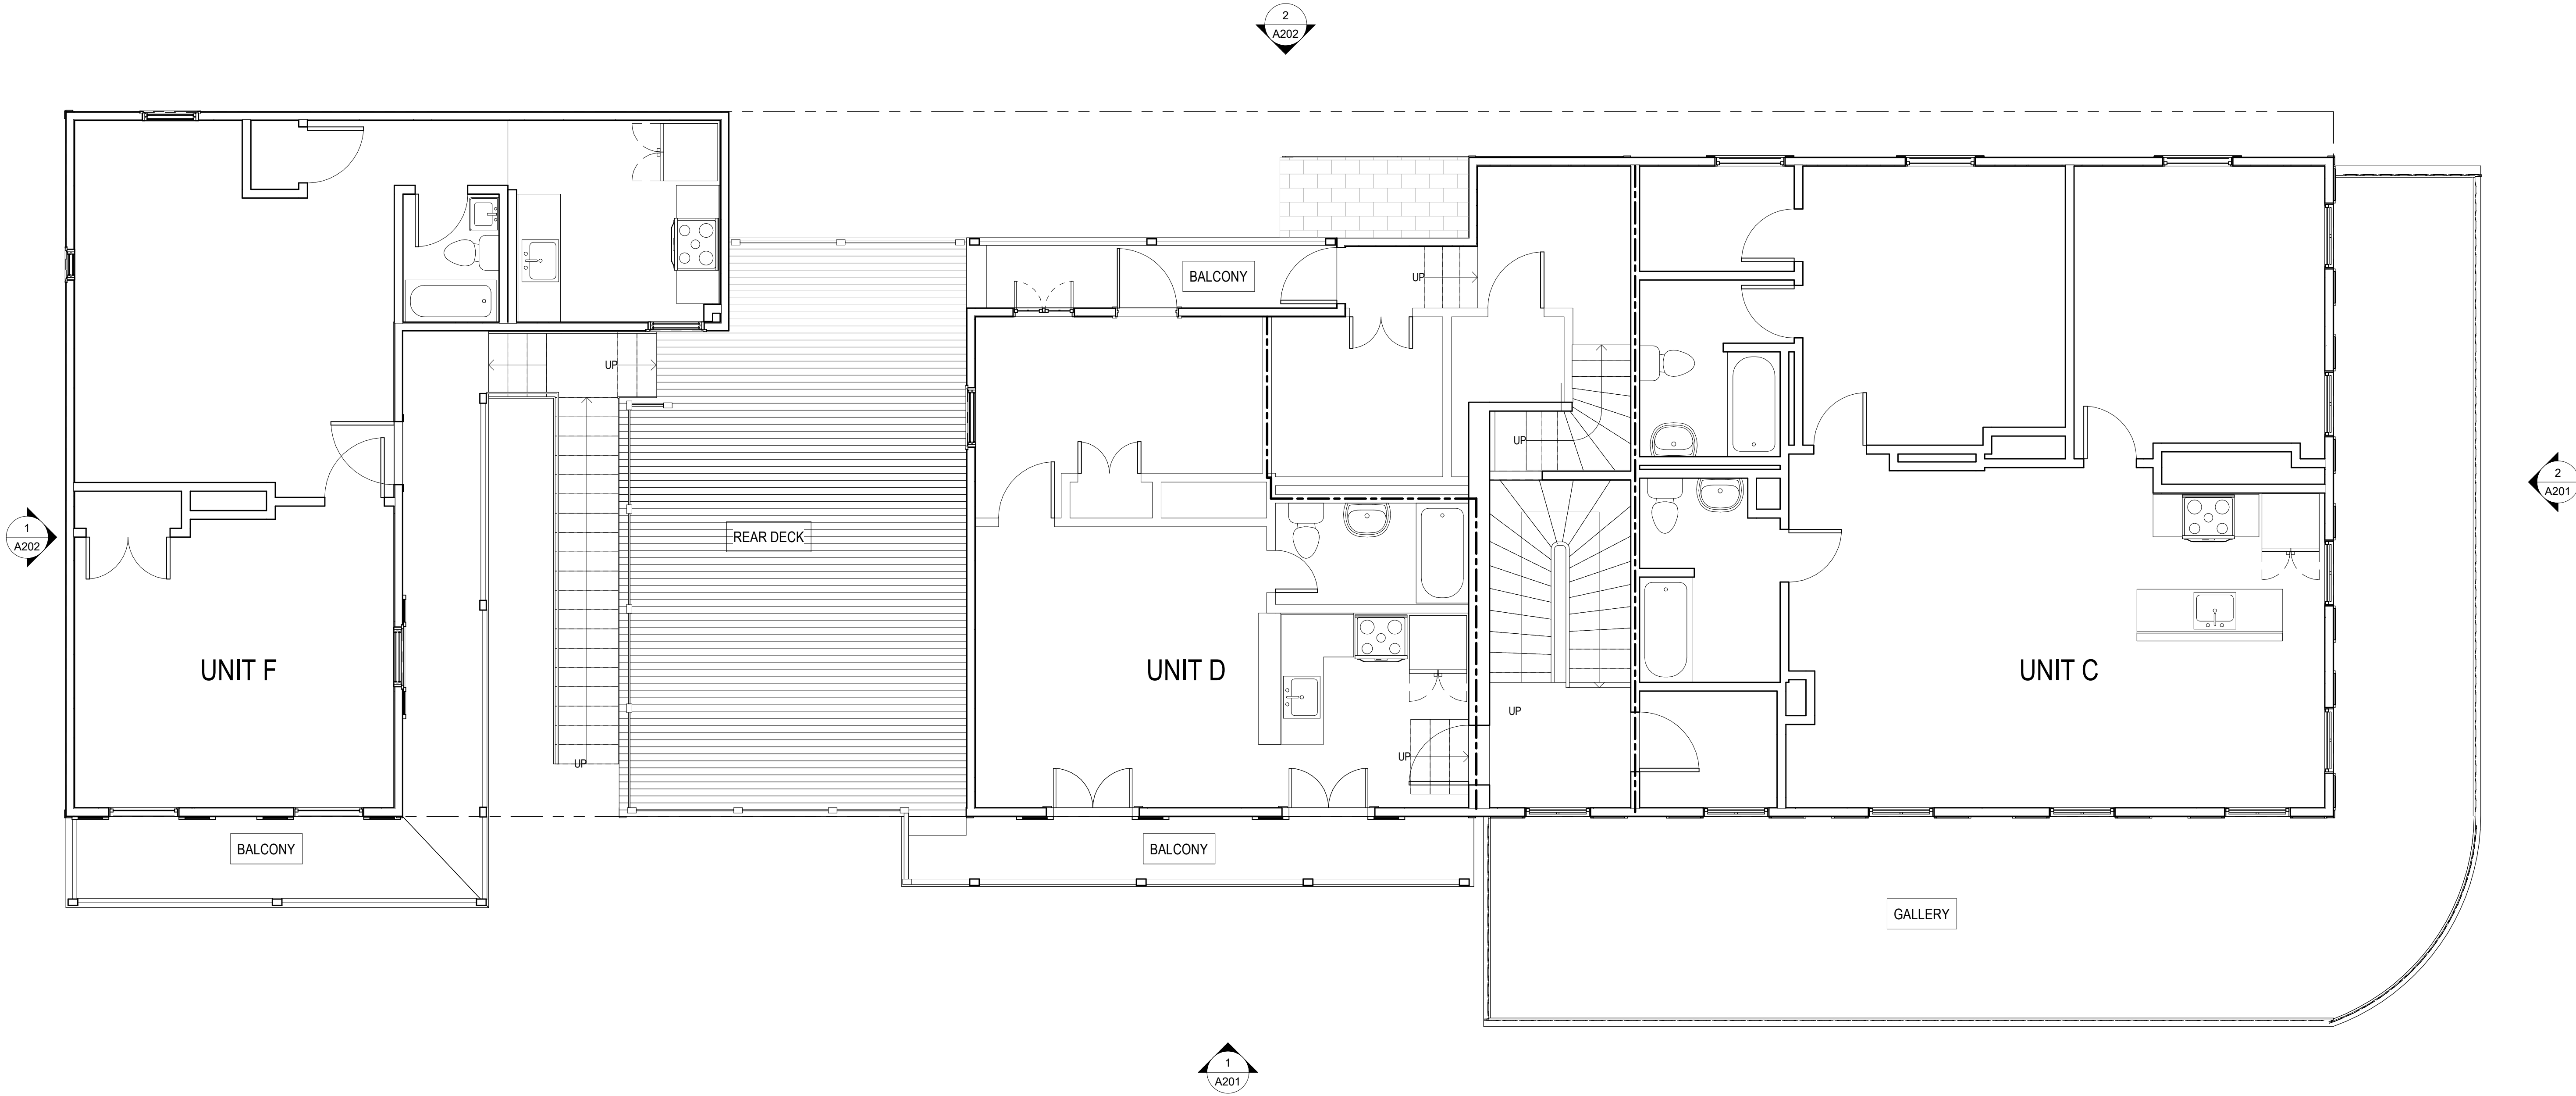

WILLIAMS ARCHITECTS
824 BARONNE STREET
NEW ORLEANS, LA 70113
504-566-0888
WILLIAMSARCHITECTS.COM

These drawings and specifications have been prepared by me or under my close personal supervision and to the best of my professional knowledge and belief comply with applicable codes and requirements.

I (will) ~~will not~~ be providing project construction administrative services on this project.

x. _____

NOT FOR CONSTRUCTION

Copyright © 2019
John C Williams Architects LLC

1005 JOSEPHINE ST
1005 JOSEPHINE ST NEW ORLEANS LA

-REVISIONS-		
No.	Date	Scope

DRAWING
EXISTING SECOND FLOOR

DRAWING BY JWA
SCALE 1/4" = 1'-0"
JOB No. 520055
DATE 02/26/21

Sheet No.

A112

2/26/2021 12:59:54 PM C:\WA Work\1005 Josephine\1005 Josephine.rvt



2
A201
EXTERIOR ELEVATION -
CONSTANCE ST
1/4" = 1'-0"



1
A201
EXTERIOR ELEVATION -
JOSEPHINE ST
1/4" = 1'-0"



WILLIAMS ARCHITECTS
824 BARONNE STREET
NEW ORLEANS, LA 70113
504-566-0888
WILLIAMSARCHITECTS.COM

These drawings and specifications have been prepared by me or under my close personal supervision and to the best of my professional knowledge and belief comply with applicable codes and requirements.

I (will) ~~will not~~ be providing project construction administrative services on this project.

x. _____

NOT FOR CONSTRUCTION

Copyright © 2019
John C Williams Architects LLC

1005 JOSEPHINE ST
1005 JOSEPHINE ST NEW ORLEANS LA

-REVISIONS-		
No.	Date	Scope


DRAWING
EXTERIOR ELEVATIONS

DRAWING BY JWA
SCALE 1/4" = 1'-0"
JOB No. 520055
DATE 02/26/21

Sheet No.

A201

2/26/2021 2:59:55 PM C:\JWA Work\1005 Josephine\1005 Josephine.rvt

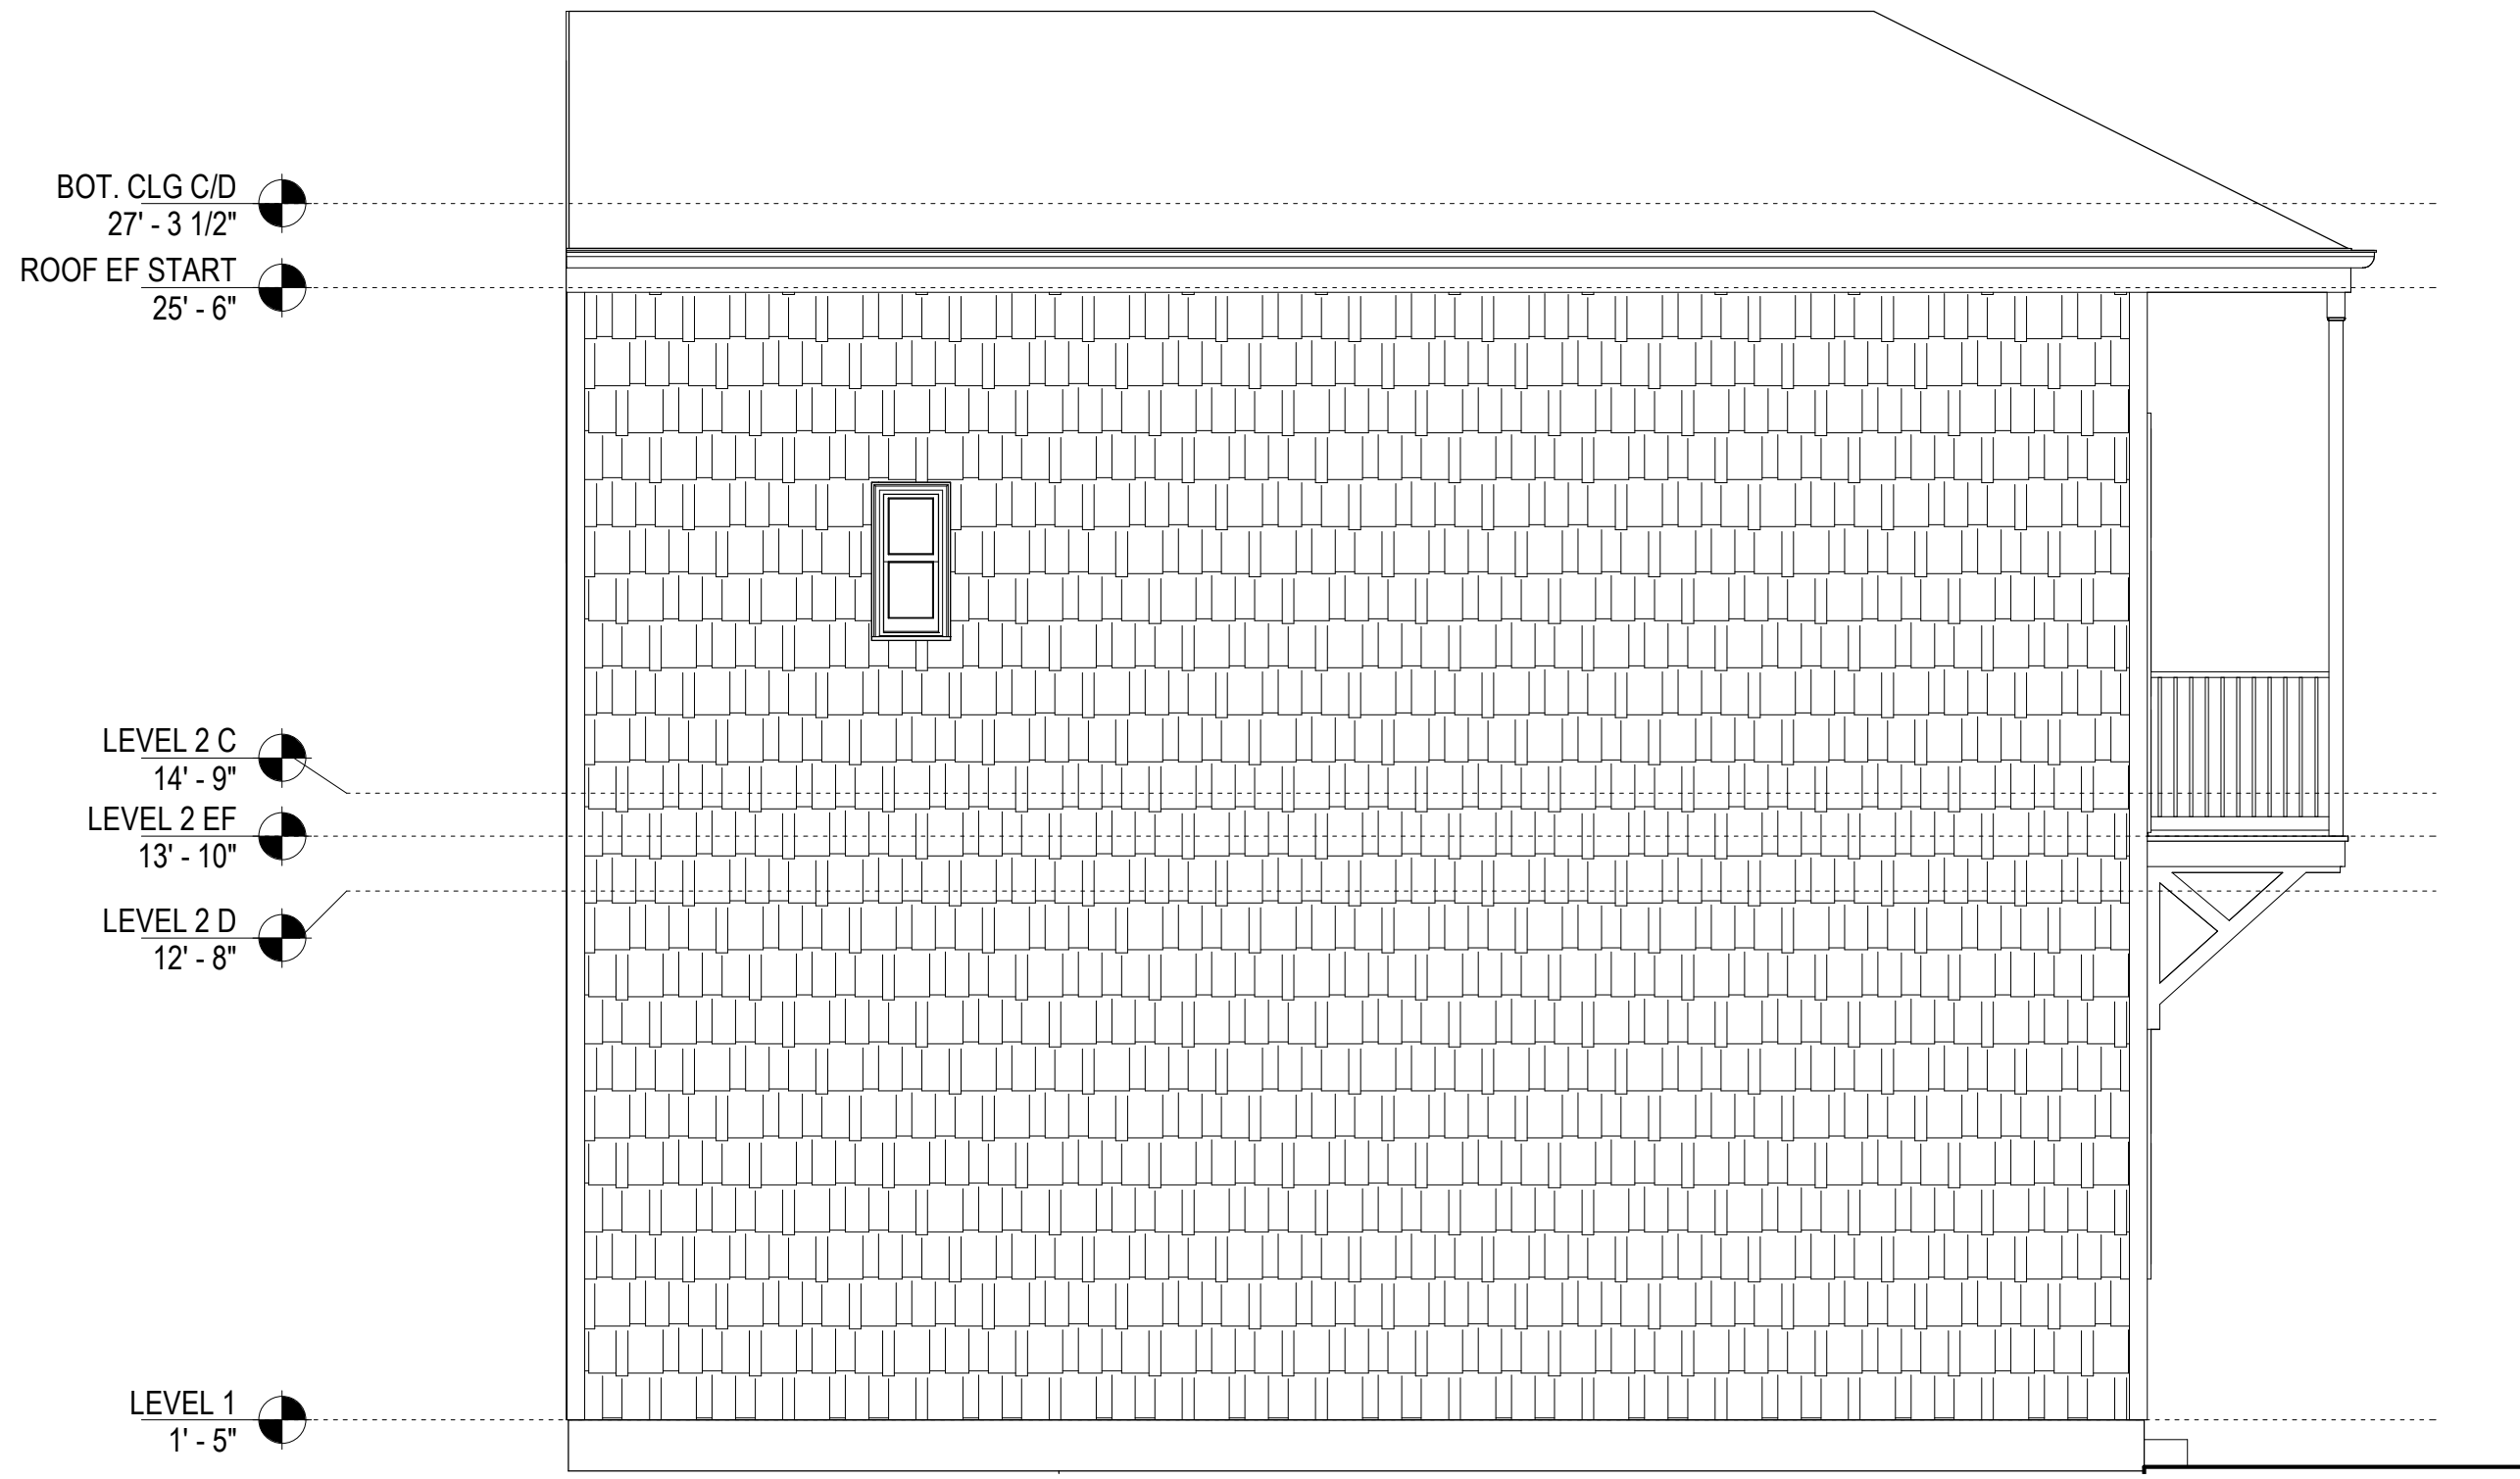

EXTERIOR ELEVATION -
MAGAZINE ST SIDE

1
A202

1/4" = 1'-0"



EXTERIOR ELEVATION - ST.
ANDREW ST SIDE

2
A202

1/4" = 1'-0"



WILLIAMS ARCHITECTS
824 BARONNE STREET
NEW ORLEANS, LA 70113
504-566-0888
WILLIAMSARCHITECTS.COM

These drawings and specifications have been prepared by me or under my close personal supervision and to the best of my professional knowledge and belief comply with applicable codes and requirements.

I (will) ~~will not~~ be providing project construction administrative services on this project.

x. _____

NOT FOR CONSTRUCTION

Copyright © 2019
John C Williams Architects LLC

1005 JOSEPHINE ST
1005 JOSEPHINE ST NEW ORLEANS LA

-REVISIONS-

No.	Date	Scope

DRAWING
EXTERIOR ELEVATIONS

DRAWING BY JWA
SCALE 1/4" = 1'-0"
JOB No. 520055
DATE 02/26/21

Sheet No.

A202