


# **SITE NOTES**

CONTRACTOR SHALL:

1. FINISH GRADE ON SOIL AREAS TO WITHIN 2" OF TOP OF CURBS OR WALKS WITH TOP SOIL, CAPABLE OF SUPPORTING PLANT GROWTH.
2. PROVIDE 4" SCHEDULE 40 PVC PIPE DRAINS IN ALL LOCATIONS WHERE WATER MAY BECOME TRAPPED.
3. GRADE AND SHALE ALL AREAS TO COMPLY WITH DRAINAGE PLAN BY FTM ASSOCIATES. COORDINATE WITH LANDSCAPE PLAN BY OWNER.

NOTE:  
LOCATION OF  
NORTHWEST CORNER  
OF BLDG.  
START BLDG. LAYOUT  
FROM THIS POINT

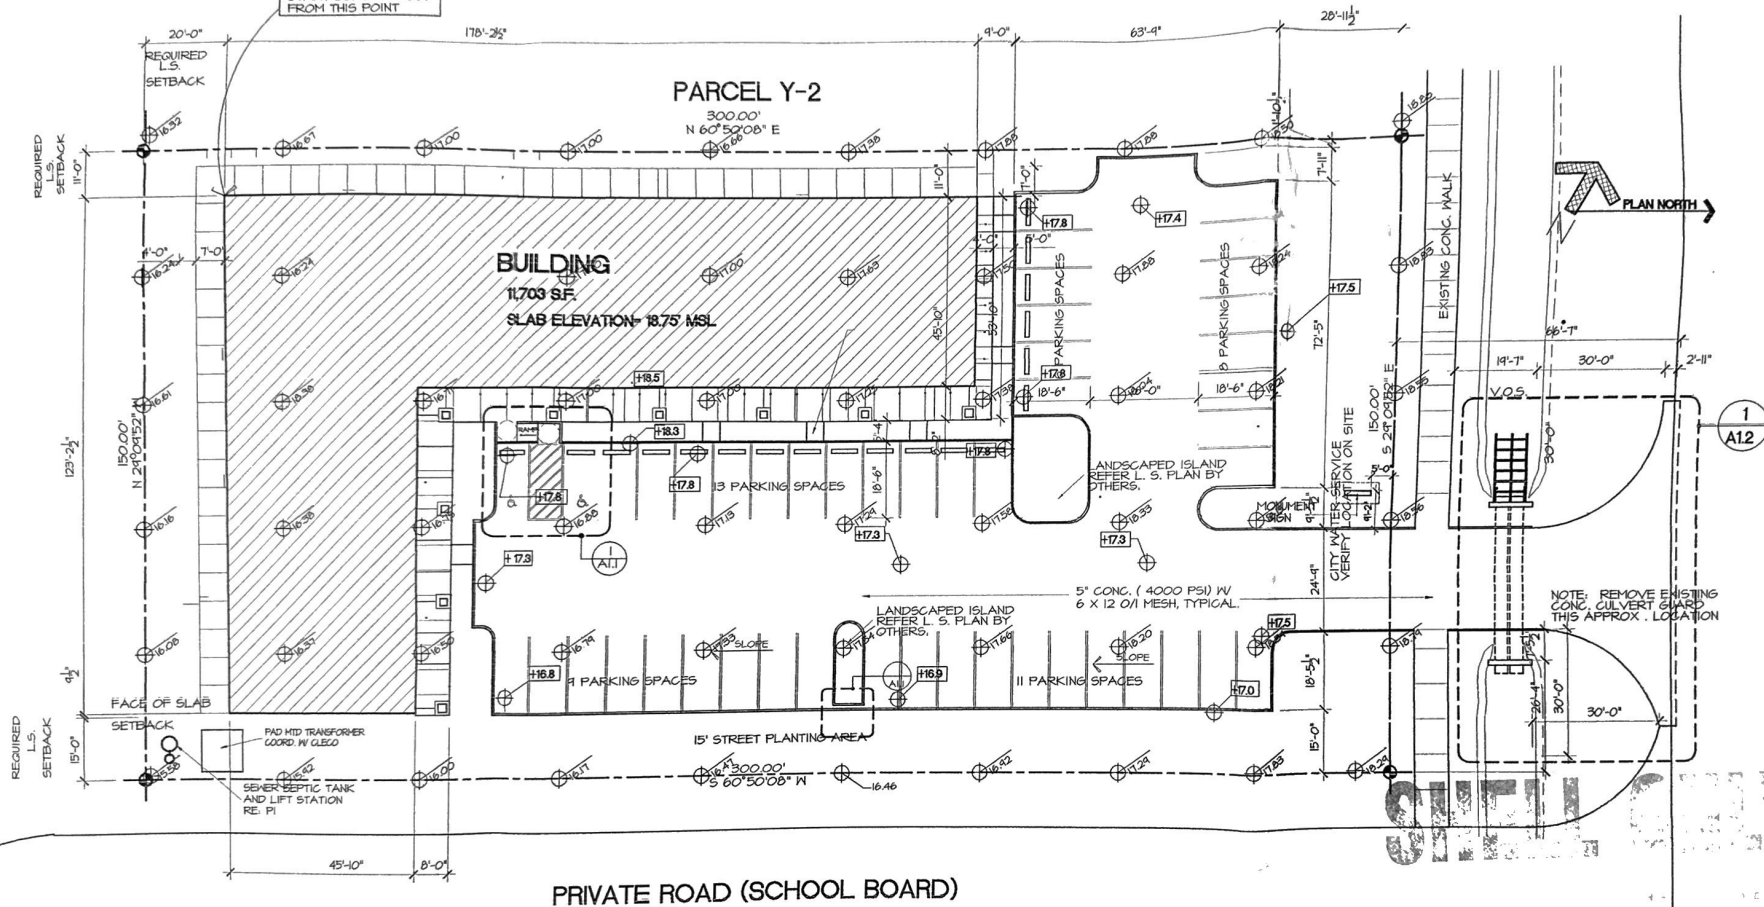

PRIVATE ROAD (SCHOOL BOARD)

## **PROPERTY DESCRIPTION**

PARCEL Y-2, SECTION 33, T-7-S, R-11-E  
ST. TAMMANY PARISH, LOUISIANA

**1. SITE PLAN**  
SC 1" = 20'

**CONSTRUCTION DOCUMENTS**  
10-21-05

REK architects, LLC  
22 st. ann dr.  
suite 1  
mandeville, la  
70471

## **DRAWING RELEASED FOR:**

PRELIMINARY- ☒ NOT FOR CONSTRUCTION

PRICING: ☐ NOT FOR CONSTRUCTION

FOR CONSTRUCTION ☐

## **REVISION DATES:**

| NO. | DATE | PURPOSE |
|-----|------|---------|
|     |      |         |
|     |      |         |
## **DRAWING RELEASE DATES:**

| NO. | DATE     | PURPOSE       |
|-----|----------|---------------|
| 1.  | 8-25-04  | DESIGN DEVEL. |
| 2.  | 7-27-04  | C.D. DEVEL.   |
| 3.  | 9-29-04  | C.D. DEVEL.   |
| 4.  | 3-22-05  | C.D. DEVEL.   |
| 5.  | 8-16-05  | REVISIONS     |
| 6.  | 9-30-05  | FIRE MARSHAL  |
| 7.  | 10-21-05 | CONSTRUCTION  |

**COMMERICAL DEVELOPMENT  
WEST CAUSEWAY APPROACH  
LA  
MANDEVILLE,  
FOR  
WEST CAUSEWAY INVESTMENT GROUP LLC.**

SHEET NO.

**A1**

THE DESIGN AND PLANS FOR  
THIS PROJECT ARE THE PROPERTY  
OF THE ARCHITECT. REUSE  
WITHOUT WRITTEN APPROVAL IS  
NOT AUTHORIZED.