


COLUMBIA STREET

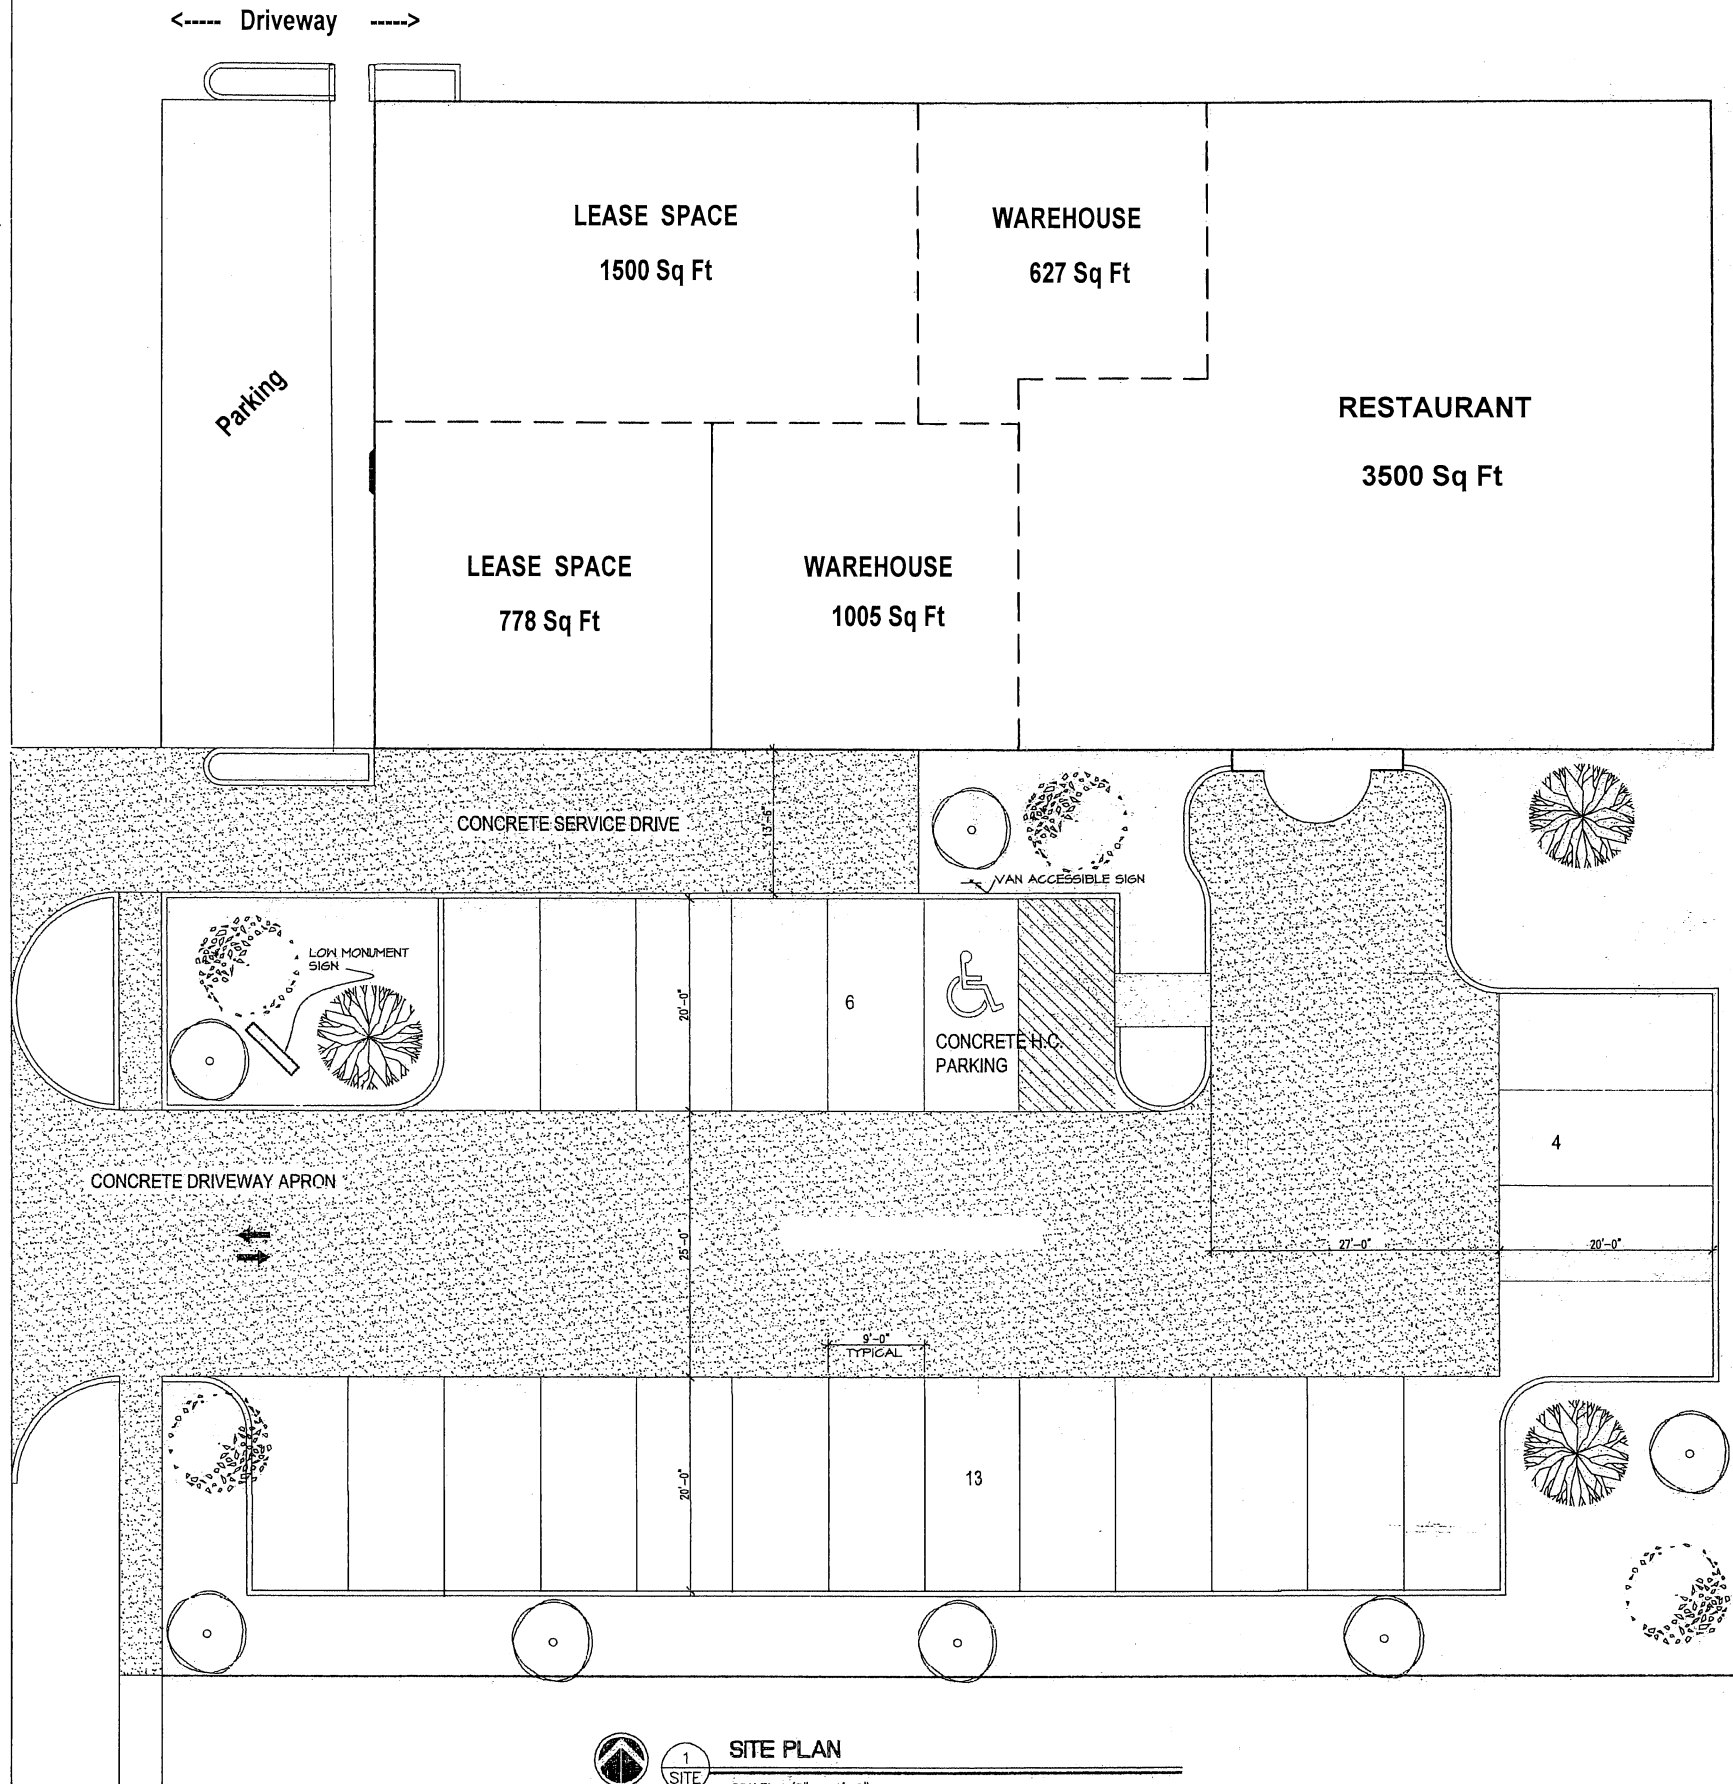

1 SITE

SITE PLAN

SCALE: 1/8" = 1'-0"



F&L

architecture
planning

Fauntleroy & Latam
Architects, A.P.C.

229 St. John Lane
Covington, LA 70433

985-893-4100 Tel.
985-893-4128 Fax

www.fl-inc.com



MANTON PROPERTIES

RESTAURANT INFILL PROJECT

810 NORTH COLUMBIA STREET
COVINGTON, ST. TAMMANY PARISH, LA 70433

SITE PLAN

Job No: 204021

Drawn by: TCM

Checked by: KJW

Date: 28 APR 04

Revised:

SITE

THESE DRAWINGS ARE THE SOLE PROPERTY OF FAUNTLEROY & LATAM ARCHITECTS, A.P.C., AND ARE ISSUED AS INSTRUMENTS OF SERVICE. THESE DRAWINGS SHALL NOT BE COPIED, REPRODUCED OR USED IN ANY MANNER WITHOUT WRITTEN CONSENT OF FAUNTLEROY & LATAM ARCHITECTS, A.P.C.