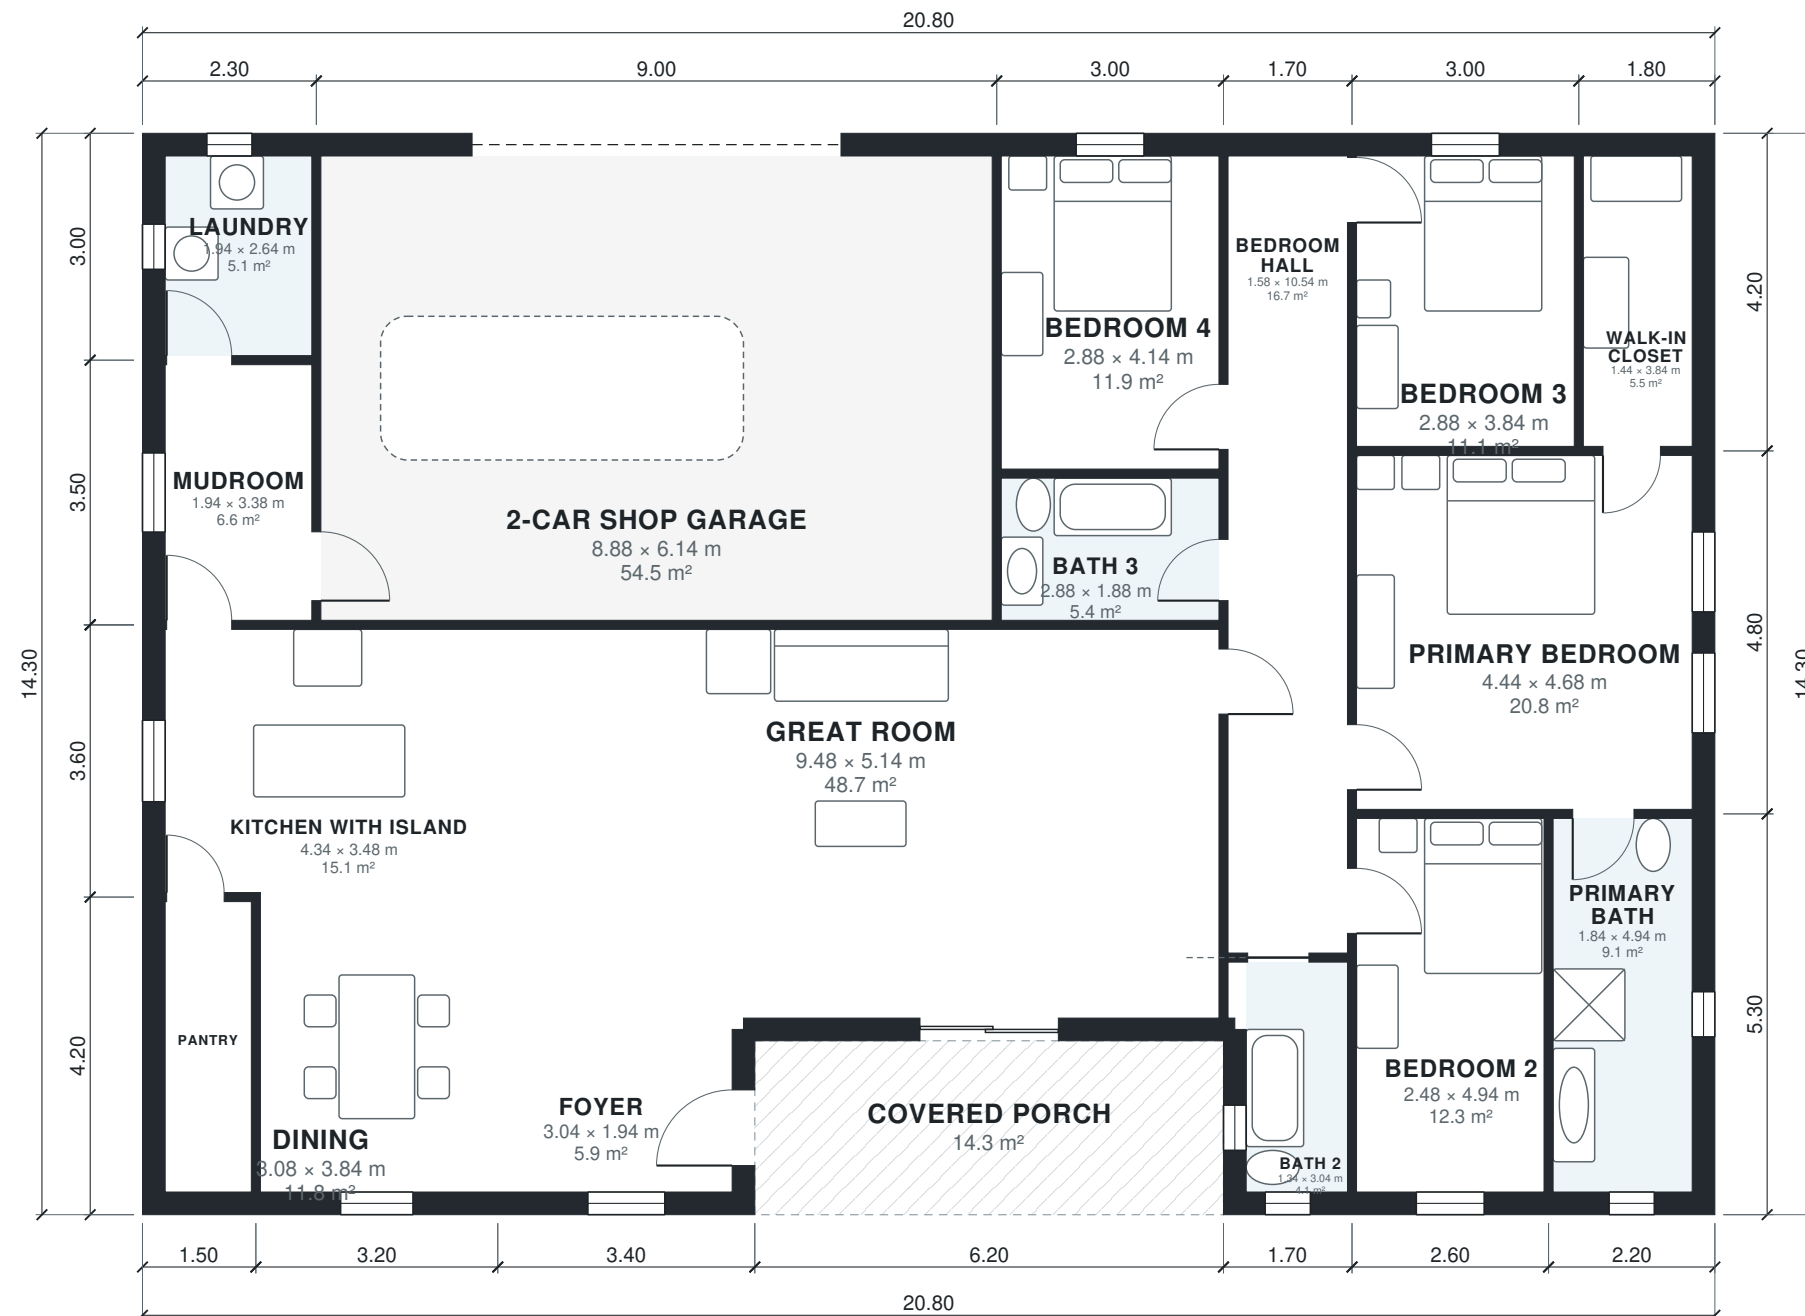


AI ARCHITECTURES

Plan Studio · ai-architectures.com

PROJECT

Barndominium 4BR Metal Building wi

Modern Barndominium

SHEET TITLE

Floor Plan

GROSS AREA (THIS LEVEL)

283.2 m²

GROSS AREA (TOTAL)

283.2 m²

ENVELOPE

20.80 × 14.30 m

SCALE

1:100 on A3

DATE

2026-10-11

PROJECT NO.

Barndominium 4BR M

CONCEPT DESIGN — NOT FOR CONSTRUCTION OR PERMIT. Generated with AI and may contain errors. Verify all dimensions and code requirements with a licensed architect or engineer.

SHEET

A-101

of 2

Area Schedule

LEVEL	ROOM	SIZE	NET AREA	GROSS AREA
1	2-Car Shop Garage	8.88 × 6.14 m	54.5 m²	58.5 m²
1	Bath 2	1.34 × 3.04 m	4.1 m²	5.8 m²
1	Bath 3	2.88 × 1.88 m	5.4 m²	6.0 m²
1	Bedroom 2	2.48 × 4.94 m	12.2 m²	13.8 m²
1	Bedroom 3	2.88 × 3.84 m	11.1 m²	12.6 m²
1	Bedroom 4	2.88 × 4.14 m	11.9 m²	13.5 m²
1	Bedroom Hall	1.58 × 10.54 m	16.6 m²	18.5 m²
1	Dining	3.08 × 3.84 m	11.8 m²	13.4 m²
1	Foyer	3.04 × 1.94 m	5.9 m²	7.8 m²
1	Great Room	9.48 × 5.14 m	48.7 m²	52.8 m²
1	Kitchen with Island	4.34 × 3.48 m	15.1 m²	16.9 m²
1	Laundry	1.94 × 2.64 m	5.1 m²	6.9 m²
1	Mudroom	1.94 × 3.38 m	6.6 m²	8.1 m²
1	Pantry	1.14 × 3.84 m	4.4 m²	6.3 m²
1	Primary Bath	1.84 × 4.94 m	9.1 m²	11.7 m²
1	Primary Bedroom	4.44 × 4.68 m	20.8 m²	23.0 m²
1	Walk-in Closet	1.44 × 3.84 m	5.5 m²	7.6 m²
1	Covered Porch (outdoor)	6.20 × 2.30 m	14.3 m²	14.3 m²
Total indoor			248.9 m²	283.2 m²

AI ARCHITECTURES

Plan Studio · ai-architectures.com

PROJECT

Barndominium 4BR Metal Building with

Modern Barndominium

SHEET TITLE

Area Schedule

GROSS AREA (THIS LEVEL)

283.2 m²

GROSS AREA (TOTAL)

283.2 m²

ENVELOPE

20.80 × 14.30 m

SCALE

NTS on A3

DATE

2026-10-11

PROJECT NO.

Barndominium 4BR M

CONCEPT DESIGN — NOT FOR CONSTRUCTION OR PERMIT. Generated with AI and may contain errors. Verify all dimensions and code requirements with a licensed architect or engineer.

SHEET

A-102

of 2