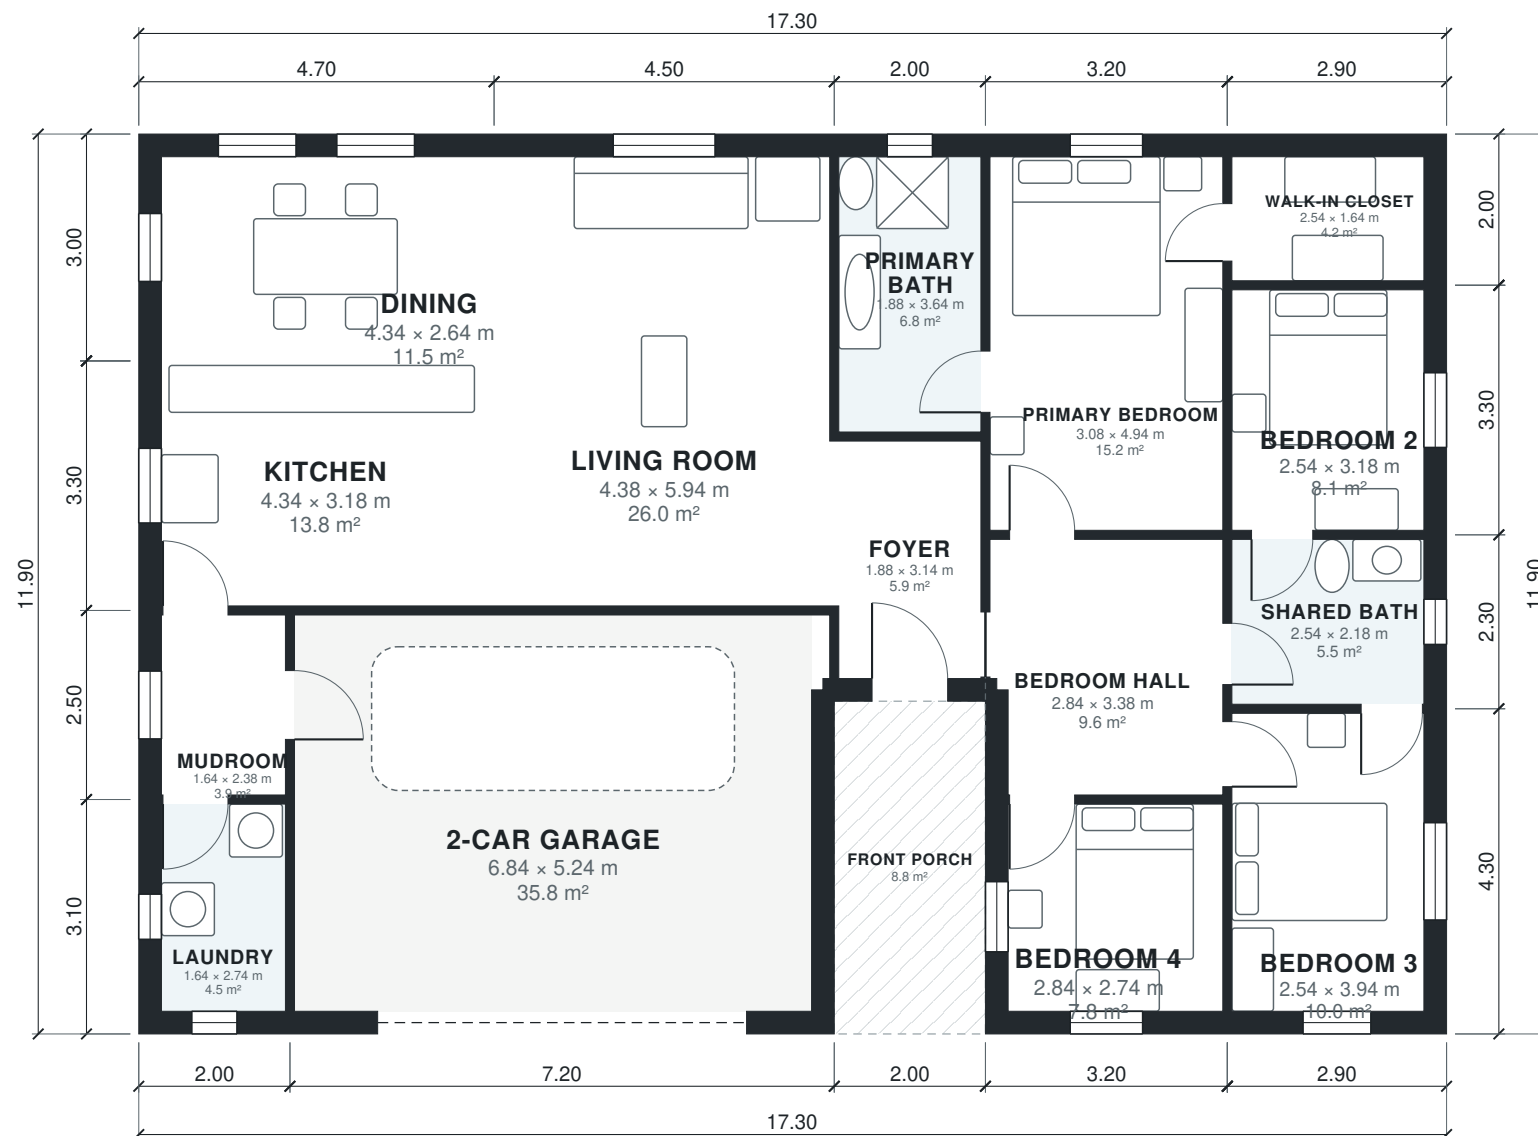


AI ARCHITECTURES

Plan Studio · ai-architectures.com

PROJECT

Four-Bedroom Ranch with Garage

Modern Ranch

SHEET TITLE

Floor Plan

GROSS AREA (THIS LEVEL)

197.1 m²

GROSS AREA (TOTAL)

197.1 m²

ENVELOPE

17.30 × 11.90 m

SCALE

1:100 on A3

DATE

2026-10-11

PROJECT NO.

Four-Bedroom Ranch

CONCEPT DESIGN — NOT FOR CONSTRUCTION OR PERMIT. Generated with AI and may contain errors. Verify all dimensions and code requirements with a licensed architect or engineer.

SHEET

A-101

of 2

Area Schedule

LEVEL	ROOM	SIZE	NET AREA	GROSS AREA
1	2-Car Garage	6.84 × 5.24 m	35.8 m²	40.3 m²
1	Bedroom 2	2.54 × 3.18 m	8.1 m²	9.6 m²
1	Bedroom 3	2.54 × 3.94 m	10.0 m²	12.5 m²
1	Bedroom 4	2.84 × 2.74 m	7.8 m²	9.9 m²
1	Bedroom Hall	2.84 × 3.38 m	9.6 m²	11.2 m²
1	Dining	4.34 × 2.64 m	11.5 m²	14.1 m²
1	Foyer	1.88 × 3.14 m	5.9 m²	7.0 m²
1	Kitchen	4.34 × 3.18 m	13.8 m²	15.5 m²
1	Laundry	1.64 × 2.74 m	4.5 m²	6.2 m²
1	Living Room	4.38 × 5.94 m	26.0 m²	28.4 m²
1	Mudroom	1.64 × 2.38 m	3.9 m²	5.0 m²
1	Primary Bath	1.88 × 3.64 m	6.8 m²	8.0 m²
1	Primary Bedroom	3.08 × 4.94 m	15.2 m²	17.0 m²
1	Shared Bath	2.54 × 2.18 m	5.5 m²	6.7 m²
1	Walk-in Closet	2.54 × 1.64 m	4.2 m²	5.8 m²
1	Front Porch (outdoor)	2.00 × 4.40 m	8.8 m²	8.8 m²
Total indoor			168.6 m²	197.1 m²

AI ARCHITECTURES

Plan Studio · ai-architectures.com

PROJECT

Four-Bedroom Ranch with Garage

Modern Ranch

SHEET TITLE

Area Schedule

GROSS AREA (THIS LEVEL)

197.1 m²

GROSS AREA (TOTAL)

197.1 m²

ENVELOPE

17.30 × 11.90 m

SCALE

NTS on A3

DATE

2026-10-11

PROJECT NO.

Four-Bedroom Ranch

CONCEPT DESIGN — NOT FOR CONSTRUCTION OR PERMIT. Generated with AI and may contain errors. Verify all dimensions and code requirements with a licensed architect or engineer.

SHEET

A-102

of 2