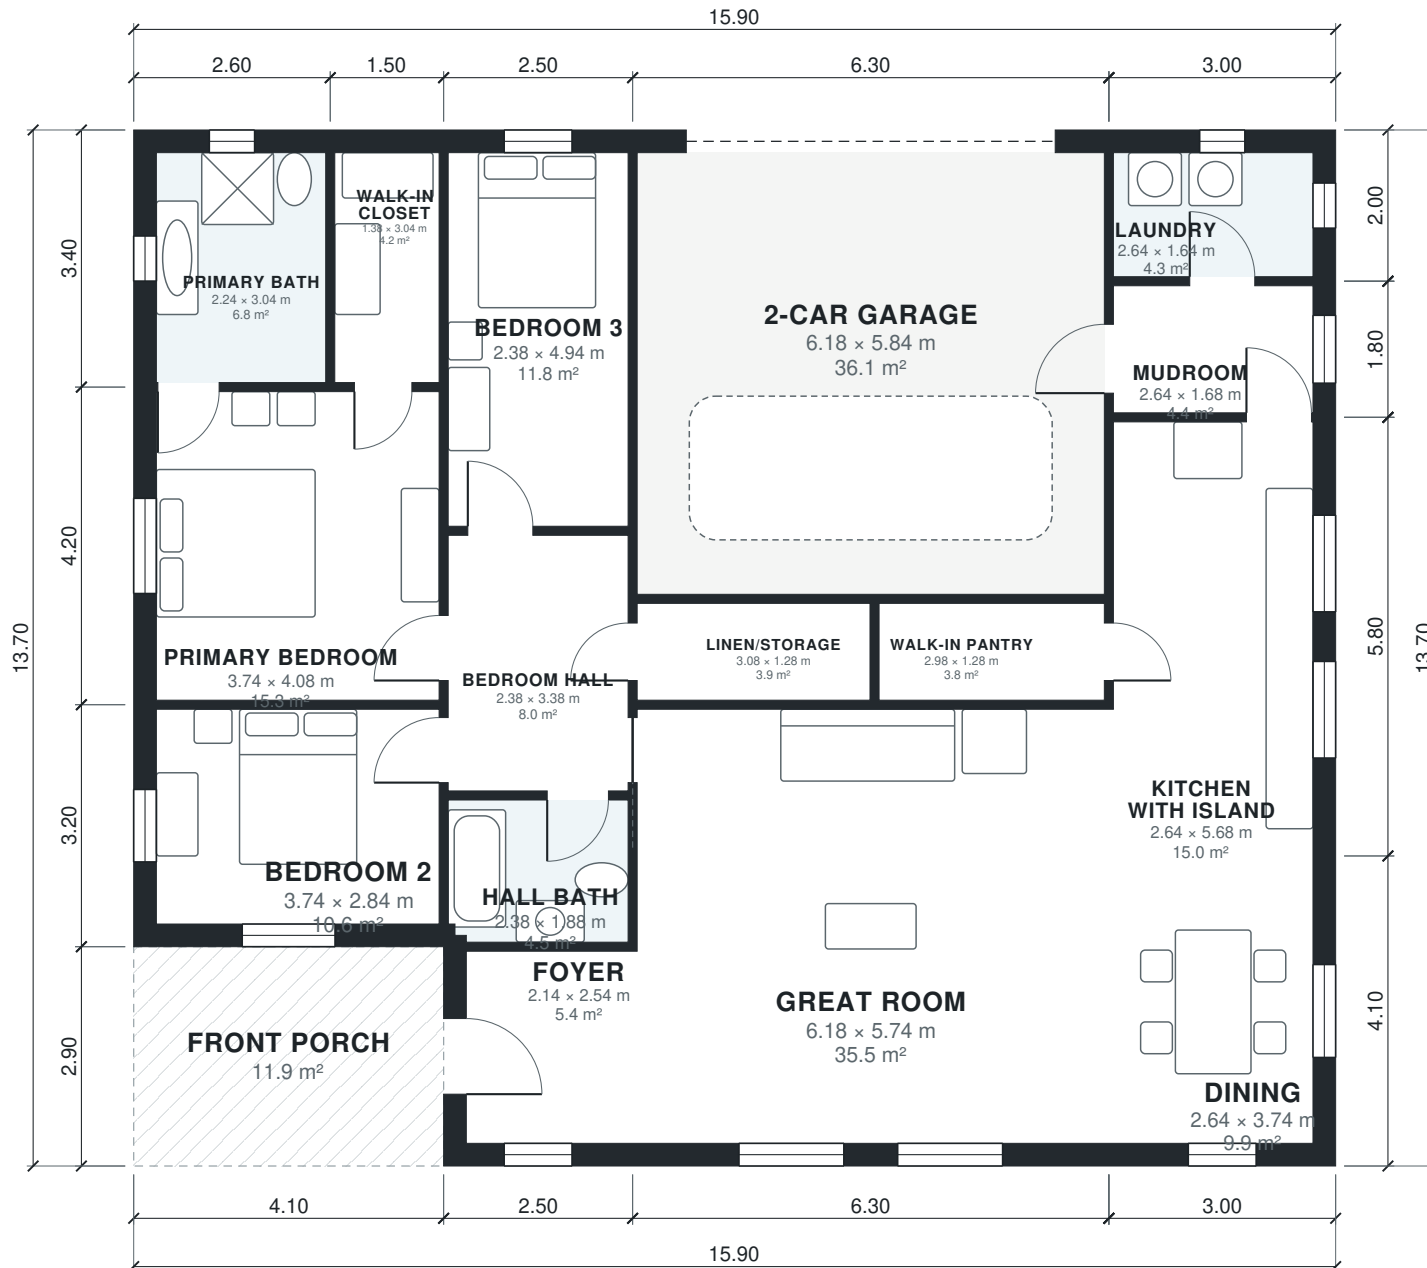


AI ARCHITECTURES

Plan Studio · ai-architectures.com

PROJECT

Barndominium 3BR Single Story

Modern Barndominium

SHEET TITLE

Floor Plan

GROSS AREA (THIS LEVEL)

205.9 m²

GROSS AREA (TOTAL)

205.9 m²

ENVELOPE

15.90 × 13.70 m

SCALE

1:100 on A3

DATE

2026-10-11

PROJECT NO.

Barndominium 3BR S

CONCEPT DESIGN — NOT FOR CONSTRUCTION OR PERMIT. Generated with AI and may contain errors. Verify all dimensions and code requirements with a licensed architect or engineer.

SHEET

A-101

Area Schedule

LEVEL	ROOM	SIZE	NET AREA	GROSS AREA
1	2-Car Garage	6.18 × 5.84 m	36.1 m²	39.1 m²
1	Bedroom 2	3.74 × 2.84 m	10.6 m²	13.1 m²
1	Bedroom 3	2.38 × 4.94 m	11.8 m²	13.2 m²
1	Bedroom Hall	2.38 × 3.38 m	8.0 m²	8.8 m²
1	Dining	2.64 × 3.74 m	9.9 m²	12.3 m²
1	Foyer	2.14 × 2.54 m	5.4 m²	7.2 m²
1	Great Room	6.18 × 5.74 m	35.5 m²	38.4 m²
1	Hall Bath	2.38 × 1.88 m	4.5 m²	5.0 m²
1	Kitchen with Island	2.64 × 5.68 m	15.0 m²	17.4 m²
1	Laundry	2.64 × 1.64 m	4.3 m²	6.0 m²
1	Linen/Storage	3.08 × 1.28 m	3.9 m²	4.5 m²
1	Mudroom	2.64 × 1.68 m	4.4 m²	5.4 m²
1	Primary Bath	2.24 × 3.04 m	6.8 m²	8.8 m²
1	Primary Bedroom	3.74 × 4.08 m	15.3 m²	17.2 m²
1	Walk-in Closet	1.38 × 3.04 m	4.2 m²	5.1 m²
1	Walk-in Pantry	2.98 × 1.28 m	3.8 m²	4.3 m²
1	Front Porch (outdoor)	4.10 × 2.90 m	11.9 m²	11.9 m²
Total indoor			179.6 m²	205.9 m²

AI ARCHITECTURES

Plan Studio · ai-architectures.com

PROJECT

Barndominium 3BR Single Story

Modern Barndominium

SHEET TITLE

Area Schedule

GROSS AREA (THIS LEVEL)

205.9 m²

GROSS AREA (TOTAL)

205.9 m²

ENVELOPE

15.90 × 13.70 m

SCALE

NTS on A3

DATE

2026-10-11

PROJECT NO.

Barndominium 3BR S

CONCEPT DESIGN — NOT FOR CONSTRUCTION OR PERMIT. Generated with AI and may contain errors. Verify all dimensions and code requirements with a licensed architect or engineer.

SHEET

A-102