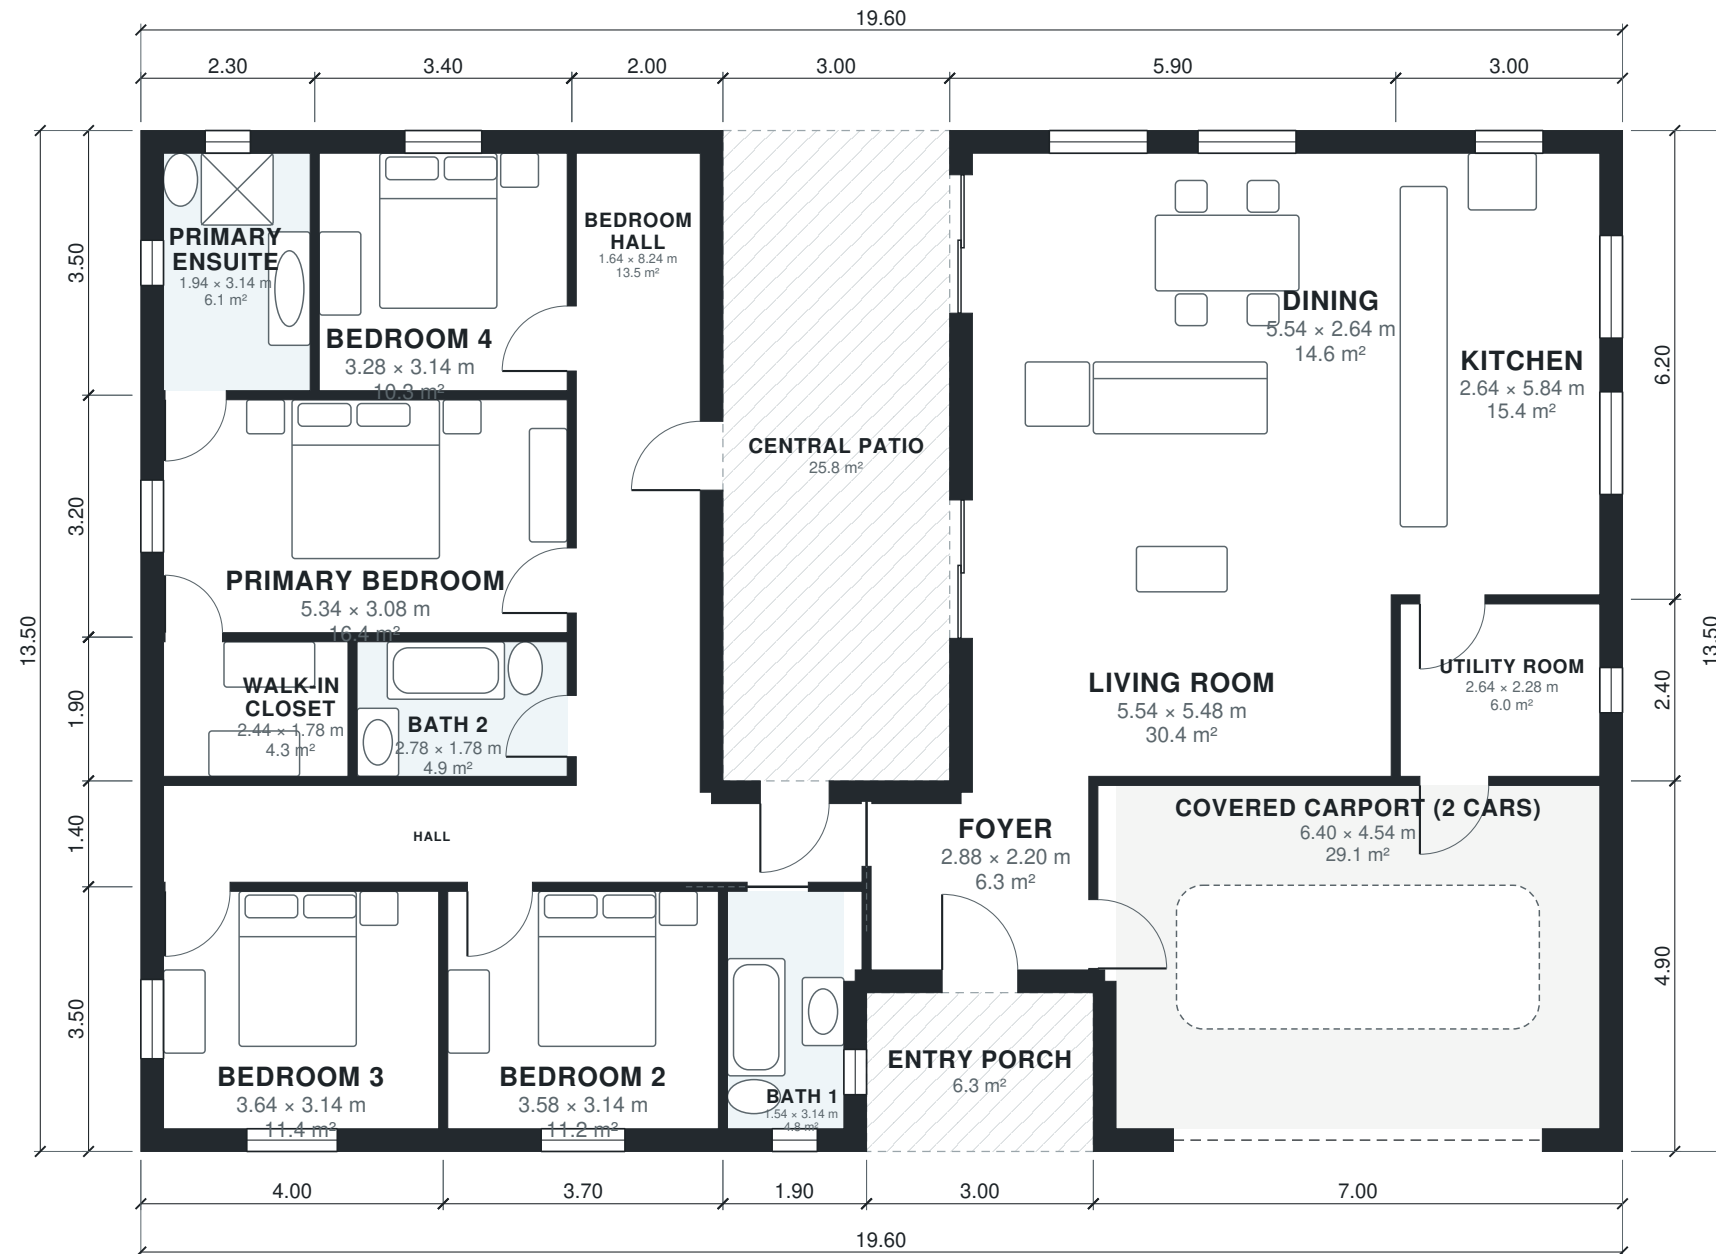


## AI ARCHITECTURES

Plan Studio · ai-architectures.com

### PROJECT

## Courtyard House, 4 Bed / 3 Bath

Contemporary Latin American Courtyard House

### SHEET TITLE

Floor Plan

### GROSS AREA (THIS LEVEL)

232.5 m²

### GROSS AREA (TOTAL)

232.5 m²

### ENVELOPE

19.60 x 13.50 m

### SCALE

1:100 on A3

### DATE

2026-10-11

### PROJECT NO.

Courtyard House, 4

CONCEPT DESIGN — NOT FOR CONSTRUCTION OR PERMIT. Generated with AI and may contain errors. Verify all dimensions and code requirements with a licensed architect or engineer.

### SHEET

# A-101

of 2

Area Schedule

| LEVEL        | ROOM                     | SIZE          | NET AREA | GROSS AREA |
|--------------|--------------------------|---------------|----------|------------|
| 1            | Bath 1                   | 1.54 × 3.14 m | 4.8 m²   | 6.7 m²     |
| 1            | Bath 2                   | 2.78 × 1.78 m | 5.0 m²   | 5.5 m²     |
| 1            | Bedroom 2                | 3.58 × 3.14 m | 11.2 m²  | 12.9 m²    |
| 1            | Bedroom 3                | 3.64 × 3.14 m | 11.4 m²  | 14.0 m²    |
| 1            | Bedroom 4                | 3.28 × 3.14 m | 10.3 m²  | 11.9 m²    |
| 1            | Bedroom Hall             | 1.64 × 8.24 m | 13.5 m²  | 17.2 m²    |
| 1            | Covered Carport (2 cars) | 6.40 × 4.54 m | 29.1 m²  | 34.3 m²    |
| 1            | Dining                   | 5.54 × 2.64 m | 14.6 m²  | 17.7 m²    |
| 1            | Foyer                    | 2.88 × 2.20 m | 6.3 m²   | 8.4 m²     |
| 1            | Hall                     | 9.24 × 1.04 m | 9.6 m²   | 13.4 m²    |
| 1            | Kitchen                  | 2.64 × 5.84 m | 15.4 m²  | 18.6 m²    |
| 1            | Living Room              | 5.54 × 5.48 m | 30.4 m²  | 33.0 m²    |
| 1            | Primary Bedroom          | 5.34 × 3.08 m | 16.4 m²  | 18.2 m²    |
| 1            | Primary Ensuite          | 1.94 × 3.14 m | 6.1 m²   | 8.1 m²     |
| 1            | Utility Room             | 2.64 × 2.28 m | 6.0 m²   | 7.2 m²     |
| 1            | Walk-in Closet           | 2.44 × 1.78 m | 4.3 m²   | 5.3 m²     |
| 1            | Central Patio (outdoor)  | 3.00 × 8.60 m | 25.8 m²  | 25.8 m²    |
| 1            | Entry Porch (outdoor)    | 3.00 × 2.10 m | 6.3 m²   | 6.3 m²     |
| Total indoor |                          |               | 194.6 m² | 232.5 m²   |

AI ARCHITECTURES

Plan Studio · ai-architectures.com

PROJECT

Courtyard House, 4 Bed / 3 Bath

Contemporary Latin American Courtyard House

SHEET TITLE

Area Schedule

GROSS AREA (THIS LEVEL)

232.5 m²

GROSS AREA (TOTAL)

232.5 m²

ENVELOPE

19.60 × 13.50 m

SCALE

NTS on A3

DATE

2026-10-11

PROJECT NO.

Courtyard House, 4

CONCEPT DESIGN — NOT FOR CONSTRUCTION OR PERMIT. Generated with AI and may contain errors. Verify all dimensions and code requirements with a licensed architect or engineer.

SHEET

A-102