



AI ARCHITECTURES

Plan Studio · ai-architectures.com

PROJECT

Ranch Home with RV Garage

Modern Ranch

SHEET TITLE

Floor Plan

GROSS AREA (THIS LEVEL)

278.7 m²

GROSS AREA (TOTAL)

278.7 m²

ENVELOPE

22.70 × 12.60 m

SCALE

1:100 on A3

DATE

2026-10-11

PROJECT NO.


Ranch Home with RV

CONCEPT DESIGN — NOT FOR CONSTRUCTION OR PERMIT. Generated with AI and may contain errors. Verify all dimensions and code requirements with a licensed architect or engineer.

SHEET

A-101

of 2

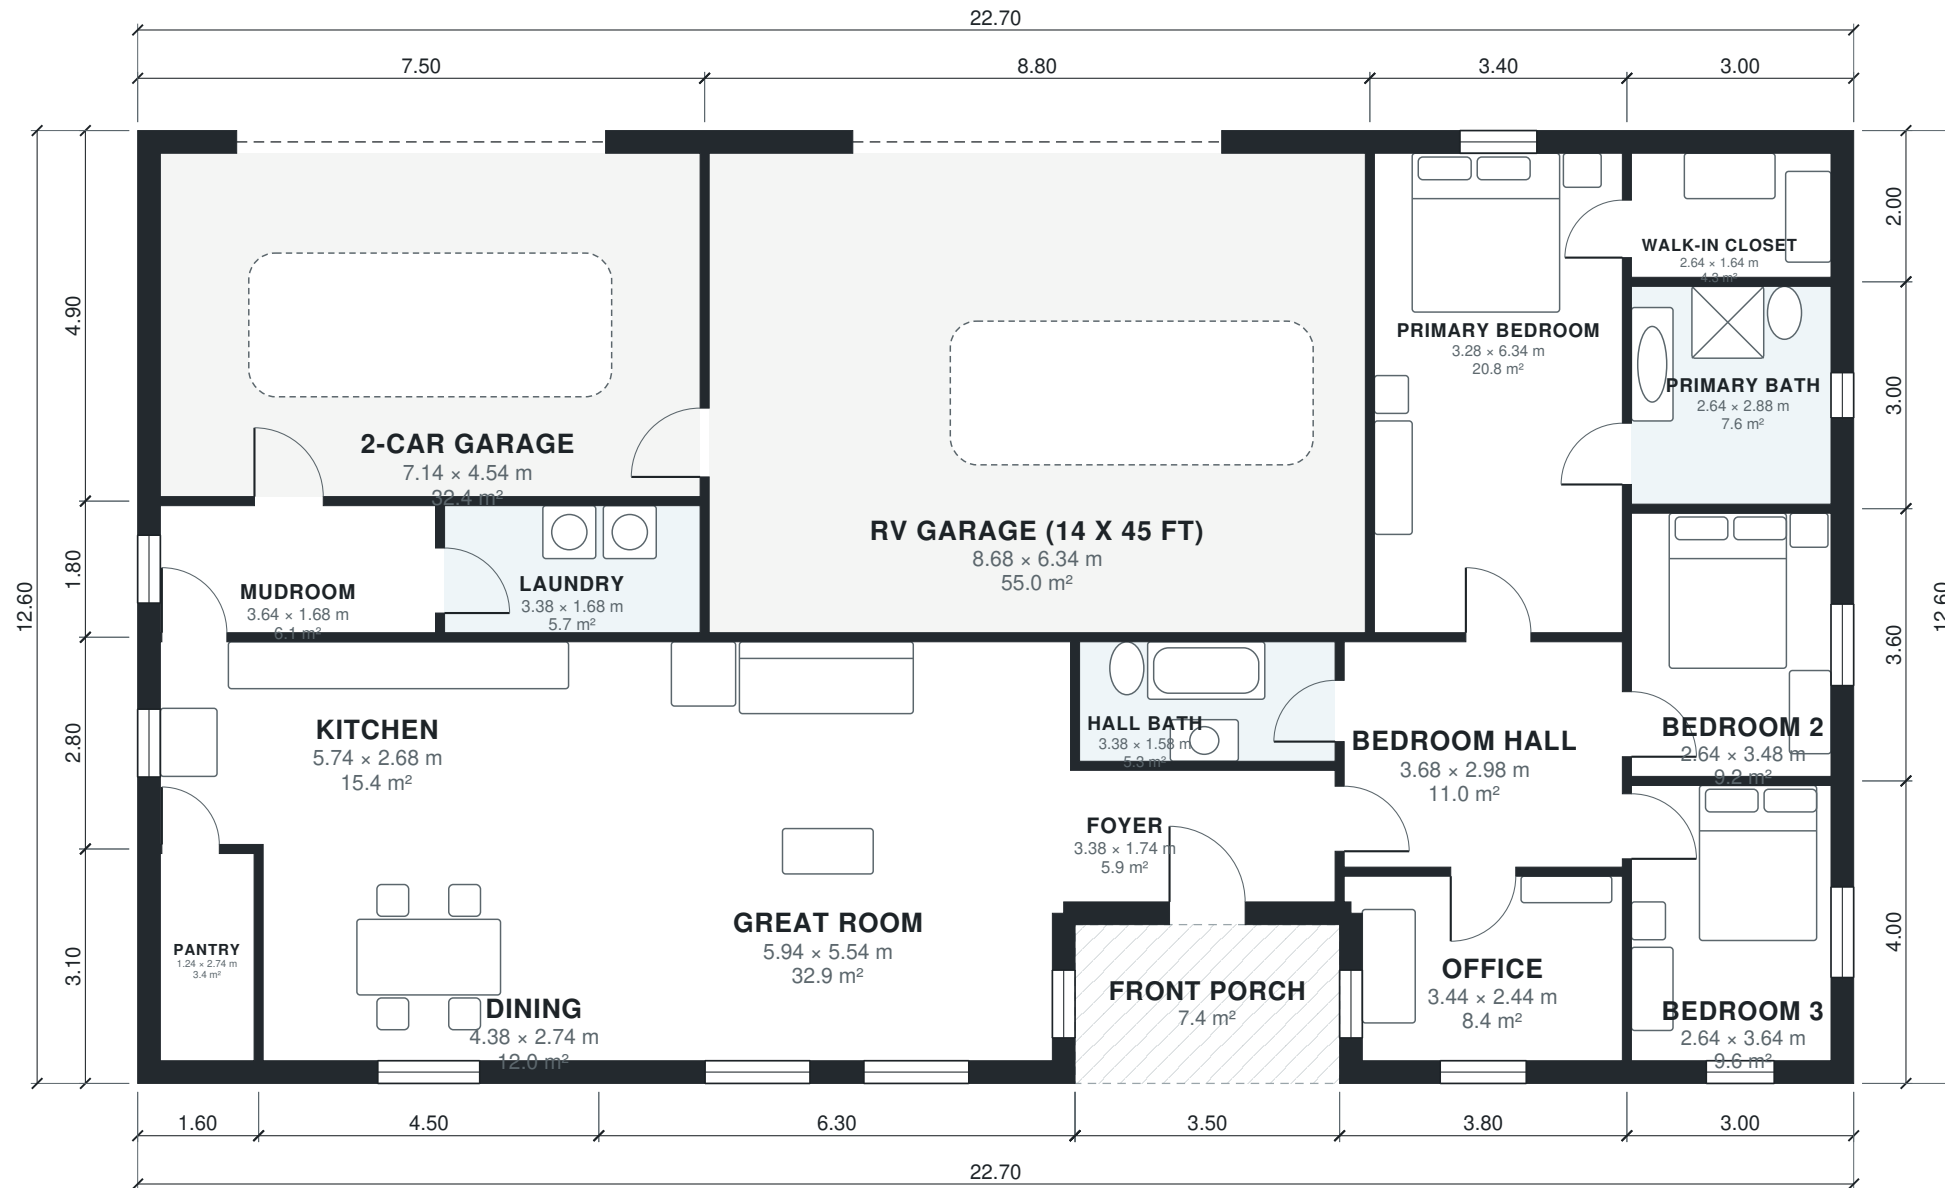

Area Schedule

LEVEL	ROOM	SIZE	NET AREA	GROSS AREA
1	2-Car Garage	7.14 × 4.54 m	32.4 m²	36.8 m²
1	Bedroom 2	2.64 × 3.48 m	9.2 m²	10.8 m²
1	Bedroom 3	2.64 × 3.64 m	9.6 m²	12.0 m²
1	Bedroom Hall	3.68 × 2.98 m	11.0 m²	11.8 m²
1	Dining	4.38 × 2.74 m	12.0 m²	13.9 m²
1	Foyer	3.38 × 1.74 m	5.9 m²	7.3 m²
1	Great Room	5.94 × 5.54 m	32.9 m²	37.2 m²
1	Hall Bath	3.38 × 1.58 m	5.3 m²	6.0 m²
1	Kitchen	5.74 × 2.68 m	15.4 m²	17.1 m²
1	Laundry	3.38 × 1.68 m	5.7 m²	6.3 m²
1	Mudroom	3.64 × 1.68 m	6.1 m²	7.2 m²
1	Office	3.44 × 2.44 m	8.4 m²	10.6 m²
1	Pantry	1.24 × 2.74 m	3.4 m²	5.0 m²
1	Primary Bath	2.64 × 2.88 m	7.6 m²	9.0 m²
1	Primary Bedroom	3.28 × 6.34 m	20.8 m²	22.8 m²
1	RV Garage (14 x 45 ft)	8.68 × 6.34 m	55.0 m²	59.0 m²
1	Walk-in Closet	2.64 × 1.64 m	4.3 m²	6.0 m²
1	Front Porch (outdoor)	3.50 × 2.10 m	7.3 m²	7.3 m²
Total indoor			245.0 m²	278.7 m²

AI ARCHITECTURES

Plan Studio · ai-architectures.com

PROJECT

Ranch Home with RV Garage

Modern Ranch

SHEET TITLE

Area Schedule

GROSS AREA (THIS LEVEL)

278.7 m²

GROSS AREA (TOTAL)

278.7 m²

ENVELOPE

22.70 × 12.60 m

SCALE

NTS on A3

DATE

2026-10-11

PROJECT NO.

Ranch Home with RV

CONCEPT DESIGN — NOT FOR CONSTRUCTION OR PERMIT. Generated with AI and may contain errors. Verify all dimensions and code requirements with a licensed architect or engineer.

SHEET

A-102