



AI ARCHITECTURES

Plan Studio · ai-architectures.com

PROJECT

Luxury Ranch Residence

Modern Ranch

SHEET TITLE

Floor Plan

GROSS AREA (THIS LEVEL)

368.4 m²

GROSS AREA (TOTAL)

368.4 m²

ENVELOPE

24.00 × 16.00 m

SCALE

1:100 on A3

DATE

2026-10-09

PROJECT NO.


Luxury Ranch Resid

CONCEPT DESIGN — NOT FOR CONSTRUCTION OR PERMIT. Generated with AI and may contain errors. Verify all dimensions and code requirements with a licensed architect or engineer.

SHEET

A-101

of 2

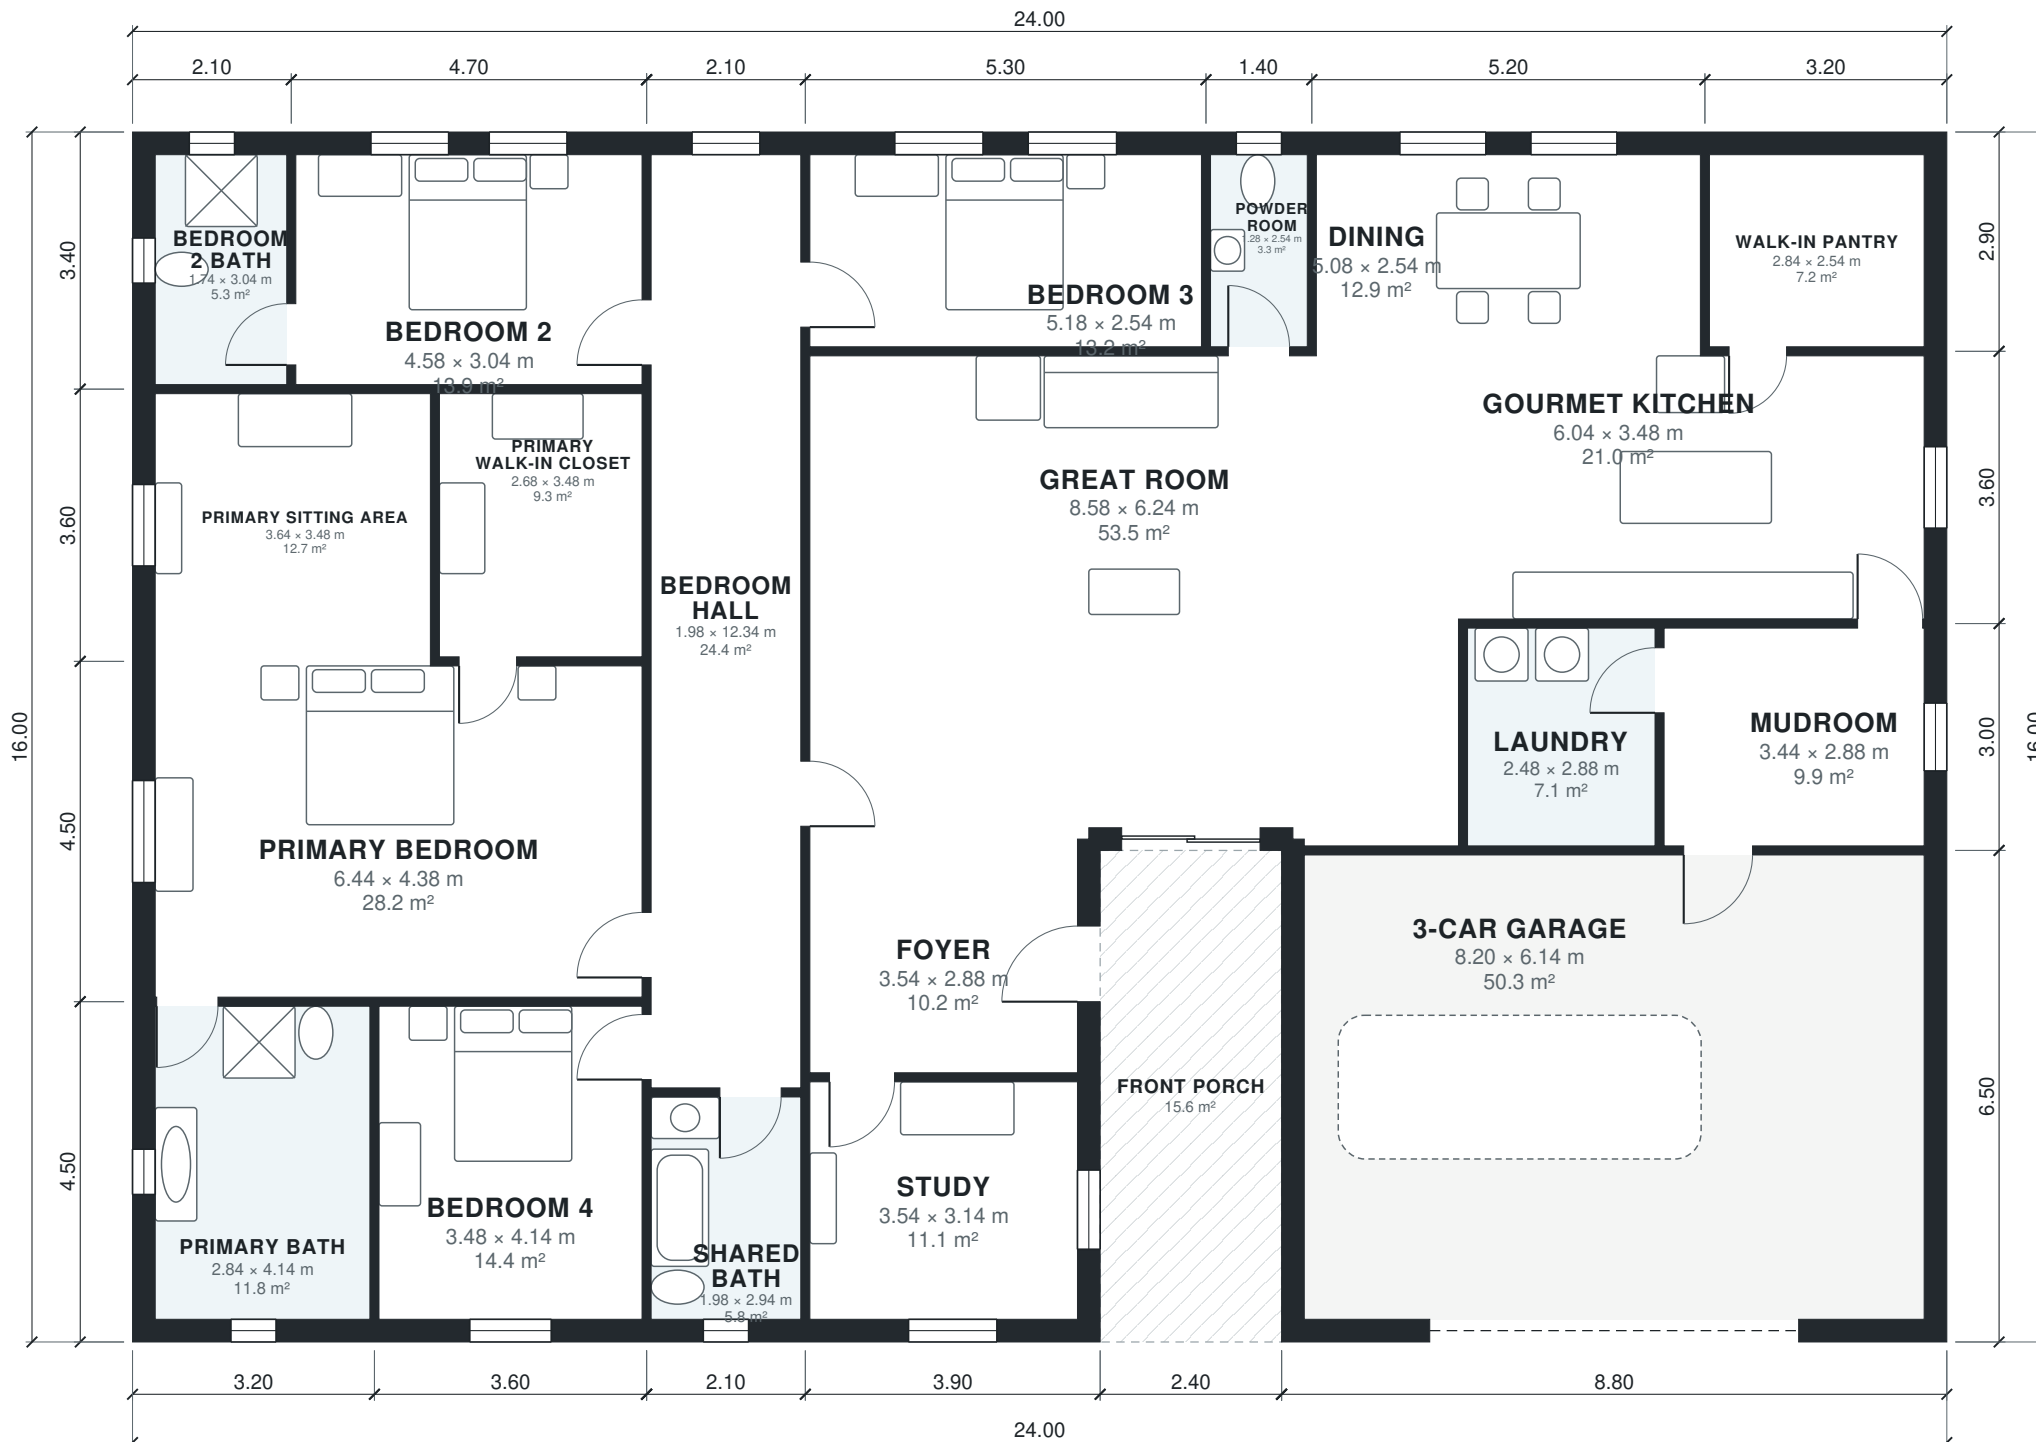

Area Schedule

LEVEL	ROOM	SIZE	NET AREA	GROSS AREA
1	3-Car Garage	8.20 × 6.14 m	50.4 m²	57.2 m²
1	Bedroom 2	4.58 × 3.04 m	13.9 m²	16.0 m²
1	Bedroom 2 Bath	1.74 × 3.04 m	5.3 m²	7.1 m²
1	Bedroom 3	5.18 × 2.54 m	13.2 m²	15.4 m²
1	Bedroom 4	3.48 × 4.14 m	14.4 m²	16.2 m²
1	Bedroom Hall	1.98 × 12.34 m	24.4 m²	26.7 m²
1	Dining	5.08 × 2.54 m	12.9 m²	15.1 m²
1	Foyer	3.54 × 2.88 m	10.2 m²	11.7 m²
1	Gourmet Kitchen	6.04 × 3.48 m	21.0 m²	23.0 m²
1	Great Room	8.58 × 6.24 m	53.5 m²	57.4 m²
1	Laundry	2.48 × 2.88 m	7.1 m²	7.8 m²
1	Mudroom	3.44 × 2.88 m	9.9 m²	11.4 m²
1	Powder Room	1.28 × 2.54 m	3.2 m²	4.1 m²
1	Primary Bath	2.84 × 4.14 m	11.8 m²	14.4 m²
1	Primary Bedroom	6.44 × 4.38 m	28.2 m²	30.6 m²
1	Primary Sitting Area	3.64 × 3.48 m	12.7 m²	14.4 m²
1	Primary Walk-in Closet	2.68 × 3.48 m	9.3 m²	10.1 m²
1	Shared Bath	1.98 × 2.94 m	5.8 m²	6.9 m²
1	Study	3.54 × 3.14 m	11.1 m²	13.7 m²
1	Walk-in Pantry	2.84 × 2.54 m	7.2 m²	9.3 m²
1	Front Porch (outdoor)	2.40 × 6.50 m	15.6 m²	15.6 m²
Total indoor			325.6 m²	368.4 m²

AI ARCHITECTURES

Plan Studio · ai-architectures.com

PROJECT

Luxury Ranch Residence

Modern Ranch

SHEET TITLE

Area Schedule

GROSS AREA (THIS LEVEL)

368.4 m²

GROSS AREA (TOTAL)

368.4 m²

ENVELOPE

24.00 × 16.00 m

SCALE

NTS on A3

DATE

2026-10-09

PROJECT NO.

Luxury Ranch Resid

CONCEPT DESIGN — NOT FOR CONSTRUCTION OR PERMIT. Generated with AI and may contain errors. Verify all dimensions and code requirements with a licensed architect or engineer.

SHEET

A-102

of 2