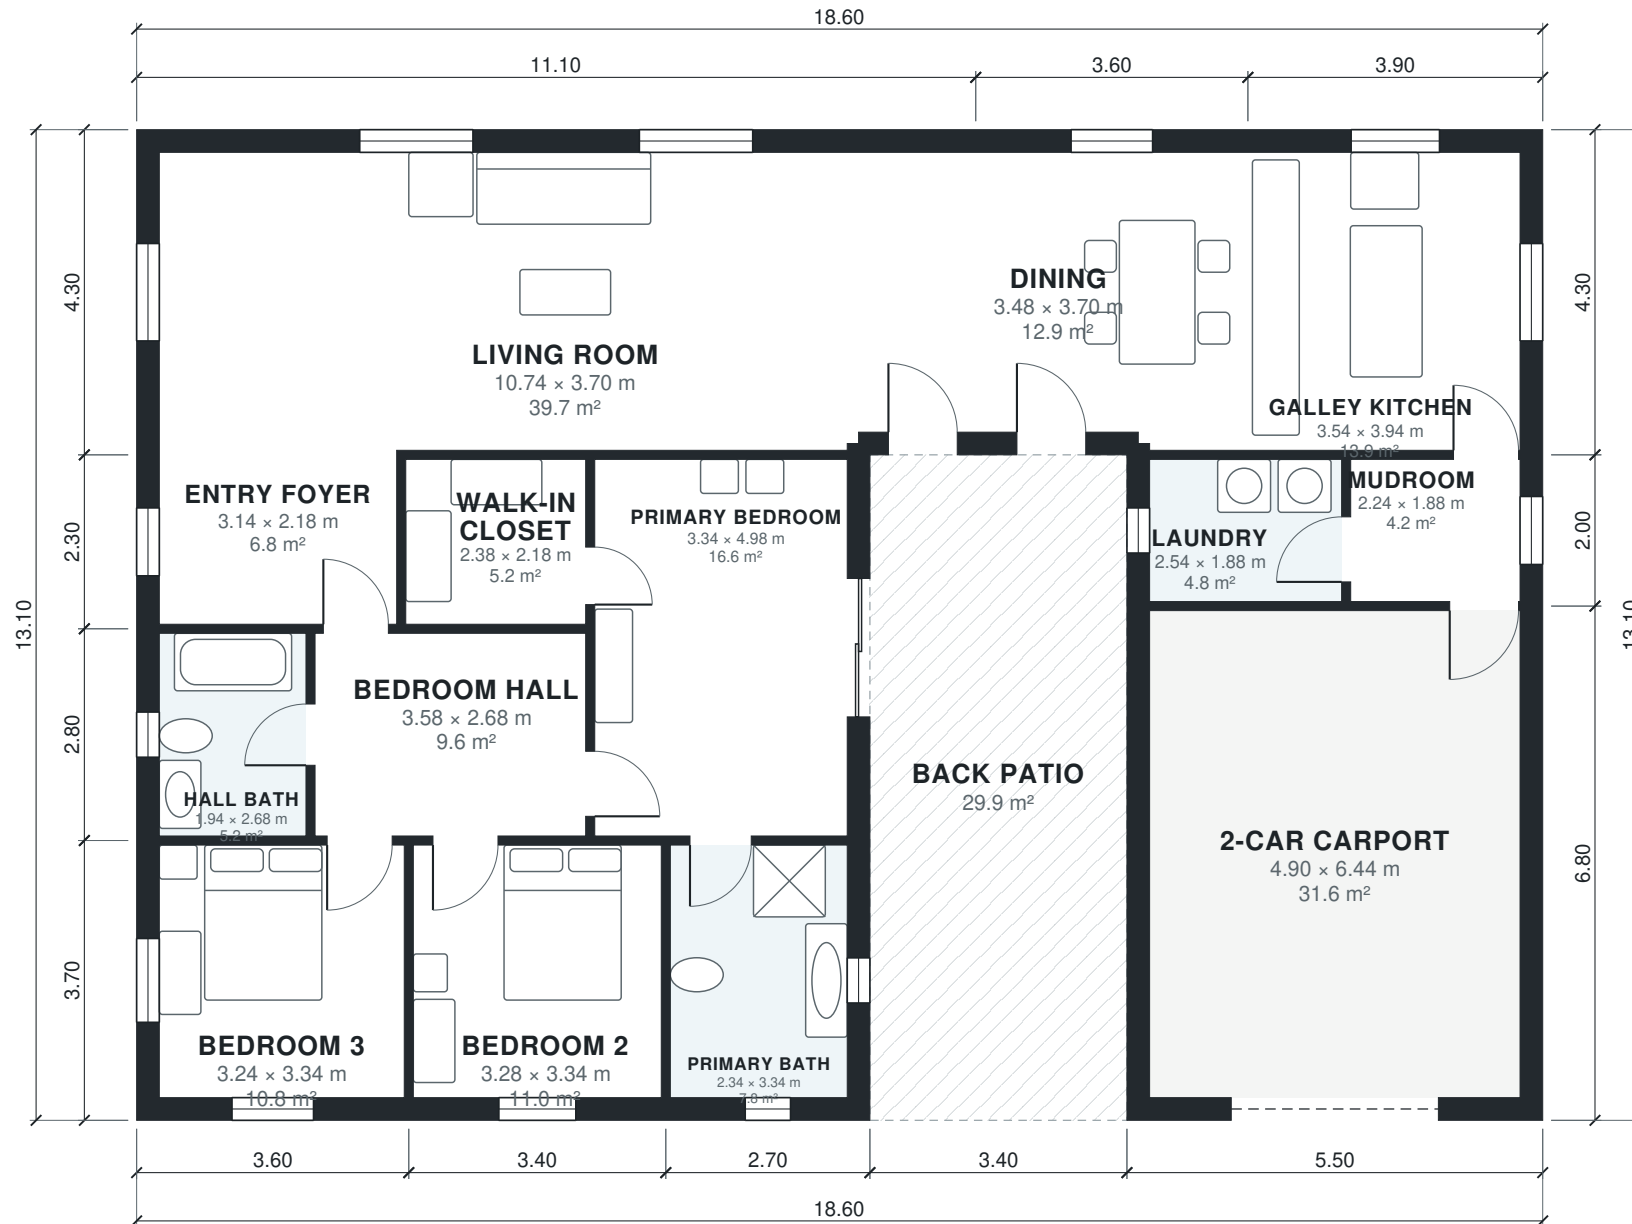


AI ARCHITECTURES

Plan Studio · ai-architectures.com

PROJECT

Mid-Century Modern Ranch

Mid-Century Modern

SHEET TITLE

Floor Plan

GROSS AREA (THIS LEVEL)

213.7 m²

GROSS AREA (TOTAL)

213.7 m²

ENVELOPE

18.60 × 13.10 m

SCALE

1:100 on A3

DATE

2026-10-11

PROJECT NO.

Mid-Century Modern

CONCEPT DESIGN — NOT FOR CONSTRUCTION OR PERMIT. Generated with AI and may contain errors. Verify all dimensions and code requirements with a licensed architect or engineer.

SHEET

A-101

of 2

Area Schedule

LEVEL	ROOM	SIZE	NET AREA	GROSS AREA
1	2-Car Carport	4.90 × 6.44 m	31.6 m²	37.4 m²
1	Bedroom 2	3.28 × 3.34 m	11.0 m²	12.6 m²
1	Bedroom 3	3.24 × 3.34 m	10.8 m²	13.3 m²
1	Bedroom Hall	3.58 × 2.68 m	9.6 m²	10.4 m²
1	Dining	3.48 × 3.70 m	12.9 m²	15.5 m²
1	Entry Foyer	3.14 × 2.18 m	6.8 m²	8.1 m²
1	Galley Kitchen	3.54 × 3.94 m	13.9 m²	16.8 m²
1	Hall Bath	1.94 × 2.68 m	5.2 m²	6.4 m²
1	Laundry	2.54 × 1.88 m	4.8 m²	5.8 m²
1	Living Room	10.74 × 3.70 m	39.7 m²	47.7 m²
1	Mudroom	2.24 × 1.88 m	4.2 m²	5.2 m²
1	Primary Bath	2.34 × 3.34 m	7.8 m²	10.0 m²
1	Primary Bedroom	3.34 × 4.98 m	16.6 m²	18.9 m²
1	Walk-in Closet	2.38 × 2.18 m	5.2 m²	5.8 m²
1	Back Patio (outdoor)	3.40 × 8.80 m	29.9 m²	29.9 m²
Total indoor			180.2 m²	213.7 m²

AI ARCHITECTURES

Plan Studio · ai-architectures.com

PROJECT

Mid-Century Modern Ranch

Mid-Century Modern

SHEET TITLE

Area Schedule

GROSS AREA (THIS LEVEL)

213.7 m²

GROSS AREA (TOTAL)

213.7 m²

ENVELOPE

18.60 × 13.10 m

SCALE

NTS on A3

DATE

2026-10-11

PROJECT NO.

Mid-Century Modern

CONCEPT DESIGN — NOT FOR CONSTRUCTION OR PERMIT. Generated with AI and may contain errors. Verify all dimensions and code requirements with a licensed architect or engineer.

SHEET

A-102