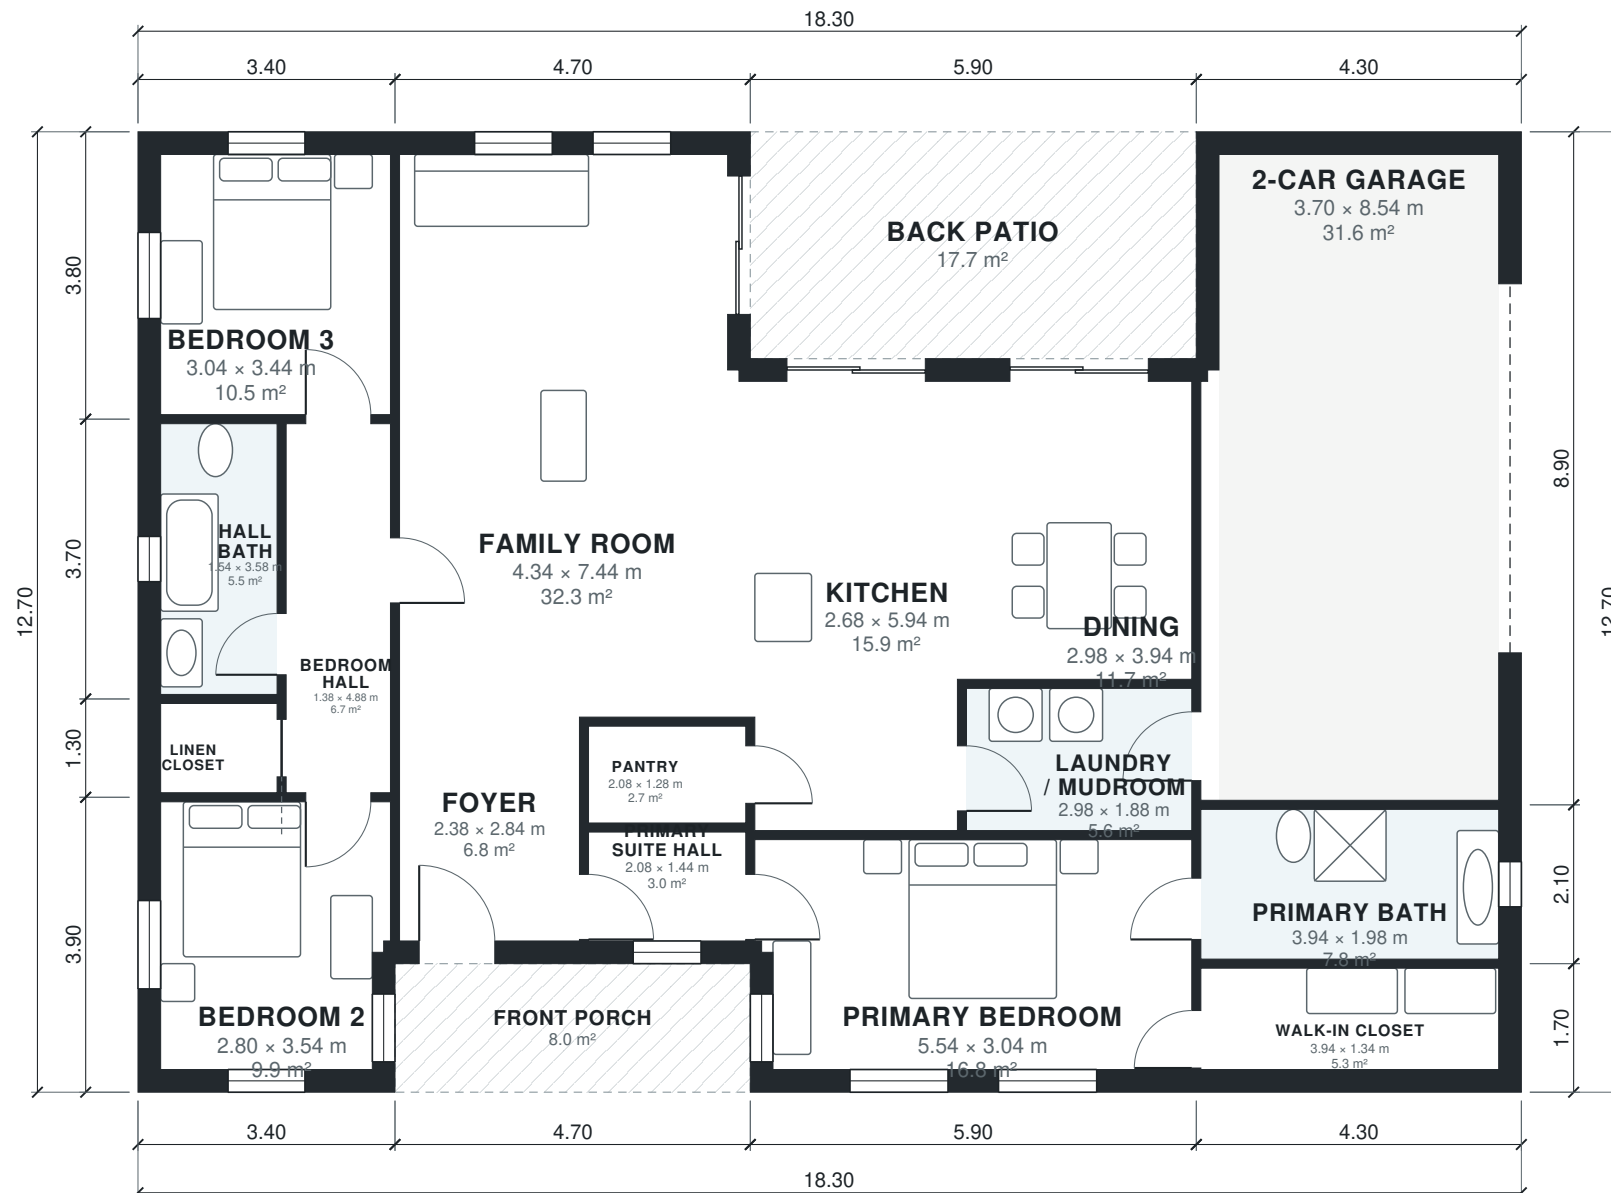


AI ARCHITECTURES

Plan Studio · ai-architectures.com

PROJECT

Classic Split-Bedroom Ranch

Classic Ranch

SHEET TITLE

Floor Plan

GROSS AREA (THIS LEVEL)

206.7 m²

GROSS AREA (TOTAL)

206.7 m²

ENVELOPE

18.30 × 12.70 m

SCALE

1:100 on A3

DATE

2026-10-11

PROJECT NO.

Classic Split-Bedr

CONCEPT DESIGN — NOT FOR CONSTRUCTION OR PERMIT. Generated with AI and may contain errors. Verify all dimensions and code requirements with a licensed architect or engineer.

SHEET

A-101

of 2

Area Schedule

LEVEL	ROOM	SIZE	NET AREA	GROSS AREA
1	2-Car Garage	3.70 × 8.54 m	31.6 m²	38.3 m²
1	Bedroom 2	2.80 × 3.54 m	9.9 m²	13.3 m²
1	Bedroom 3	3.04 × 3.44 m	10.5 m²	12.9 m²
1	Bedroom Hall	1.38 × 4.88 m	6.7 m²	7.5 m²
1	Dining	2.98 × 3.94 m	11.7 m²	13.3 m²
1	Family Room	4.34 × 7.44 m	32.3 m²	36.7 m²
1	Foyer	2.38 × 2.84 m	6.8 m²	8.0 m²
1	Hall Bath	1.54 × 3.58 m	5.5 m²	7.0 m²
1	Kitchen	2.68 × 5.94 m	15.9 m²	17.6 m²
1	Laundry / Mudroom	2.98 × 1.88 m	5.6 m²	6.2 m²
1	Linen Closet	1.54 × 1.18 m	1.8 m²	2.5 m²
1	Pantry	2.08 × 1.28 m	2.7 m²	3.1 m²
1	Primary Bath	3.94 × 1.98 m	7.8 m²	9.0 m²
1	Primary Bedroom	5.54 × 3.04 m	16.8 m²	20.1 m²
1	Primary Suite Hall	2.08 × 1.44 m	3.0 m²	4.0 m²
1	Walk-in Closet	3.94 × 1.34 m	5.3 m²	7.3 m²
1	Back Patio (outdoor)	5.90 × 3.00 m	17.7 m²	17.7 m²
1	Front Porch (outdoor)	4.70 × 1.70 m	8.0 m²	8.0 m²
Total indoor			173.9 m²	206.7 m²

AI ARCHITECTURES

Plan Studio · ai-architectures.com

PROJECT

Classic Split-Bedroom Ranch

Classic Ranch

SHEET TITLE

Area Schedule

GROSS AREA (THIS LEVEL)

206.7 m²

GROSS AREA (TOTAL)

206.7 m²

ENVELOPE

18.30 × 12.70 m

SCALE

NTS on A3

DATE

2026-10-11

PROJECT NO.

Classic Split-Bedr

CONCEPT DESIGN — NOT FOR CONSTRUCTION OR PERMIT. Generated with AI and may contain errors. Verify all dimensions and code requirements with a licensed architect or engineer.

SHEET

A-102

of 2