


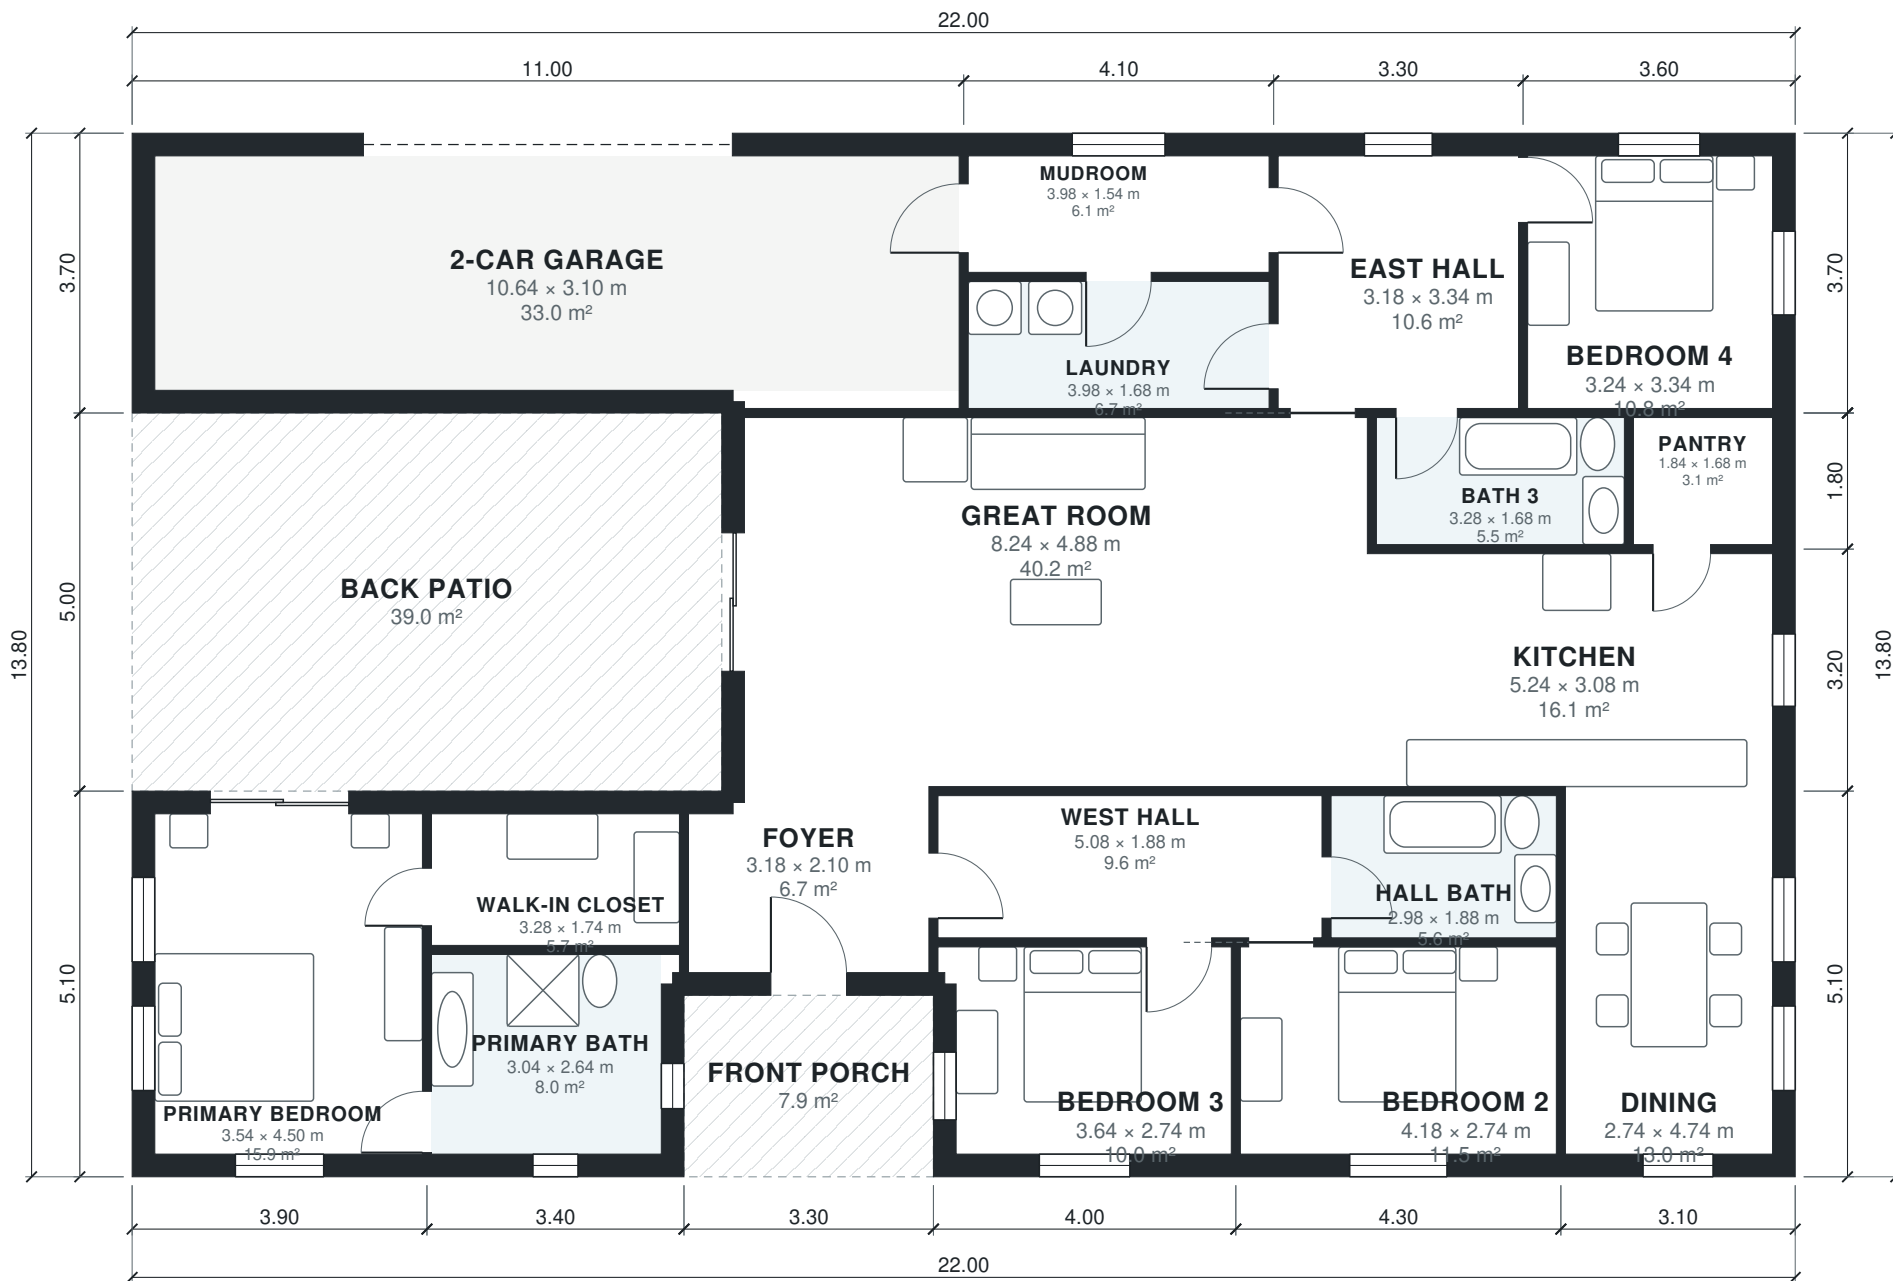

AI ARCHITECTURES

Plan Studio · ai-architectures.com

PROJECT

U-Shaped Courtyard Ranch

Modern Ranch

SHEET TITLE

Floor Plan

GROSS AREA (THIS LEVEL)

256.7 m²

GROSS AREA (TOTAL)

256.7 m²

ENVELOPE

22.00 × 13.80 m

SCALE

1:100 on A3

DATE

2026-10-09

PROJECT NO.

U-Shaped Courtyard

CONCEPT DESIGN — NOT FOR CONSTRUCTION OR PERMIT. Generated with AI and may contain errors. Verify all dimensions and code requirements with a licensed architect or engineer.

SHEET

A-101

of 2

Area Schedule

LEVEL	ROOM	SIZE	NET AREA	GROSS AREA
1	2-Car Garage	10.64 × 3.10 m	33.0 m²	40.7 m²
1	Bath 3	3.28 × 1.68 m	5.5 m²	6.1 m²
1	Bedroom 2	4.18 × 2.74 m	11.4 m²	13.3 m²
1	Bedroom 3	3.64 × 2.74 m	10.0 m²	12.4 m²
1	Bedroom 4	3.24 × 3.34 m	10.8 m²	13.3 m²
1	Dining	2.74 × 4.74 m	13.0 m²	15.8 m²
1	East Hall	3.18 × 3.34 m	10.6 m²	12.2 m²
1	Foyer	3.18 × 2.10 m	6.7 m²	8.9 m²
1	Great Room	8.24 × 4.88 m	40.2 m²	43.0 m²
1	Hall Bath	2.98 × 1.88 m	5.6 m²	6.2 m²
1	Kitchen	5.24 × 3.08 m	16.1 m²	17.9 m²
1	Laundry	3.98 × 1.68 m	6.7 m²	7.4 m²
1	Mudroom	3.98 × 1.54 m	6.1 m²	7.8 m²
1	Pantry	1.84 × 1.68 m	3.1 m²	4.0 m²
1	Primary Bath	3.04 × 2.64 m	8.0 m²	10.2 m²
1	Primary Bedroom	3.54 × 4.50 m	15.9 m²	19.9 m²
1	Walk-in Closet	3.28 × 1.74 m	5.7 m²	7.1 m²
1	West Hall	5.08 × 1.88 m	9.6 m²	10.4 m²
1	Back Patio (outdoor)	7.80 × 5.00 m	39.0 m²	39.0 m²
1	Front Porch (outdoor)	3.30 × 2.40 m	7.9 m²	7.9 m²
Total indoor			218.1 m²	256.7 m²

AI ARCHITECTURES

Plan Studio · ai-architectures.com

PROJECT

U-Shaped Courtyard Ranch

Modern Ranch

SHEET TITLE

Area Schedule

GROSS AREA (THIS LEVEL)

256.7 m²

GROSS AREA (TOTAL)

256.7 m²

ENVELOPE

22.00 × 13.80 m

SCALE

NTS on A3

DATE

2026-10-09

PROJECT NO.

U-Shaped Courtyard

CONCEPT DESIGN — NOT FOR CONSTRUCTION OR PERMIT. Generated with AI and may contain errors. Verify all dimensions and code requirements with a licensed architect or engineer.

SHEET

A-102