


Figure 1
Area Map

EMHT

April 10, 2025

**Also see Application Exhibit A, the Ecological
Resources Study, Exhibit 2A**

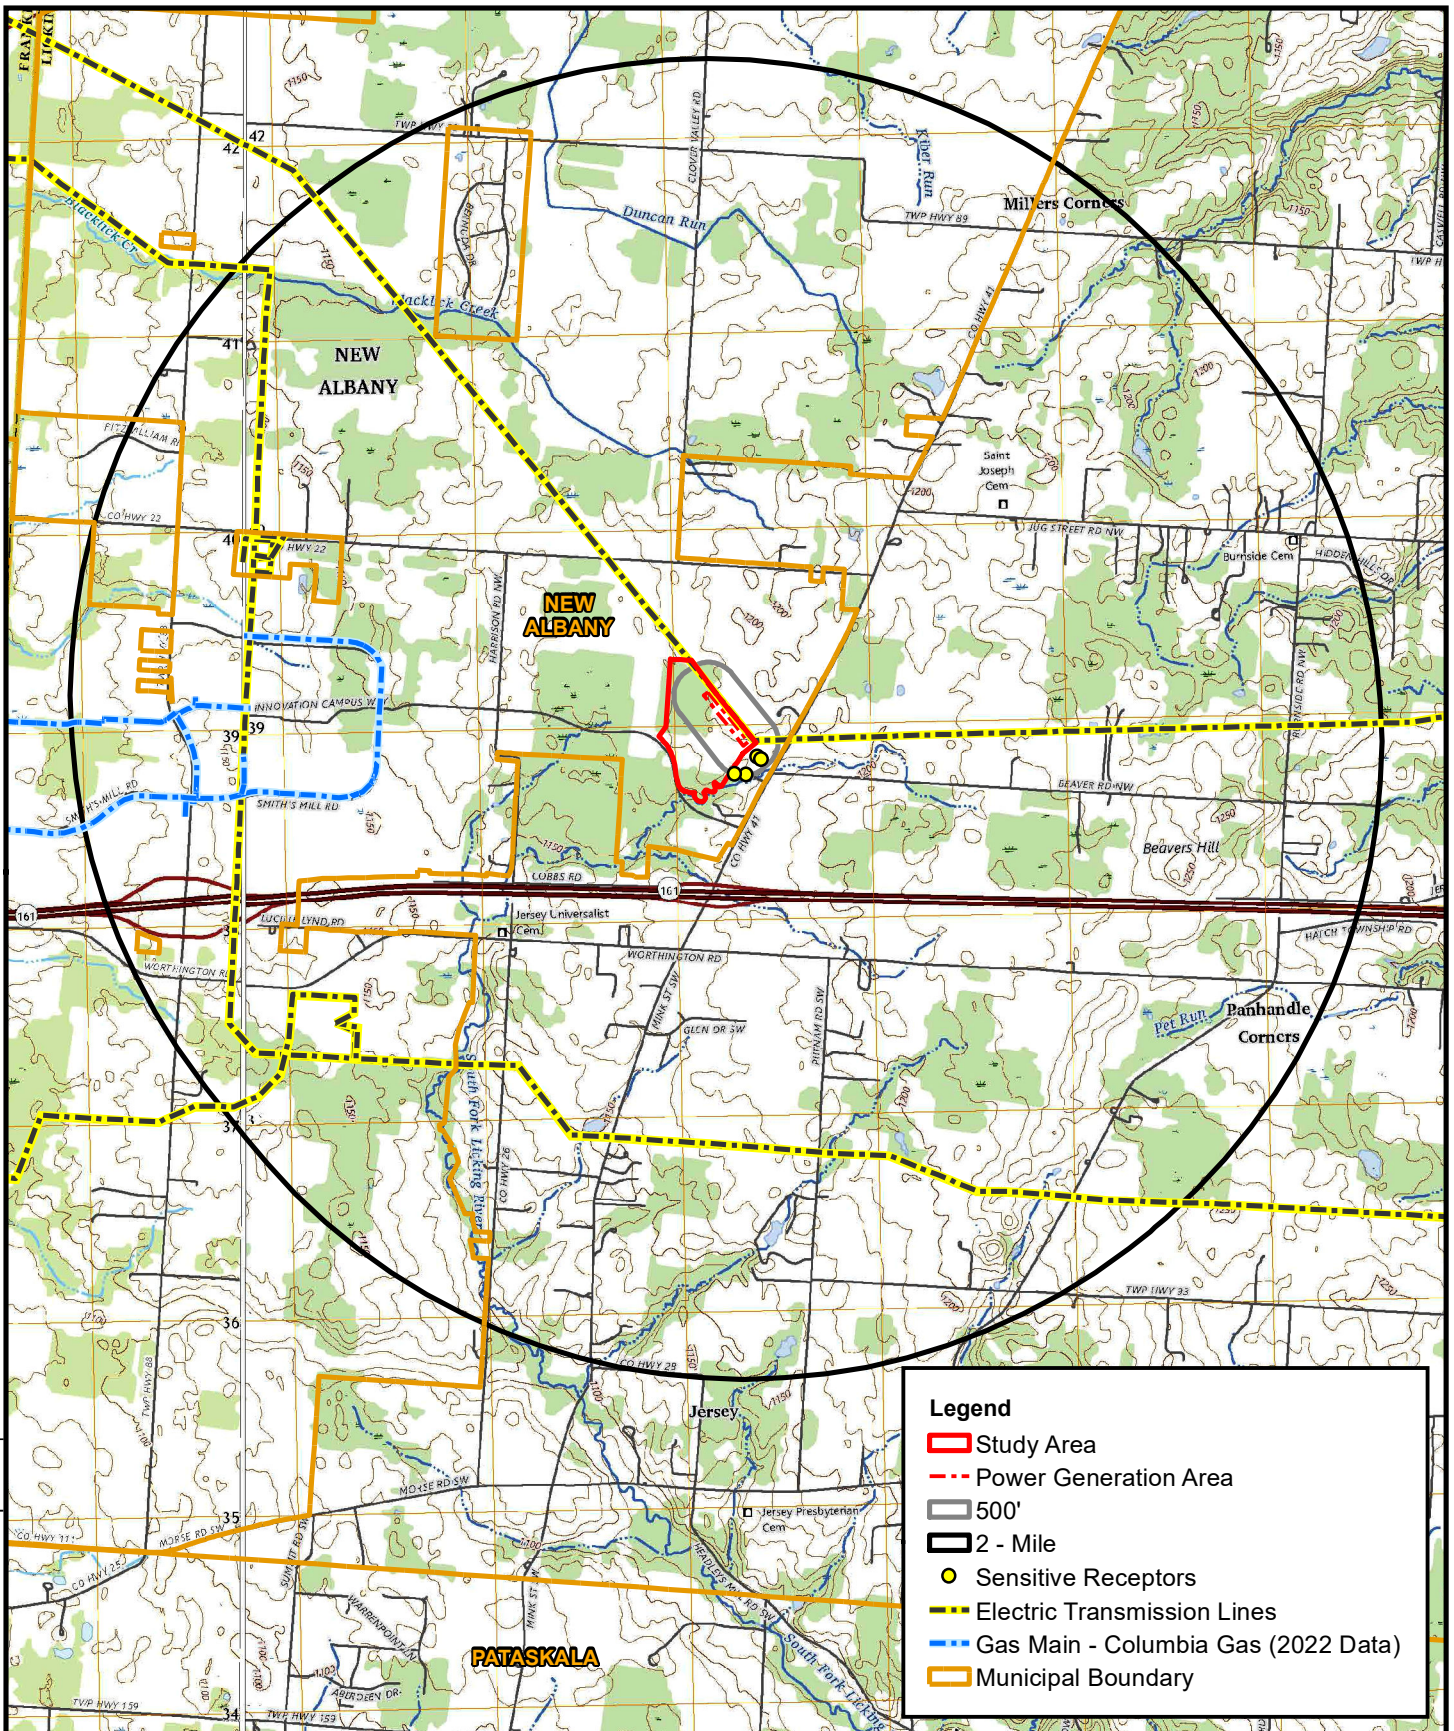


Engineers • Surveyors • Planners • Scientists
5500 New Albany Road, Columbus, OH 43054
Phone: 614.775.4500 Toll Free: 888.775.3648
emht.com

JERSEY TOWNSHIP, LICKING COUNTY, OHIO

**525 Building Power Generation Project
Area Map
Figure 1**

SCALE: 1" = 3,200'

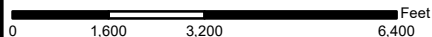

Source: Aerial - Licking County, 2024



Figure 2
Preliminary Site Plan

**Burr Computer Environments, Inc., Gensler, and
Kimley Horn**

February 25, 2025



CONSULTING ARCHITECTS
5005 GREENVILLE AVENUE / DALLAS, TX 75206
214.273.1500 | <https://www.gensler.com/>

CONSULTING CIVIL ENGINEERS
KIMELY-HORN 7965 N. HIGH ST. SUITE 200, COLUMBUS, OHIO 43235
770.619.7280 | <https://www.kimley-horn.com/>

CONSULTING STRUCTURAL ENGINEERS
KIMLEY-HORN 11720 AMBER PARK DRIVE/ SUITE 600/ ALPHARETTA, GA 30005
770.619.7280 | <https://www.kimley-horn.com/>



525 BUILDING, 9850 INNOVATION CAMPUS WAY
NEW ALBANY, OH 43031, US

[illegible]

SEAL


NOT FOR
CONSTRUCTION


SHEET TITLE

LL SITE PLAN

SHEET NO.
1C1S0000

PROPRIETARY: NOT FOR DISCLOSURE OR USE WITHOUT THE WRITTEN
CONSENT OF BURR COMPUTER ENVIRONMENTS, INC.

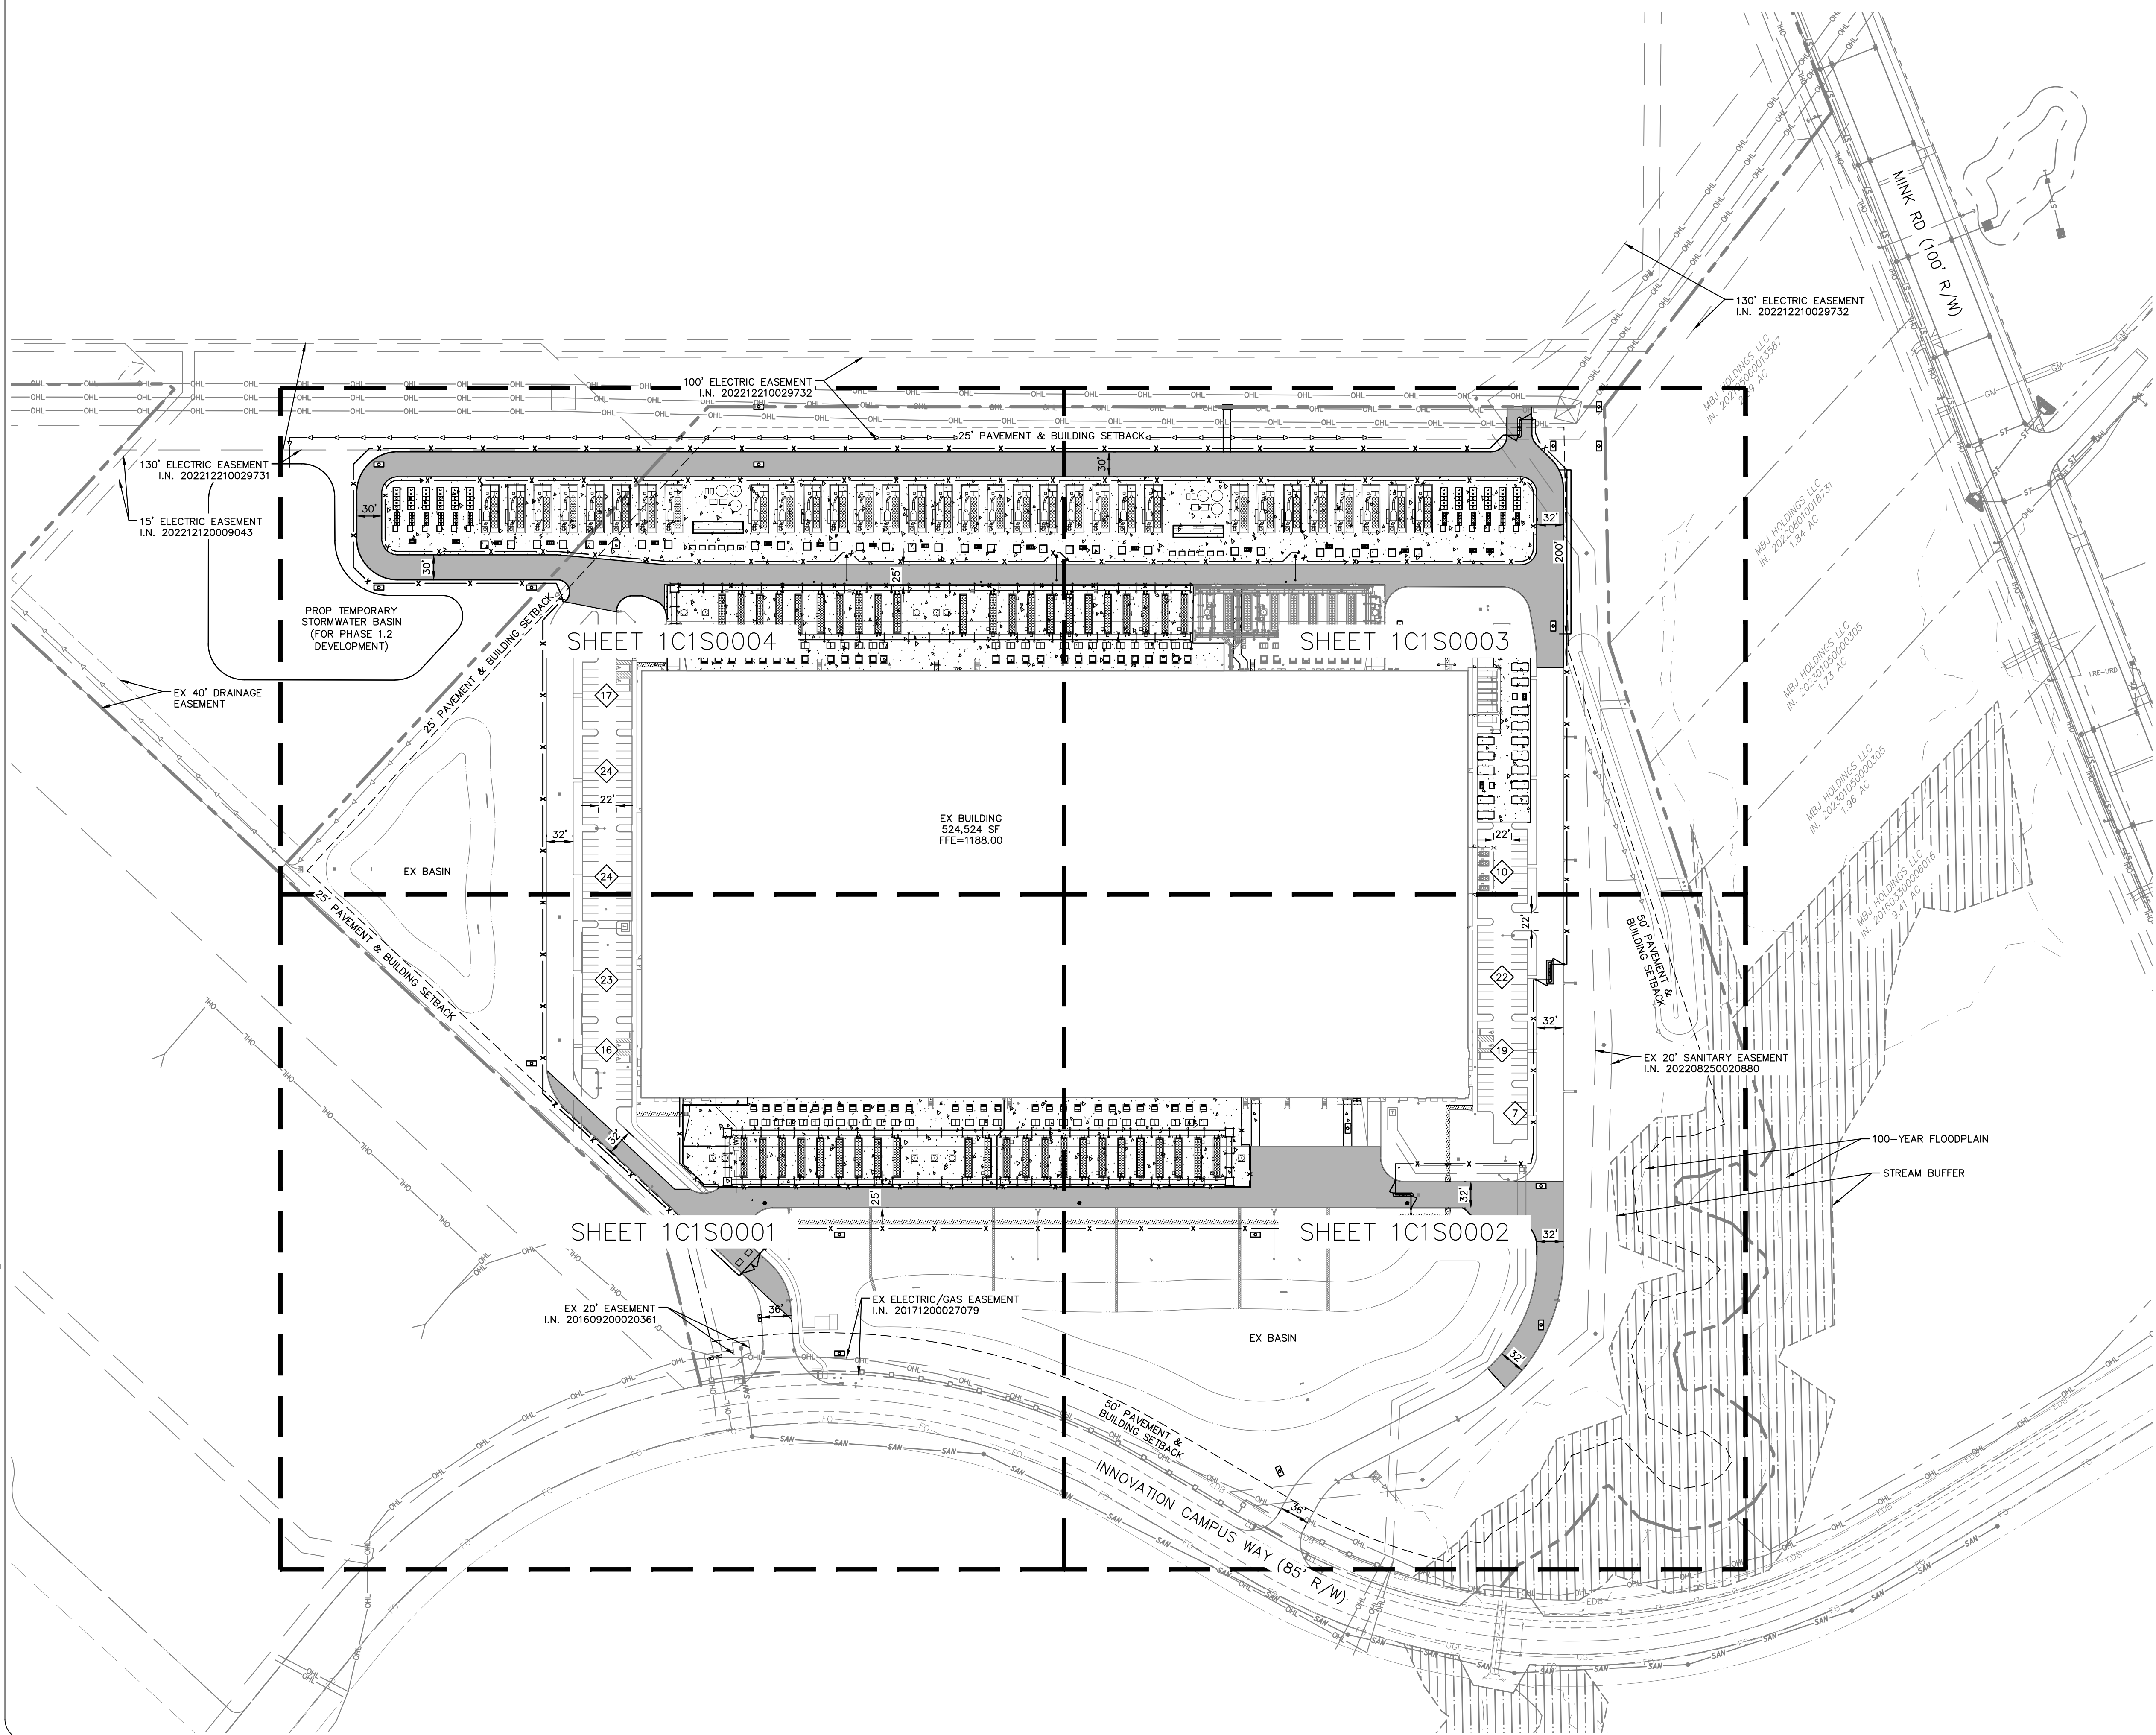

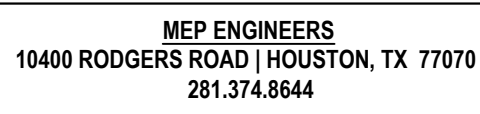

CONSULTING ARCHITECTS
5005 GREENVILLE AVENUE / DALLAS, TX 75206
214.273.1500 | <https://www.gensler.com/>

CONSULTING CIVIL ENGINEERS
KIMLEY-HORN 7965 N. HIGH ST. SUITE 200, COLUMBUS, OHIO 43235
770.619.7230 | <https://www.kimley-horn.com/>

CONSULTING STRUCTURAL ENGINEERS
KIMLEY-HORN 11720 AMBER PARK DRIVE/ SUITE 601/ ALPHARETA, GA 30009
770.619.7280 | <https://www.kimley-horn.com/>



525 BUILDING, 9850 INNOVATION CAMPUS WAY
NEW ALBANY, OH 43031, US

[illegible]

SEAL

NOT FOR
CONSTRUCTION

SHEET TITLE


SITE PLAN

DRAWN: ACW
REVIEWED: AJS
PROJECT NO: C2581

SHEET NO.

1C1S0003

PROPRIETARY: NOT FOR DISCLOSURE OR USE WITHOUT THE WRITTEN
CONSENT OF BURR COMPUTER ENVIRONMENTS, INC.

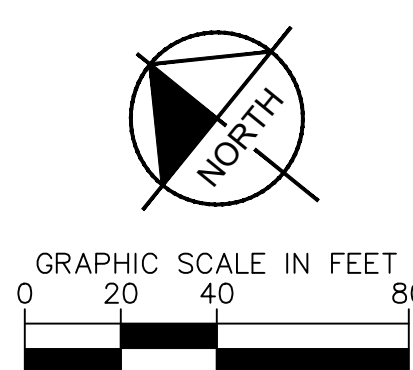


	HEAVY DUTY ASPHALT PAVEMENT
	CONCRETE PAVEMENT
	CONCRETE SIDEWALK
	STREAM BUFFER
	PRIME COAT PER ODOT ITEM 408
	4" RAIL FENCE
	SECURITY FENCE - SEE ARCHITECTURAL PLAN FOR DETAILS
	PARKING COUNT

- 1 6" CONCRETE CURB, TYP. (SEE EXHIBIT PLAN, SHEET
- 2 6" CONCRETE SIDEWALK, TYP. (SEE EXHIBIT PLAN, SHEET
- 3 CONNECT TO EXISTING PAVEMENT, SIDEWALK, CURB, TYP.
- 4 ADA LANDING & RAMP (SEE EXHIBIT PLAN, SHEET 4)
- 5 SECURITY FENCE (SEE ARCHITECTURAL PLANS)
- 6 SECURITY GATE (SEE ARCHITECTURAL PLANS)
- 7 SECURITY GATE WITH KNOX SWITCH GATE ACCESS
- 8 NON-VEHICULAR ACCESS GATE (SEE
- 9 ARCHITECTURAL PLANS)
- 10 BOLLARDS, TYP. (SEE DETAILS)
- 11 LOOP DETECTOR, TYP.
- 12 STAIRS (SEE ARCHITECTURAL PLANS)
- 13 4" (H) RETAINING WALL (SEE STRUCTURAL PLANS)
- 14 LINEAR GENERATORS (SEE ELECTRICAL PLANS)
- 15 CONDENSERS (SEE MECHANICAL PLANS)
- 16 CHILLERS (SEE MECHANICAL PLANS)
- 17 TRANSFORMERS (SEE ELECTRICAL PLANS)
- 18 WATER TANK (SEE MECHANICAL PLANS)
- 19 ENGINE CONTAINER (SEE MECHANICAL PLANS)
- 20 BATTERY ENERGY STORAGE SYSTEM (SEE
- 21 ELECTRICAL PLANS)
- 22 35" (H) SOUND WALL (SEE STRUCTURAL PLANS)

1. ALL DIMENSIONS REFER TO THE FACE OF CURB UNLESS OTHERWISE NOTED.
2. BUILDING DIMENSIONS ARE TO THE OUTSIDE FACE OF BUILDING UNLESS OTHERWISE NOTED.
3. REFER TO ARCHITECTURAL AND STRUCTURAL PLANS TO VERIFY ALL BUILDING DIMENSIONS.
4. RADII ADJACENT TO PARKING SHALL AND NOT DIMENSIONED ON THIS PLAN SHALL BE 5-FOOT, TYPICAL.
5. CONTRACTOR TO UTILIZE DOWELS BETWEEN EXISTING AND PROPOSED CONCRETE PAVEMENT, SEE DETAIL ON SHEET 16150001.
6. CONTRACTOR TO CRACK SEAL (ODOT ITEM 432) BETWEEN EXISTING AND PROPOSED ASPHALT PAVEMENT.

BUILDING AREA:	±524,524 SF
TOTAL SITE AREA:	42.29 ACRES
EMPLOYEES:	32
PARKING REQUIRED (1 PER EMPLOYEE):	32 SPACES
PARKING PROVIDED:	162 SPACES
ADA PARKING REQUIRED:	6 SPACES
ADA PARKING PROVIDED:	6 SPACES
LOT COVERAGE:	70%

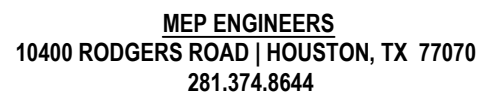

CONSULTING ARCHITECTS
5005 GREENVILLE AVENUE / DALLAS, TX 75206
214.273.1500 | <https://www.gensler.com/>

CONSULTING CIVIL ENGINEERS
KIMELY-HORN 7965 N. HIGH ST. SUITE 200, COLUMBUS, OHIO 43235
770.619.7280 | <https://www.kimley-horn.com/>

CONSULTING STRUCTURAL ENGINEERS
KIMLEY-HORN 11720 AMBER PARK DRIVE/ SUITE 600/ ALPHARETA, GA 30009
770.619.7280 | <https://www.kimley-horn.com/>



525 BUILDING, 9850 INNOVATION CAMPUS WAY
NEW ALBANY, OH 43031, US

[illegible]

SEA

NOT FOR
CONSTRUCTION

SHEET TITLE



SITE PLAN

DRAWN: ACW
REVIEWED: AJS
PROJECT NO: C258

SHEET NO.

1C1S0004

PROPRIETARY: NOT FOR DISCLOSURE OR USE WITHOUT THE WRITTEN
CONSENT OF BURR COMPUTER ENVIRONMENTS, INC.

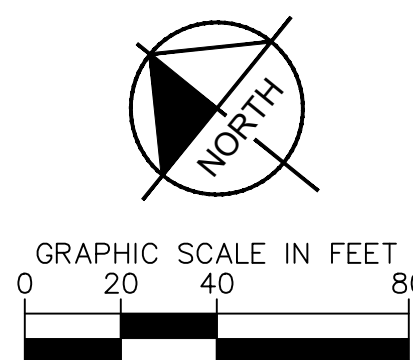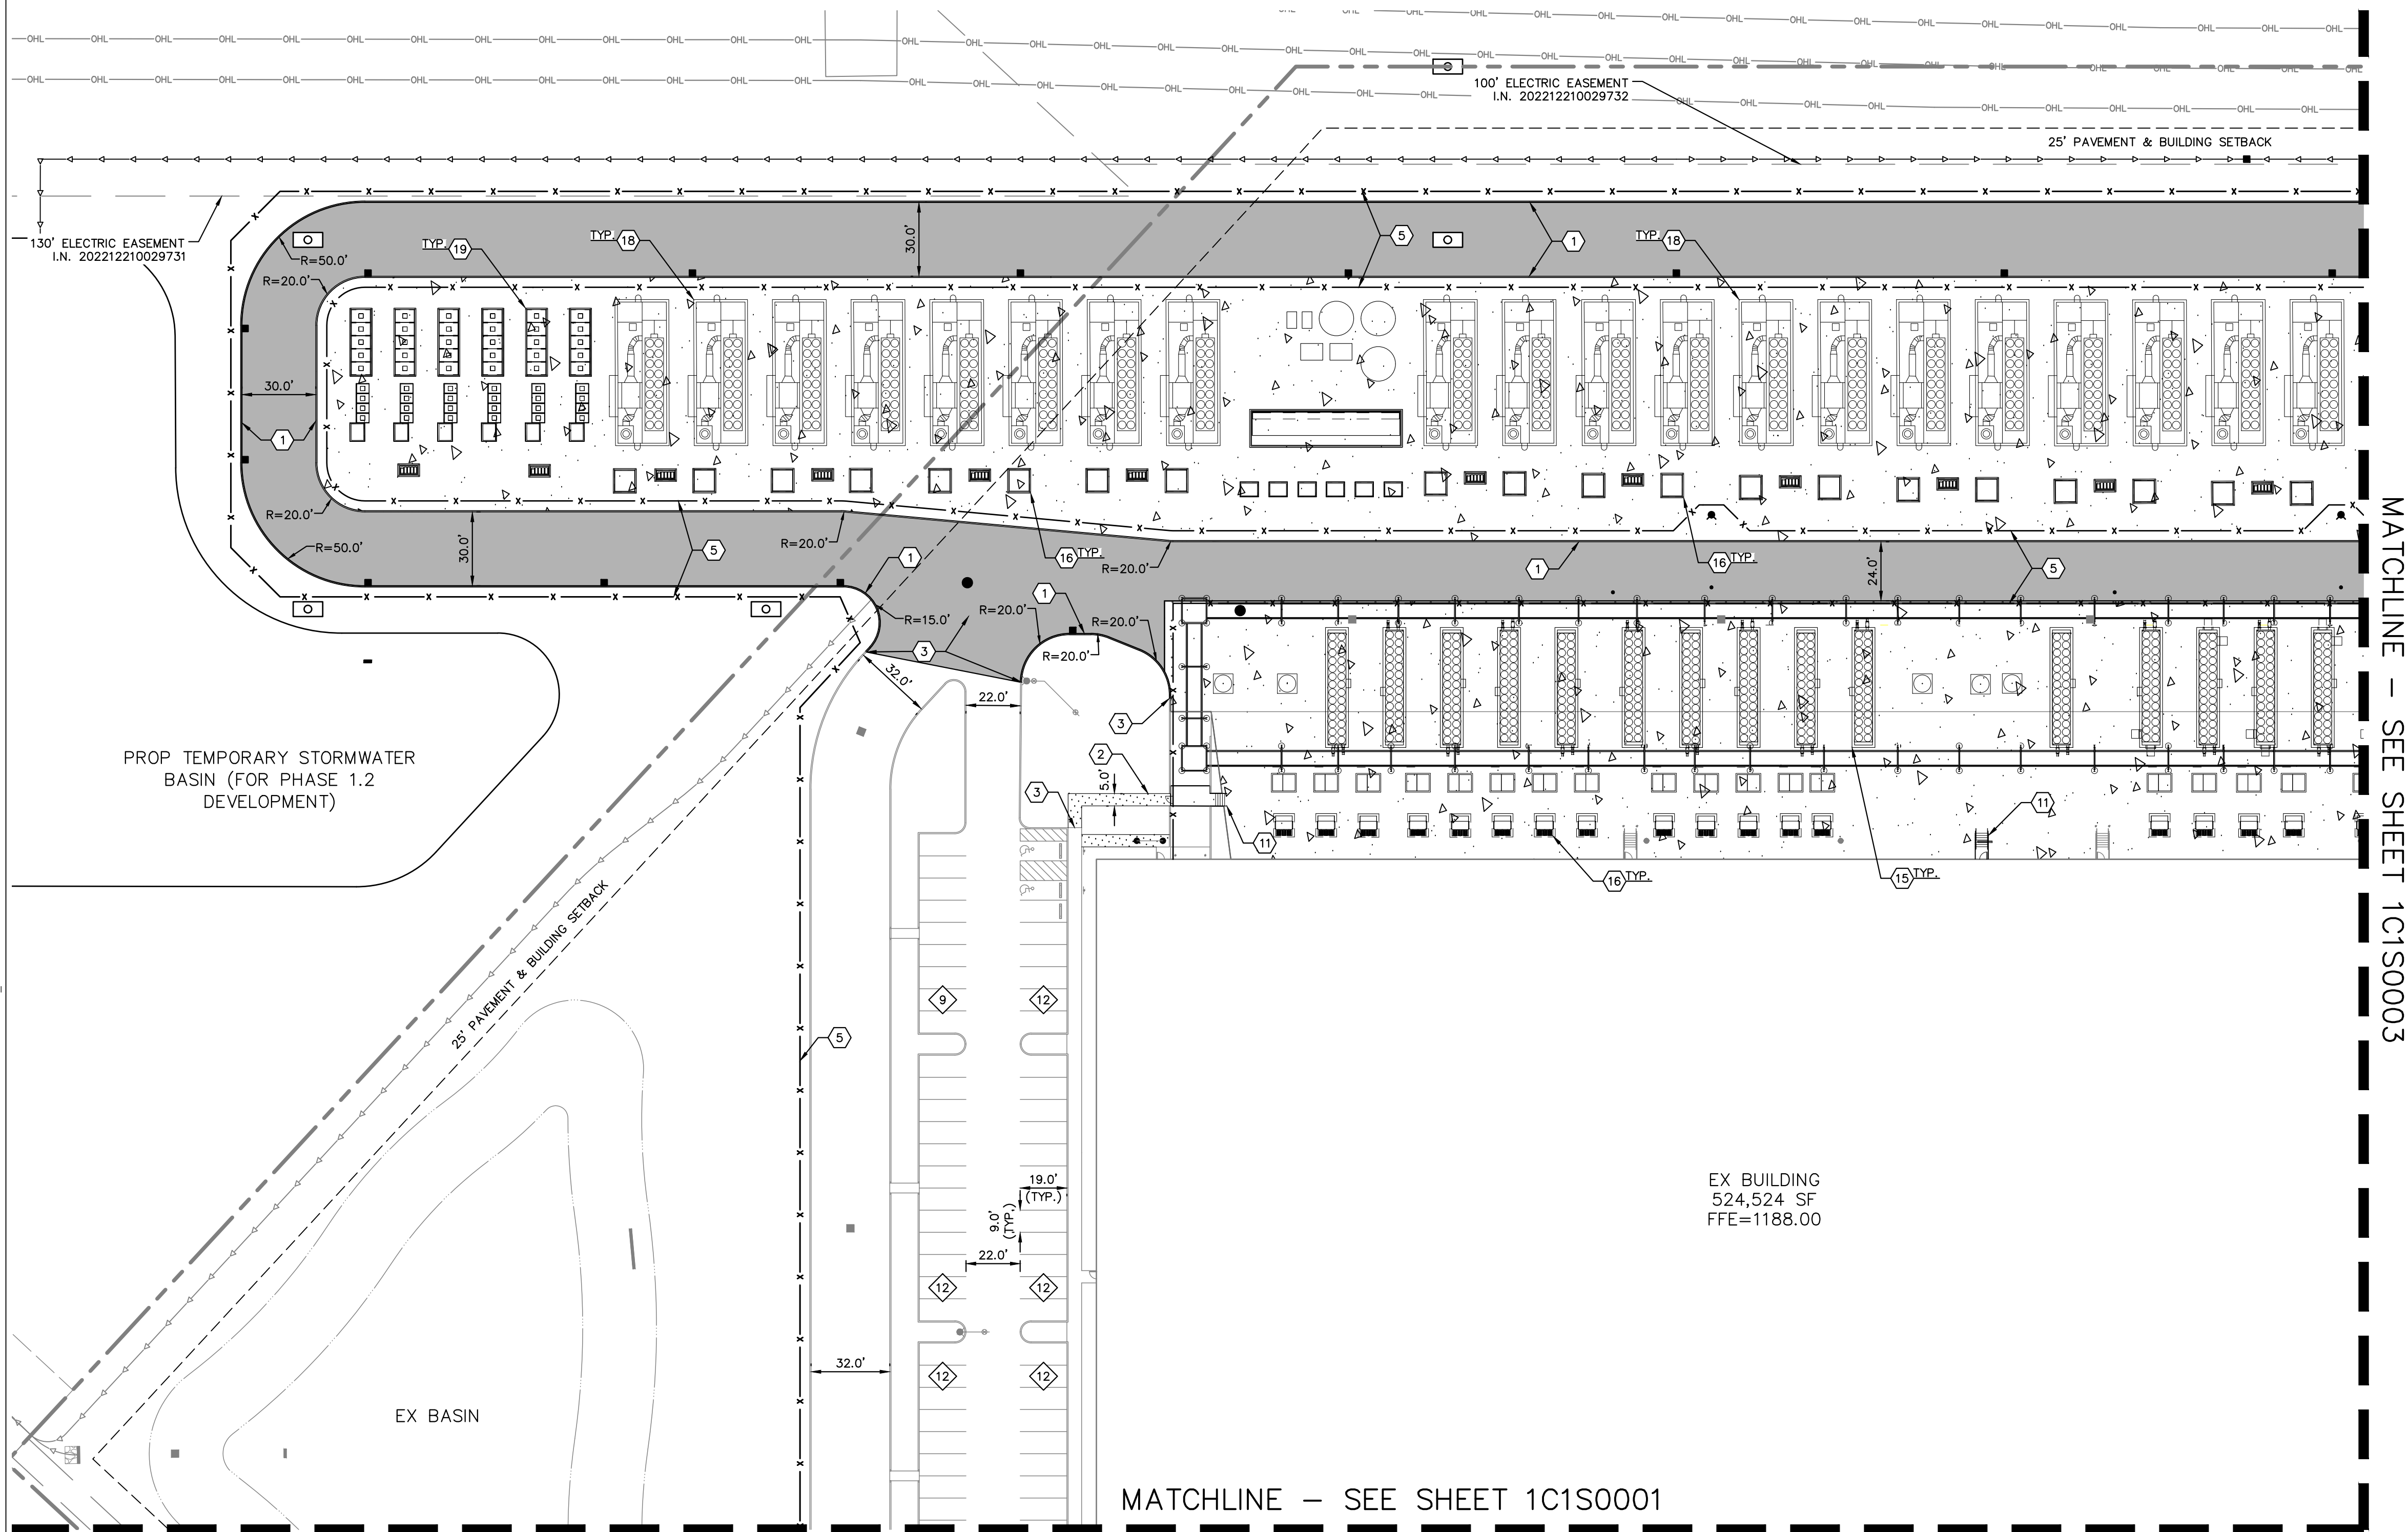

	HEAVY DUTY ASPHALT PAVEMENT
	CONCRETE PAVEMENT
	CONCRETE SIDEWALK
	STREAM BUFFER
	PRIME COAT PER COOT ITEM 408
	4' RAIL HORSE FENCE
	SECURITY FENCE - SEE ARCHITECTURAL PLAN FOR DETAILS
	PAVING COUNT

- ① 6" CONCRETE CURB, TYP. (SEE EMH&T PLAN, SHEET 4)
- ② CONCRETE SIDEWALK, TYP. (SEE EMH&T PLAN, SHEET 4)
- ③ CONNECT TO EXISTING PAVING, SIDEWALK, CURBS, TYP.
- ④ ADA LANDING & RAMP (SEE EMH&T PLAN, SHEET 4)
- ⑤ SECURITY FENCE (SEE ARCHITECTURAL PLANS)
- ⑥ SECURITY GATE (SEE ARCHITECTURAL PLANS)
- ⑦ SECURITY GATE WITH KNOX SWITCH GATE ACCESS
- ⑧ (SEE ARCHITECTURAL PLANS)
- ⑨ NON-VOLICULAR ACCESS GATE (SEE ARCHITECTURAL PLANS)
- ⑩ BOLLARDS, TYP. (SEE DETAILS)
- ⑪ LOOP DETECTOR, TYP.
- ⑫ STAIRS (SEE ARCHITECTURAL PLANS)
- ⑬ 4' (H) RETAINING WALL (SEE STRUCTURAL PLANS)
- ⑭ LINE GENERATORS (SEE ELECTRICAL PLANS)
- ⑮ CONDENSERS (SEE MECHANICAL PLANS)
- ⑯ CHILLERS (SEE MECHANICAL PLANS)
- ⑰ TRANSFORMERS (SEE ELECTRICAL PLANS)
- ⑱ WATER TANK (SEE MECHANICAL PLANS)
- ⑲ ENGINE CONTAINER (SEE MECHANICAL PLANS)
- ⑳ BATTERY ENERGY STORAGE SYSTEM (SEE ELECTRICAL PLANS)
- ㉑ 35' (H) SOUND WALL (SEE STRUCTURAL PLANS)

1. ALL DIMENSIONS REFER TO THE FACE OF CURB UNLESS OTHERWISE NOTED.
2. BUILDING DIMENSIONS ARE TO THE OUTSIDE FACE OF BUILDING UNLESS OTHERWISE NOTED.
3. REFER TO ARCHITECTURAL AND STRUCTURAL PLANS TO VERIFY ALL BUILDING DIMENSIONS.
4. RADII ADJACENT TO PARKING SLAB AND NOT DIMENSIONED ON THIS PLAN SHALL BE 5'-FEET, TYPICAL.
5. CONTRACTOR TO UTILIZE DOWELS BETWEEN EXISTING AND PROPOSED CONCRETE PAVEMENT, SEE DETAIL ON SHEET 'C150D01'.
6. CONTRACTOR TO CRACK SEAL (ODOT ITEM 432) BEHIND EXISTING AND PROPOSED ASPHALT PAVEMENT.

BUILDING AREA:	±524,524 SF
TOTAL SITE AREA:	42.29 ACRES
EMPLOYEES:	32
PARKING REQUIRED (1 PER EMPLOYEE):	32 SPACES
PARKING PROVIDED:	162 SPACES
ADA PARKING REQUIRED:	6 SPACES
ADA PARKING PROVIDED:	6 SPACES
LOT COVERAGE:	70%

Figure 3
Energy Center Layout

**Burr Computer Environments, Inc., Gensler, and
Kimley Horn**

April 9, 2025

Figure 4

Study Area



Legend
Study Area



Figure 4 - Study Area

1000 ft

Figure 5
Constraint Map

EMHT

August 21, 2024

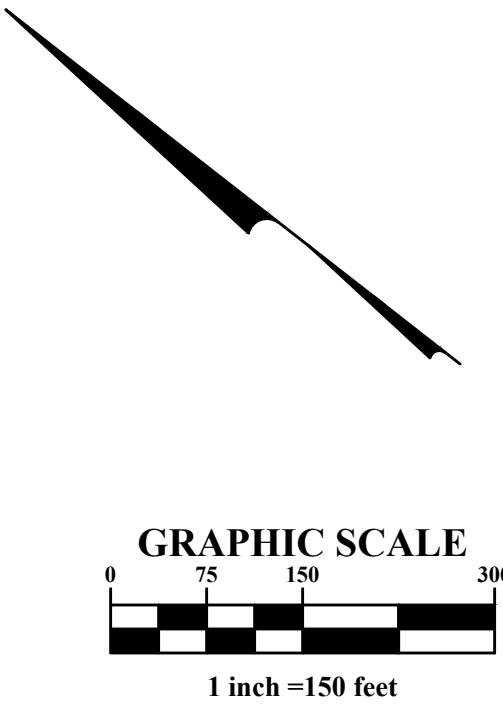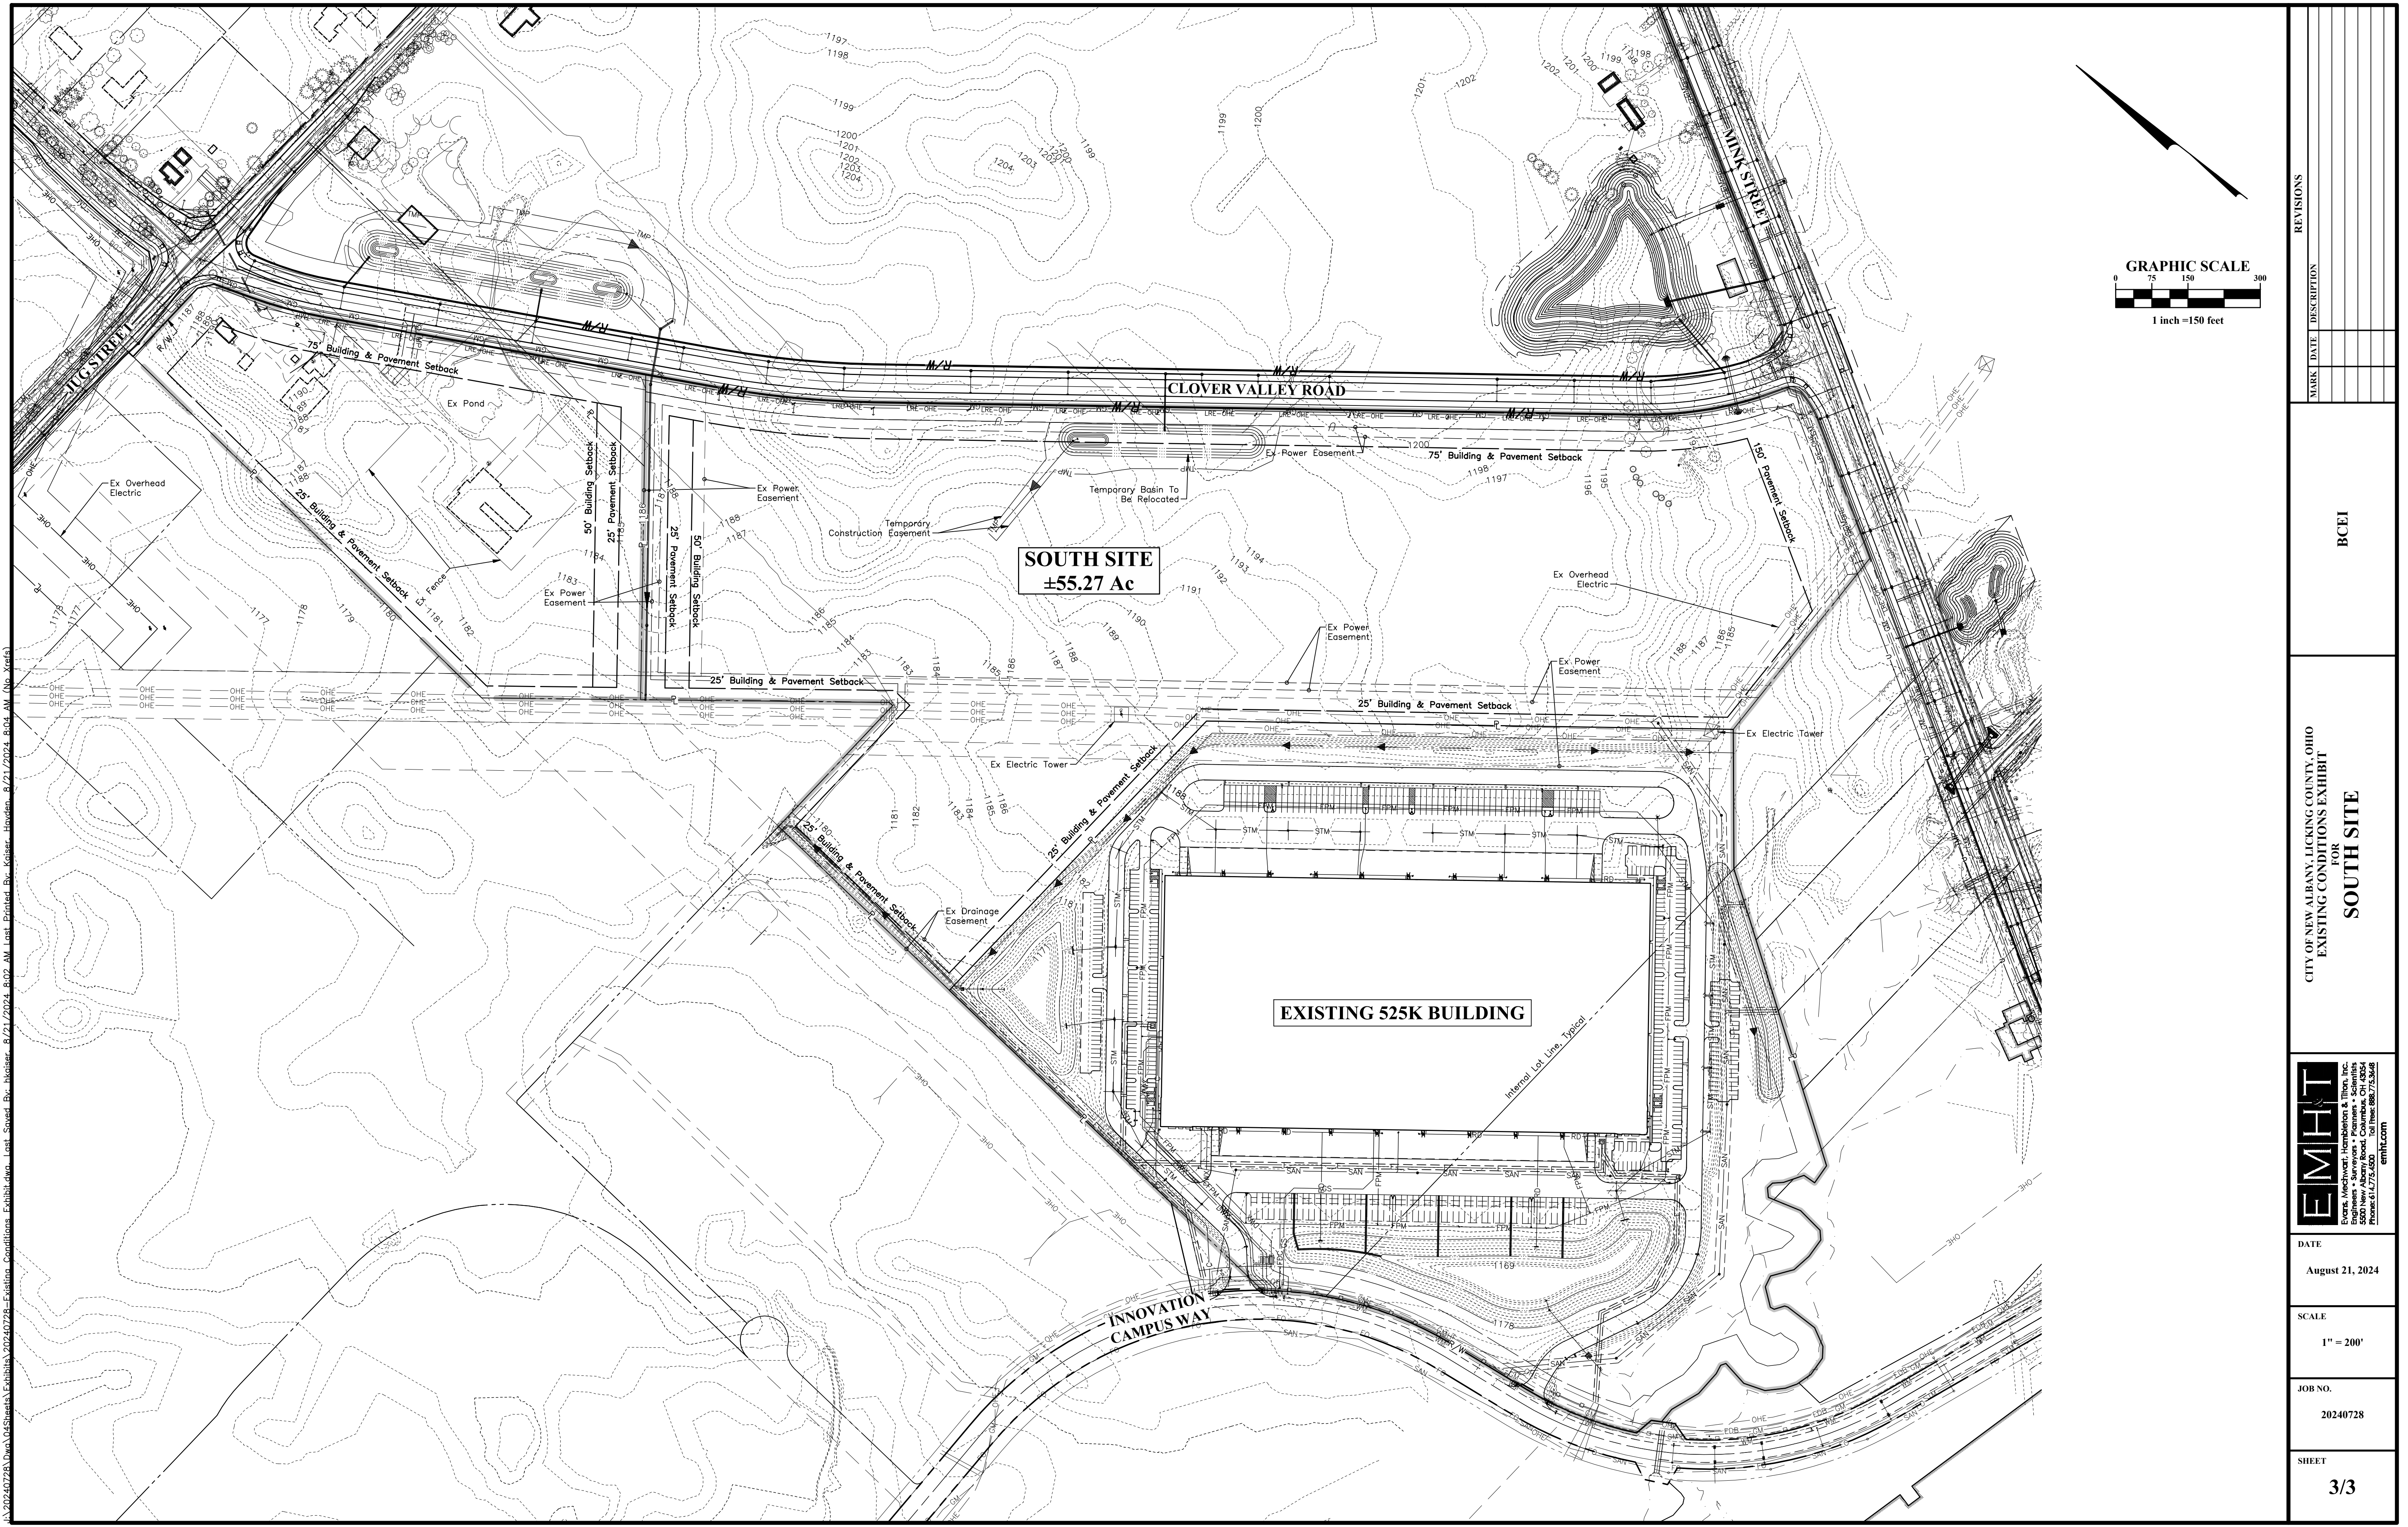

REVISIONS	
MARK	DESCRIPTION

BCEI

CITY OF NEW ALBANY, LICKING COUNTY, OHIO
EXISTING CONDITIONS EXHIBIT
FOR
SOUTH SITE

EMHT

5000 New Albany Road, Columbus, OH 43254
Phone: 614.775.5500 Fax: 614.775.3426
emht.com

DATE
August 21, 2024

SCALE
1" = 200'

JOB NO.
20240728

SHEET
3/3

Figure 6

Air Monitoring Stations

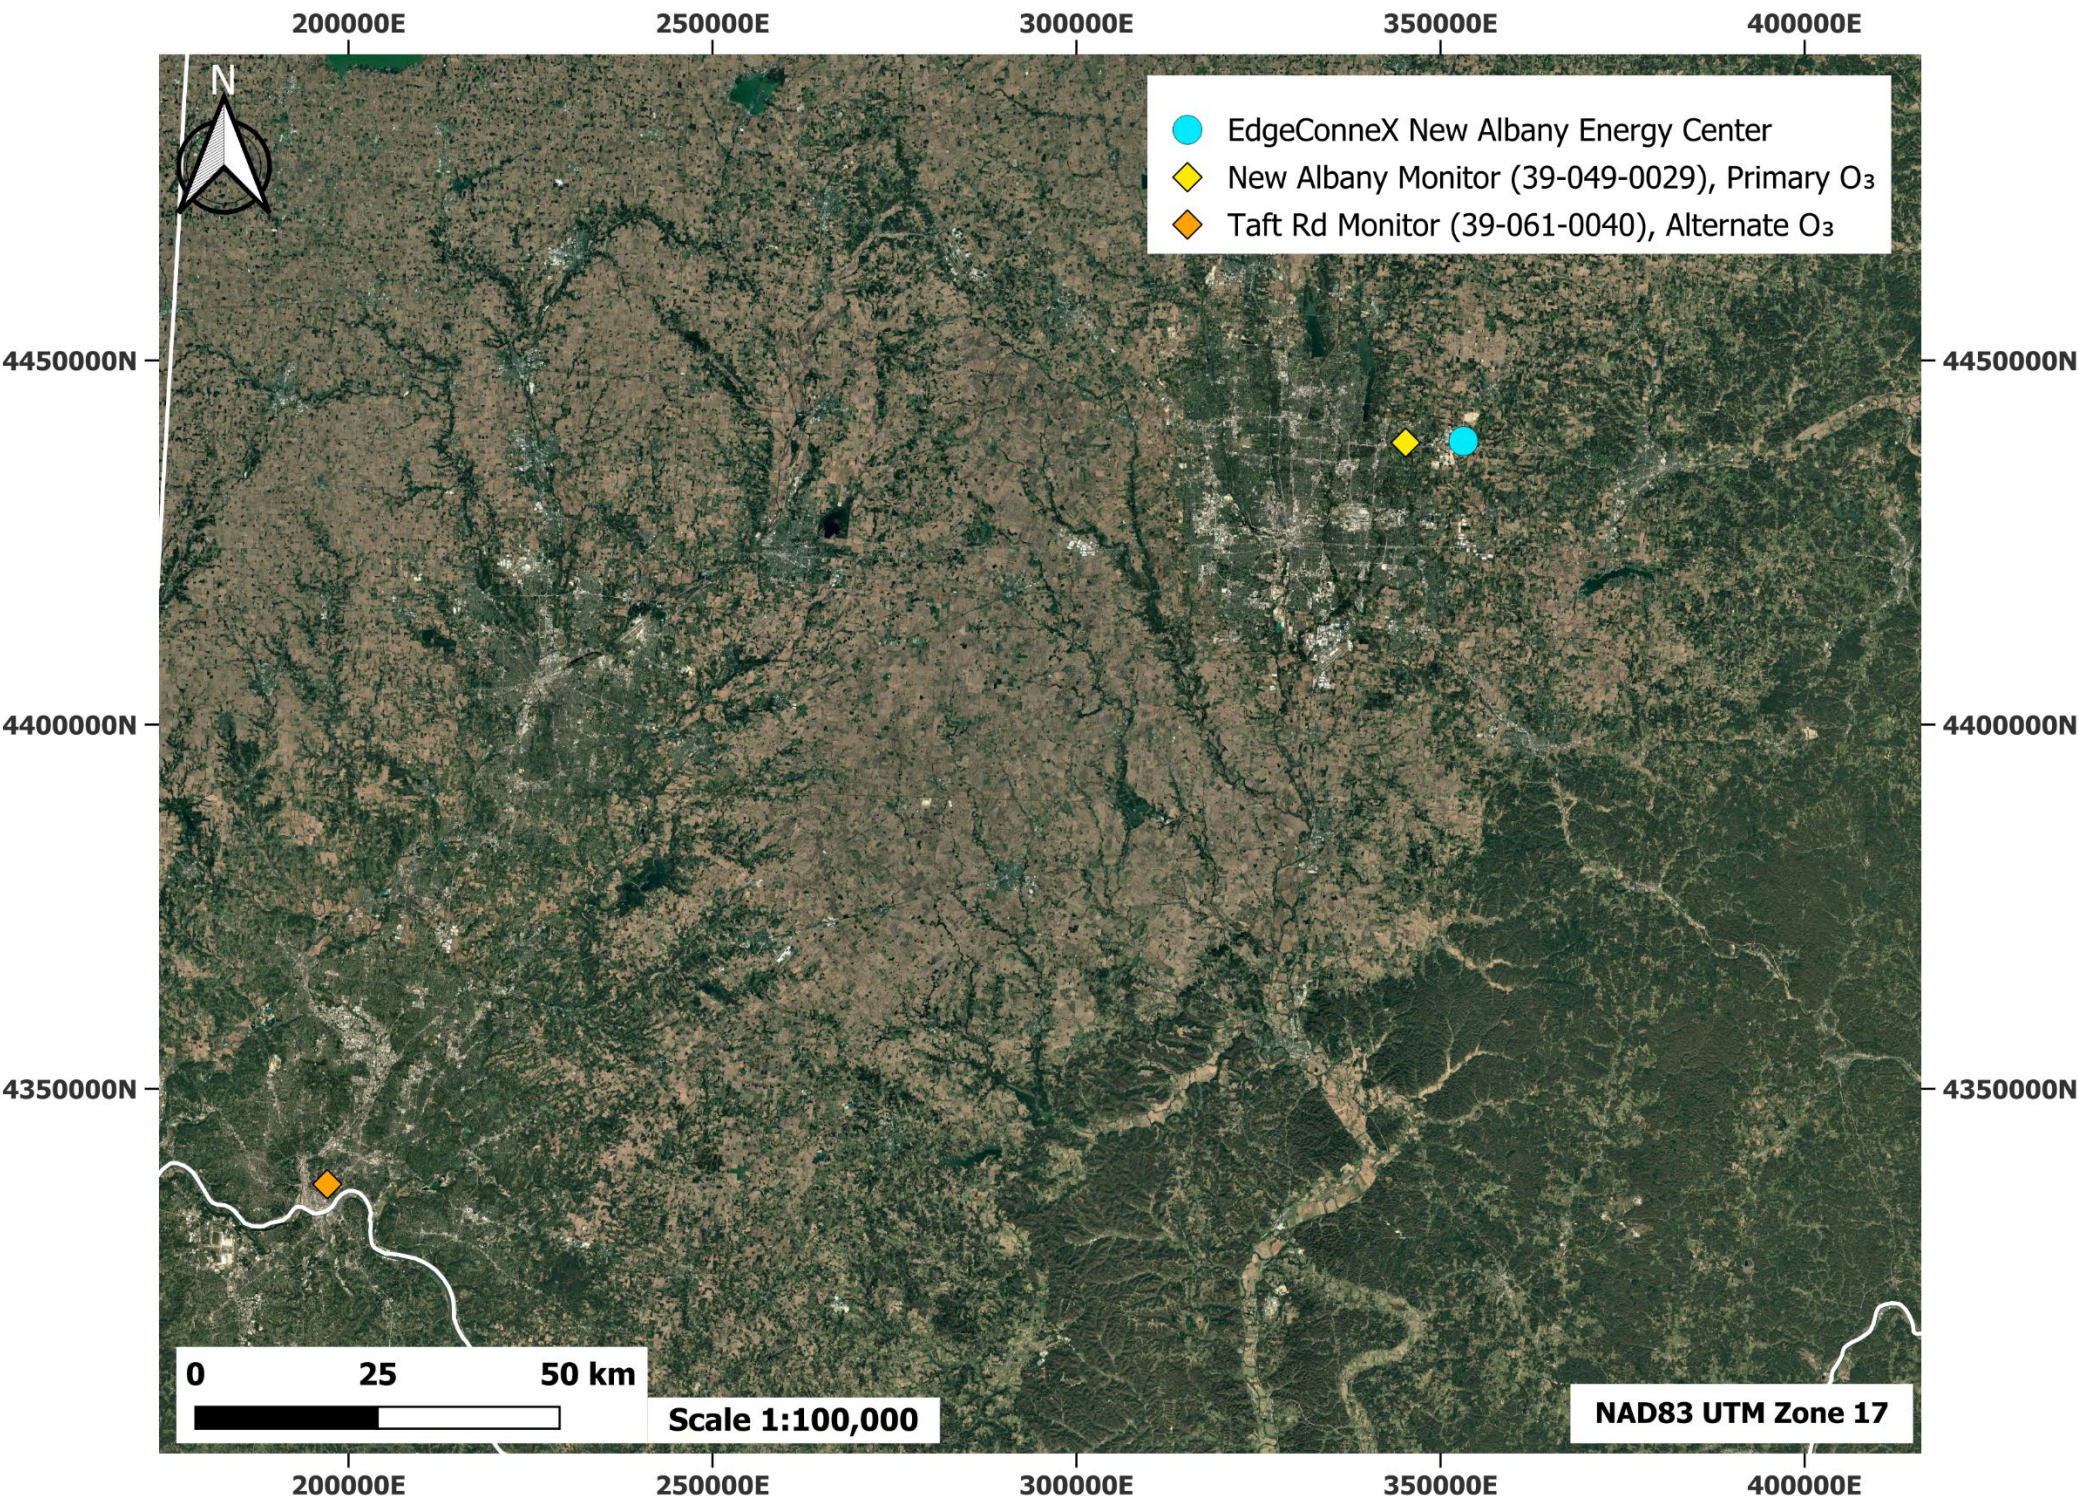


Figure 7

FAA Notice Criteria Tool



Notice Criteria Tool

[Notice Criteria Tool - Desk Reference Guide V_2018.2.0](#)

The requirements for filing with the Federal Aviation Administration for proposed structures vary based on a number of factors: height, proximity to an airport, location, and frequencies emitted from the structure, etc. For more details, please reference [CFR Title 14 Part 77.9](#).

You must file with the FAA at least 45 days prior to construction if:

- your structure will exceed 200ft above ground level
- your structure will be in proximity to an airport and will exceed the slope ratio
- your structure involves construction of a traverseway (i.e. highway, railroad, waterway etc...) and once adjusted upward with the appropriate vertical distance would exceed a standard of 77.9(a) or (b)
- your structure will emit frequencies, and does not meet the conditions of the [FAA Co-location Policy](#)
- your structure will be in an instrument approach area and might exceed part 77 Subpart C
- your proposed structure will be in proximity to a navigation facility and may impact the assurance of navigation signal reception
- your structure will be on an airport or heliport
- filing has been requested by the FAA

If you require additional information regarding the filing requirements for your structure, please identify and contact the appropriate FAA representative using the [Air Traffic Areas of Responsibility map](#) for Off Airport construction, or contact the [FAA Airports Region / District Office](#) for On Airport construction.

The tool below will assist in applying Part 77 Notice Criteria.

* Structure Type:	POWER_PLANT Power Plant ▼			
	Please select structure type and complete location point information.			
Latitude:	40	Deg	5	M 20 S N ▼
Longitude:	82	Deg	43	M 18 S W ▼
Horizontal Datum:	NAD83 ▼			
Site Elevation (SE):	1186	(nearest foot)		
Structure Height :	85	(nearest foot)		
Is structure on airport:	☒ No ☐ Yes			

Results

You exceed the following Notice Criteria:

Your proposed structure is in proximity to a navigation facility and may impact the assurance of navigation signal reception. The FAA, in accordance with 77.9, requests that you file.

The FAA requests that you file


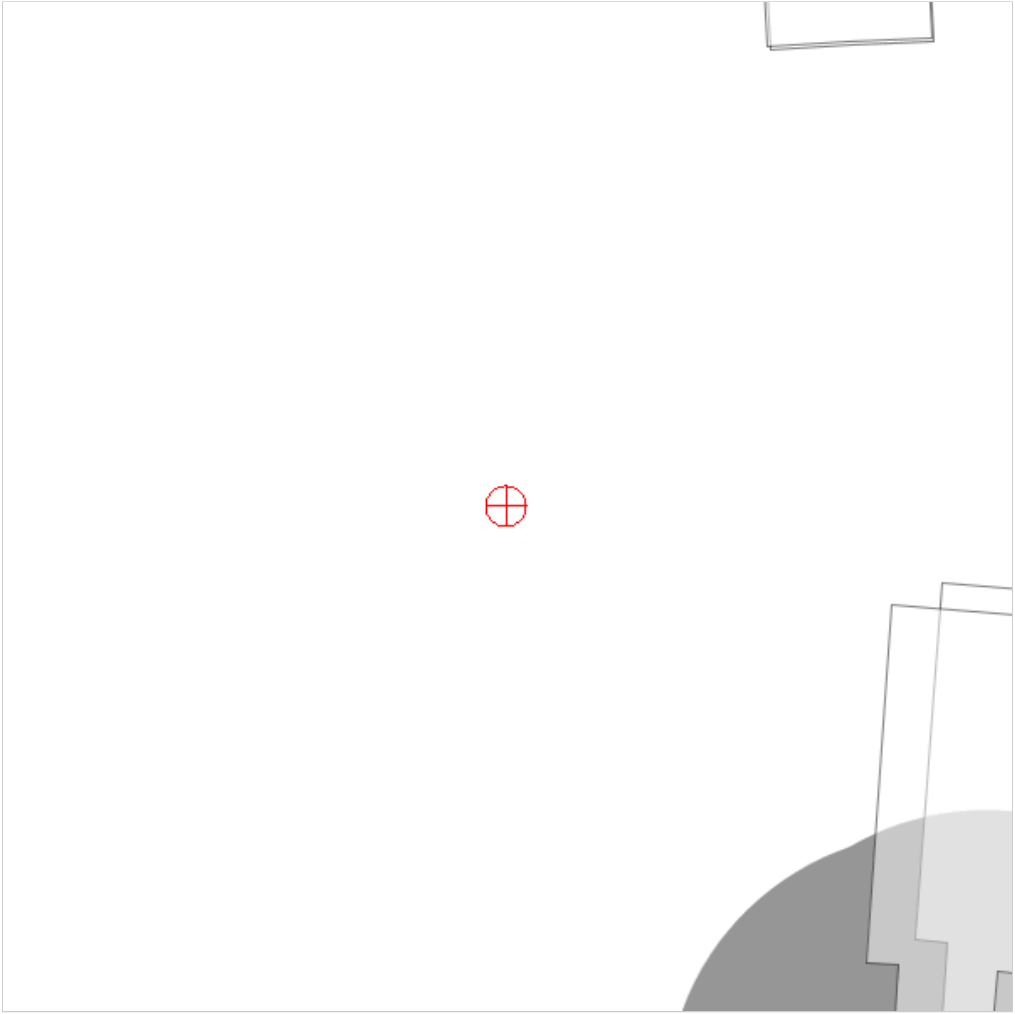


Figure 8
Water Resources Map

EMHT

April 10, 2025

**Also see Application Exhibit C, Water Quality
Study Attachment**

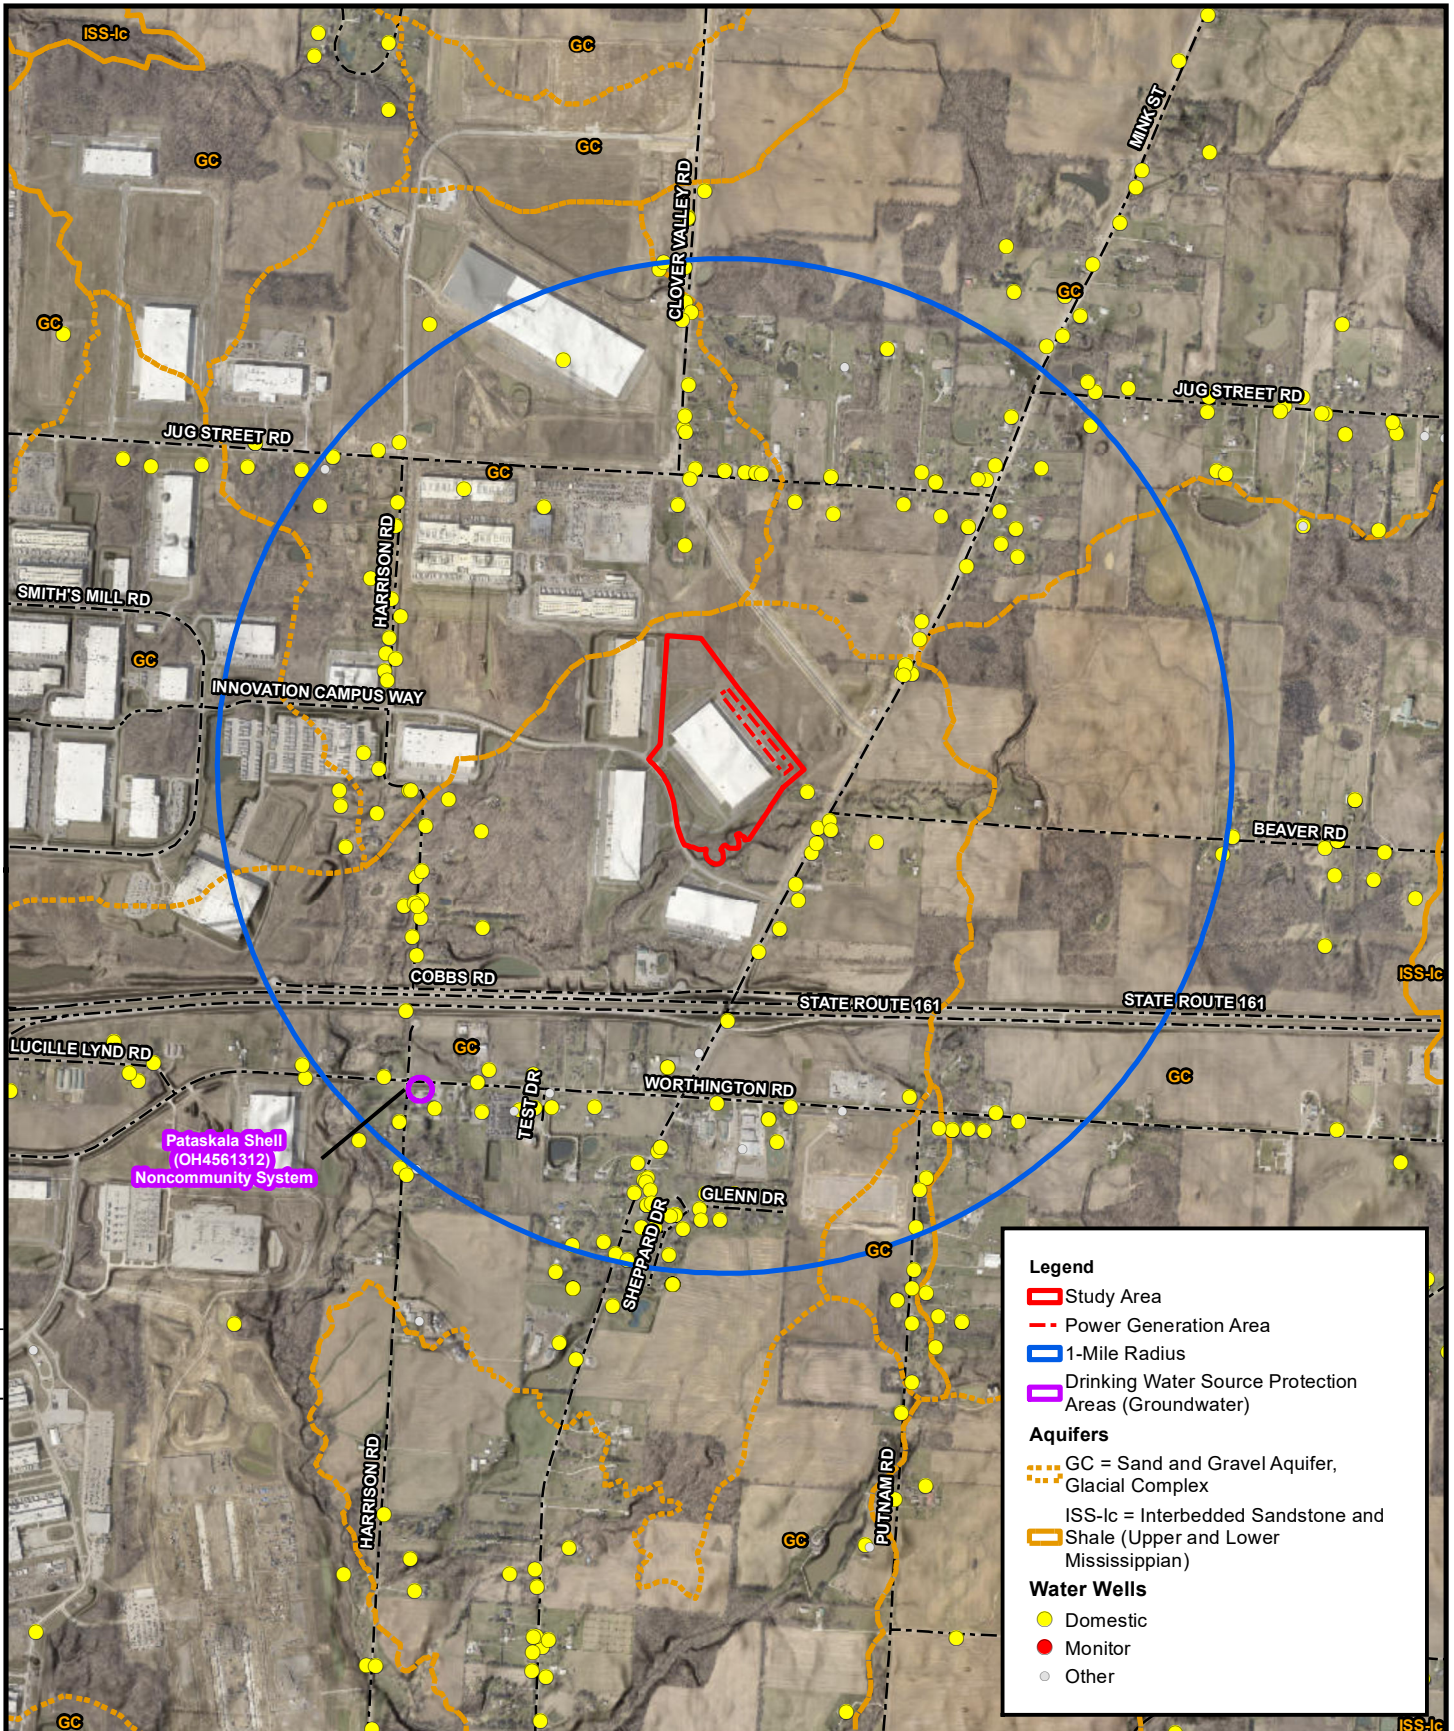

Engineers • Surveyors • Planners • Scientists
5500 New Albany Road, Columbus, OH 43054
Phone: 614.775.4500 Toll Free: 888.775.3648


emht.com

JERSEY TOWNSHIP, LICKING COUNTY, OHIO

525 Building Power Generation Project Water Resource Map

Figure 8

SCALE: 1" = 2,000'

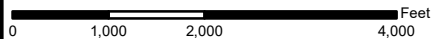



Source: Aerial - Licking County, 2024



Figure 9
Preliminary Grading Plan


**Burr Computer Environments, Inc., Gensler, and
Kimley Horn**

February 25, 2025

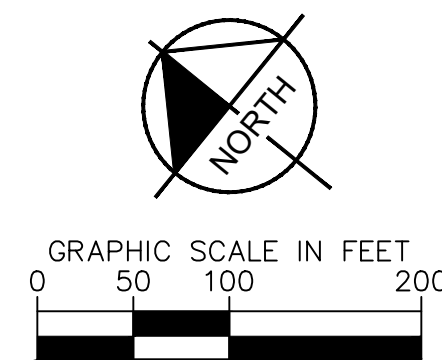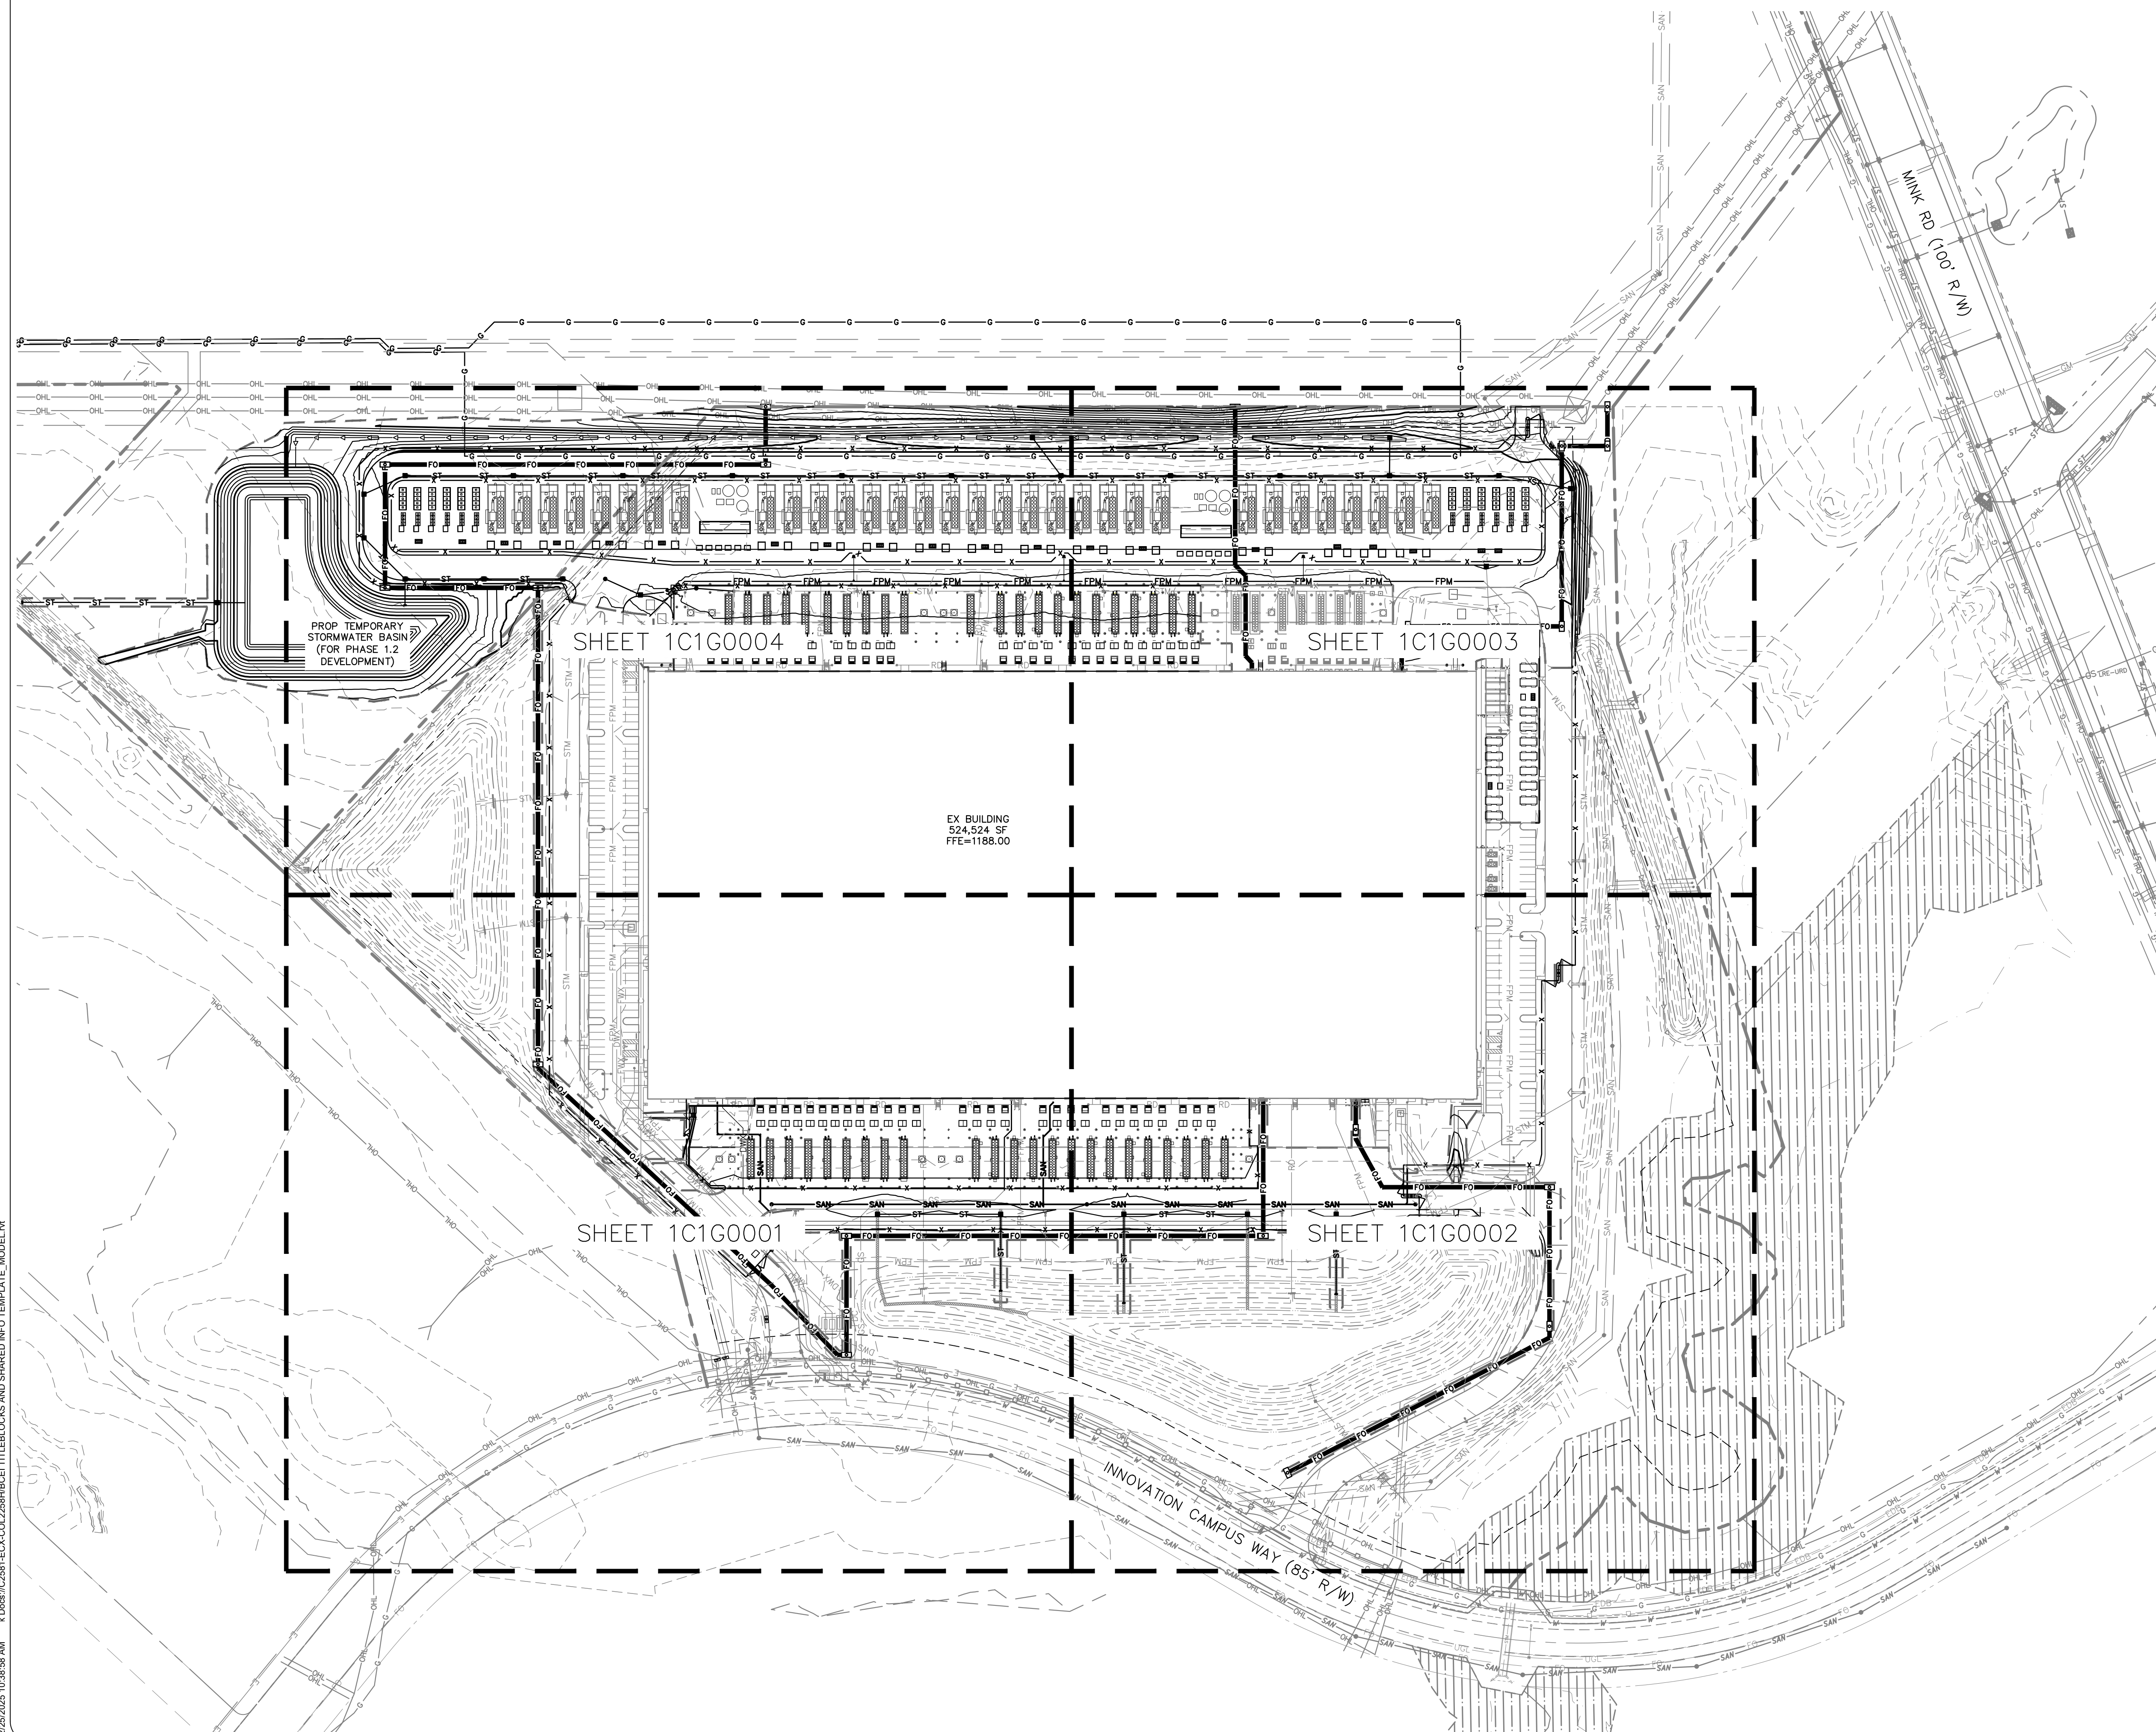

TW = TOP OF WALL BW = BOTTOM OF WALL FC = FACE OF CURB BC = BACK OF CURB FFE = FINISHED FLOOR ELEVATION	ME = MATCH EXISTING HP = HIGH POINT LP = LOW POINT R = RIM ELEVATION
---XXX--- PROPOSED CONTOUR ---XXX--- EXISTING CONTOUR	
XXXXX ← RIDGE LINE ↔ SLOPE AND FLOW DIRECTION 100-100% OVERLAND OVERFLOW ROUTE RETENTION BASIN 100-100% EMERGENCY OVERLAND/OVERFLOW ROUTE --- LIMITS OF DISTURBANCE	
	PROPOSED RIP RAP
	PROPOSED SWALE

1. CONTRACTOR TO VERIFY ALL EXISTING TOPOGRAPHY AND STRUCTURES ON THE SITE AND IMMEDIATELY NOTIFY THE ENGINEER OF ANY DISCREPANCIES PRIOR TO STARTING WORK.
2. ALL PAVEMENT SPOT GRADE ELEVATIONS AND RAIL ELEVATIONS SHALL BE VERIFIED BY THE ENGINEER. REFER TO FLOW LINE ELEVATIONS UNLESS OTHERWISE NOTED.
3. ALL ELEVATIONS SHOWN DETAIL FINISHED GRADE UNLESS OTHERWISE NOTED. GENERAL CONTRACTOR TO COORDINATE WITH EXCAVATION, LANDSCAPE, AND PAVING SUBCONTRACTORS REGARDING TOPSOIL THICKNESS FOR LANDSCAPE AREAS AND PAVEMENT THICKNESS FOR DRIVEWAYS. VERIFY ALL ELEVATIONS ARE ADEQUATE CUT TO ESTABLISH SUBGRADE ELEVATIONS.
4. NO EARTHLESS SPOT SHALL BE GREATER THAN 3:1, UNLESS OTHERWISE NOTED.
5. MAXIMUM SLOPE IN ACCESSIBLE PARKING SPACES AND LOADING ZONES SHALL NOT EXCEED 2.0% IN ALL DIRECTIONS.
6. MAXIMUM RUNNING SLOPE SHALL NOT EXCEED 5% AND CROSS SLOPE SHALL NOT EXCEED 2% ON ALL PAVED AREAS.
7. WHEN NATURAL FLOW OF DRAINAGE IS REVERSE FROM CURB, CONTRACTOR TO INSTALL REVERSE GUTTER PITCH.
8. MATCH EXISTING ELEVATIONS AT THE PROPERTY

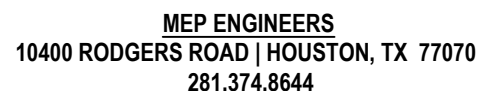

CONSULTING ARCHITECTS
5005 GREENVILLE AVENUE / DALLAS, TX 75206
214.670.4500, <http://www.hawsey.com>

CONSULTING CIVIL ENGINEERS
KIMLEY-HORN 7965 N. HIGH ST. SUITE 200, COLUMBUS, OHIO 43235
770.619.7280 | <https://www.kimley-horn.com/>

CONSULTING STRUCTURAL ENGINEERS
KIMELY-HORN 11720 AMBER PARK DRIVE/ SUITE 600/ ALPHARETA, GA 30005
770.619.7230 | <https://www.kimely-horn.com/>



525 BUILDING, 9850 INNOVATION CAMPUS WAY
NEW ALBANY, OH 43031, US

[illegible]

SE

NOT FOR
CONSTRUCTION

SHEET TITLE



GRADING PLAN

DRAWN: ACW
REVIEWED: AJS
PROJECT NO: C258

SHEET NO.

1C1G0003

PROPRIETARY: NOT FOR DISCLOSURE OR USE WITHOUT THE WRITTEN
CONSENT OF BURR COMPUTER ENVIRONMENTS, INC.

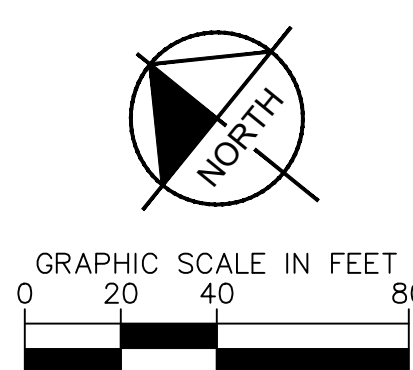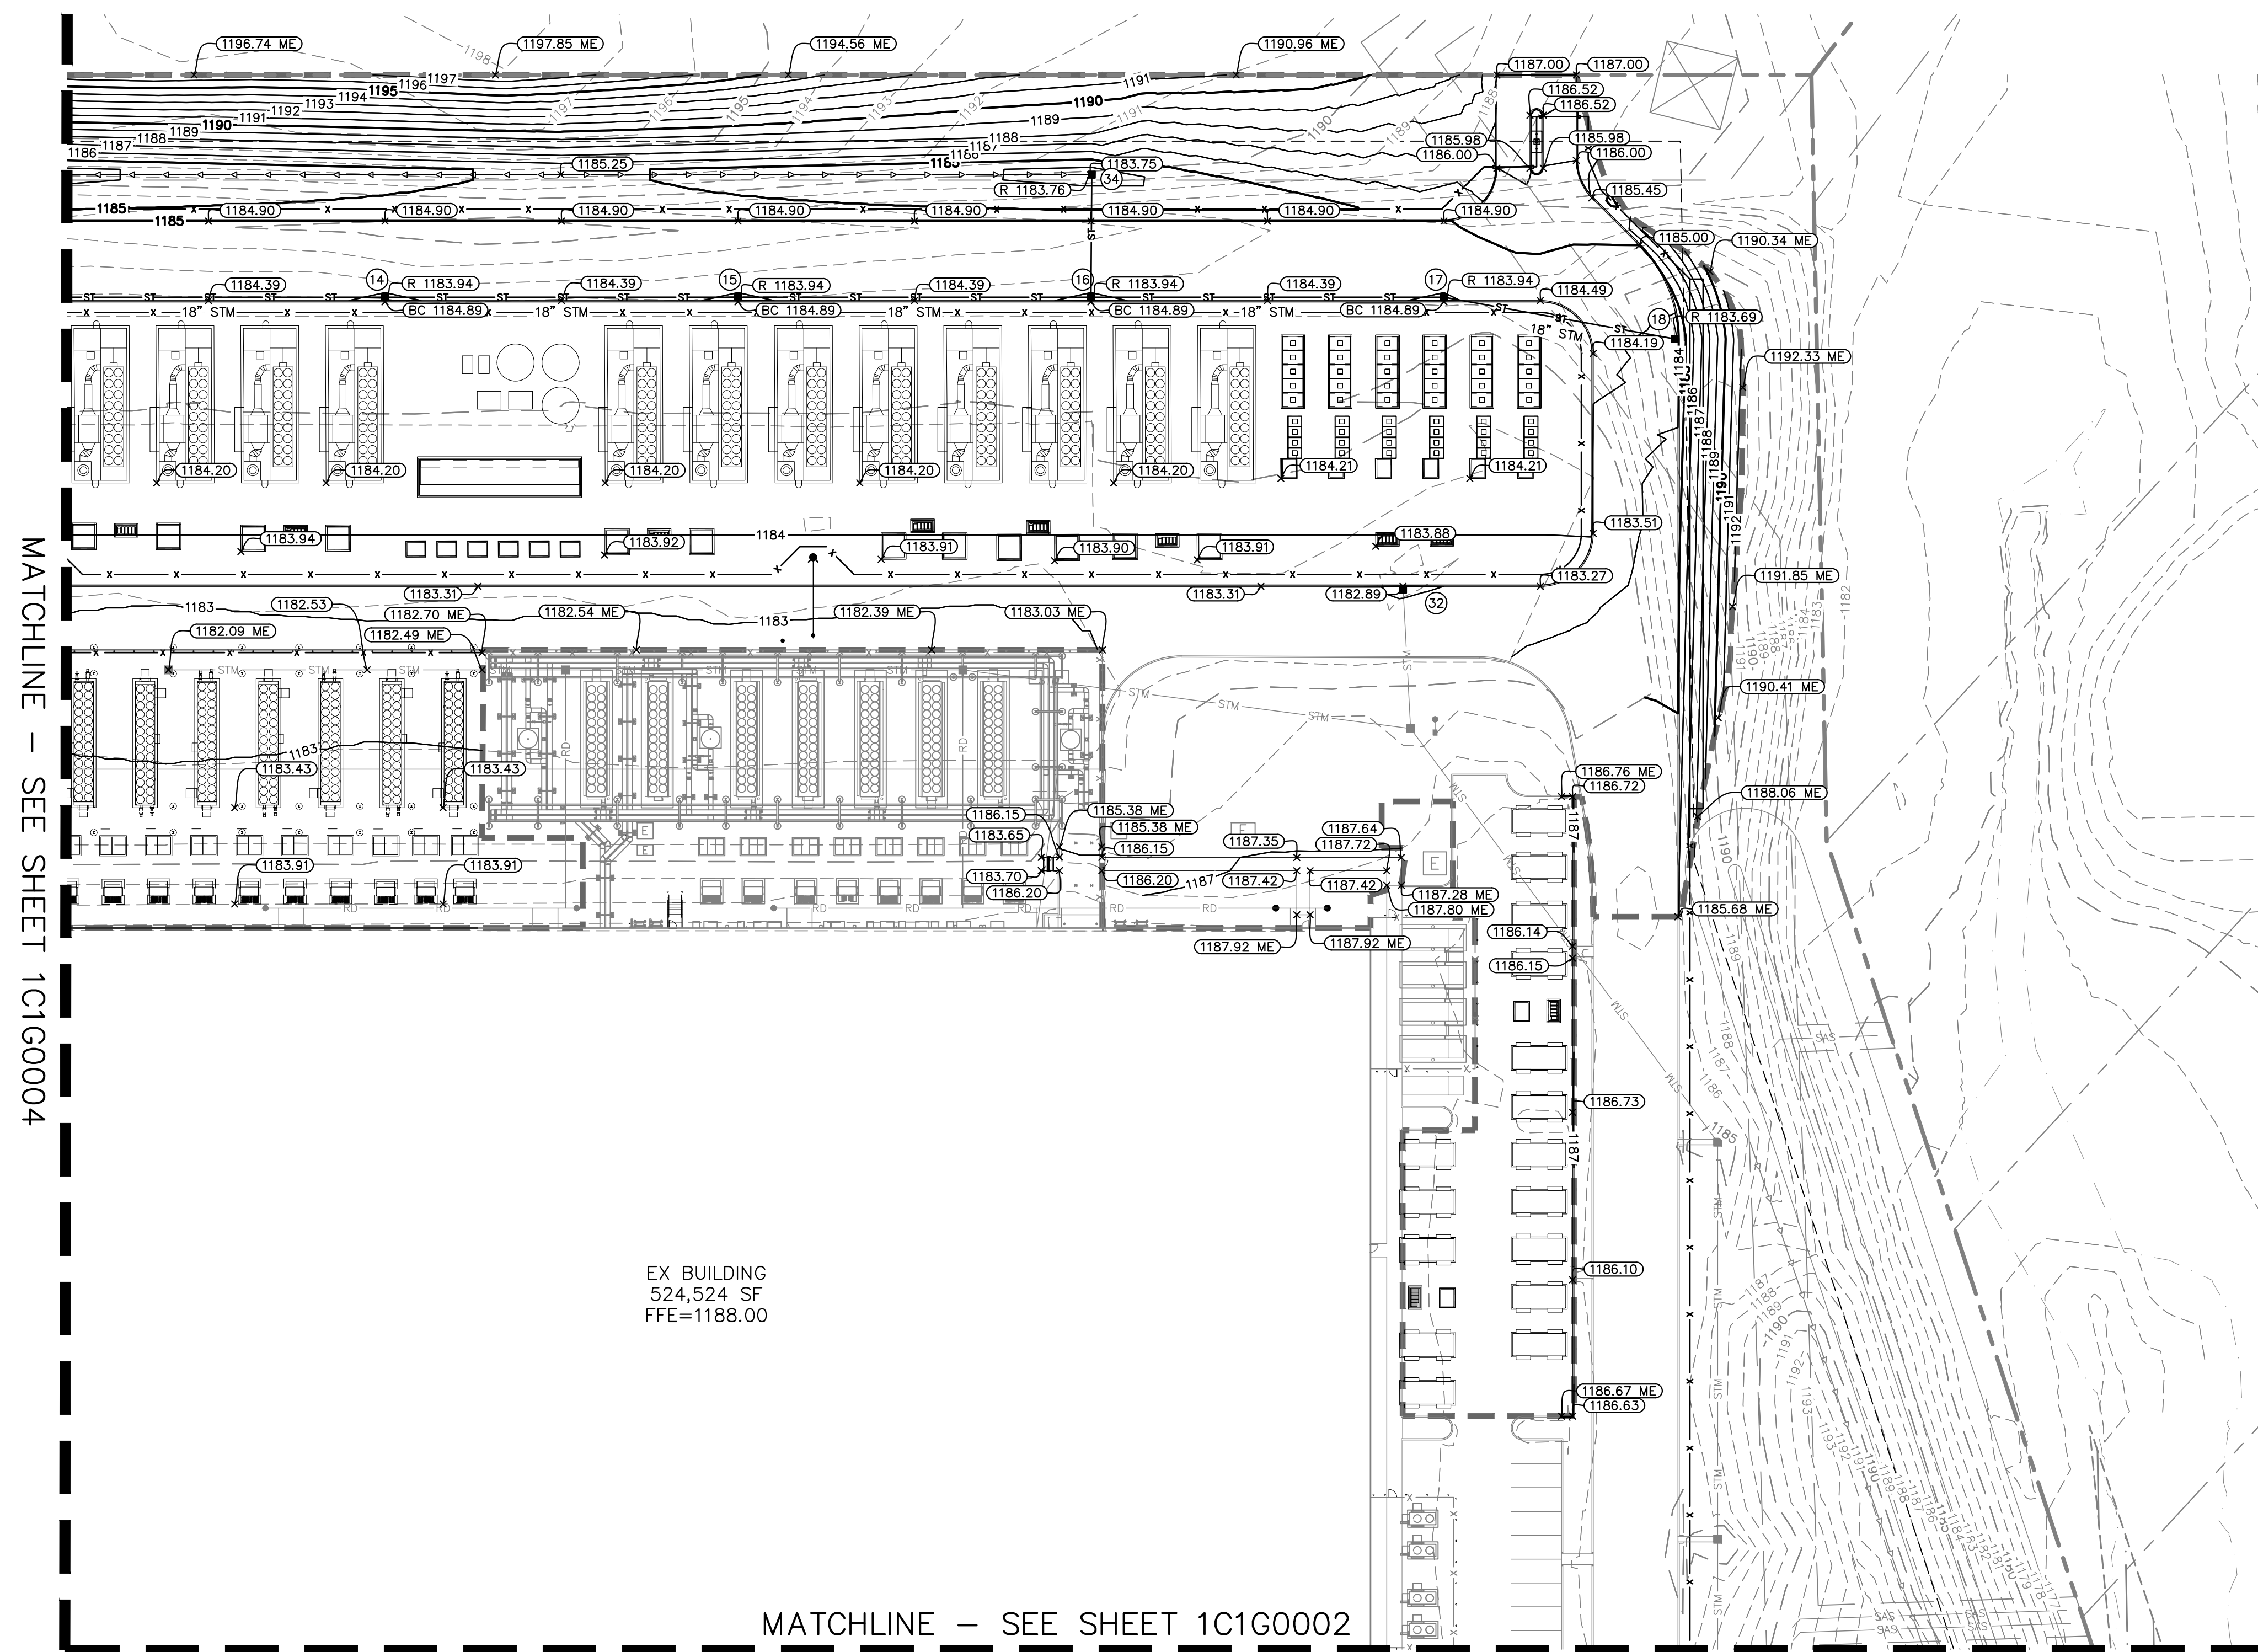

TW = TOP OF WALL	ME = MATCH EXISTING
BW = BOTTOM OF WALL	HP = HIGH POINT
FC = FACE OF CURB	LP = LOW POINT
BC = BACK OF CURB	R = RIM ELEVATION
FFE = FINISHED FLOOR ELEVATION	
---XXX	ELEVATION CONTOUR
---XXX	EXISTING CONTOUR
<u>X</u> XXX	RIDGE LINE
---X---	SLOPE AND FLOW DIRECTION
---X---	100-YEAR OVERLAND
---X---	OVERFLOW ROUTE
---X---	DETENTION BASIN 100-YEAR
---X---	OVERLAND OVERFLOW
---X---	ROUTE
---X---	LIMITS OF DISTURBANCE
	PROPOSED RIP RAP
	PROPOSED SWALE

1. CONTRACTOR TO VERIFY ALL EXISTING TOPOGRAPHY AND ELEVATIONS AND NOTIFY THE ENGINEER OF ANY DISCREPANCIES PRIOR TO CONSTRUCTION.
2. ALL ELEVATION SPOT CHECK ELEVATIONS AND RIM ELEVATIONS WITHIN OR ALONG CURB AND GUTTER SHALL BE TO FOLLOW LINE ELEVATIONS UNLESS OTHERWISE NOTED.
3. ALL ELEVATIONS SHOWN DERIVED FINISHED GRADE SHALL BE TO FOLLOW THE FINISHED GRADE TO BE COORDINATE WITH EXCAVATION, LANDSCAPE, AND PAVEMENT CONSTRUCTION. THE CONTRACTOR SHALL BE RESPONSIBLE FOR LANDSCAPE AREAS AND PAVEMENT CONSTRUCTION TO BE TO THE FINISHED GRADE TO ENSURE ADEQUATE CUT TO ESTABLISH SUBGRADE.
4. NO EARTHEN SLOPE SHALL BE GREATER THAN 3:1, UNLESS OTHERWISE NOTED.
5. MAXIMUM SLOPE IN ACCESSIBLE PARKING SPACES AND LOADING ZONES SHALL NOT EXCEED 2% IN ALL DIRECTIONS.
6. MAXIMUM RUNNING SLOPE SHALL NOT EXCEED 5% ON ANY SIDEWALKS AND ACCESSIBLE ROUTES.
7. WHEN NATURAL FLOW OF DRAINAGE IS AWAY FROM CURB CONTRACTOR TO INSTALL REVERSE GUTTER PITCH.
8. MATCH EXISTING ELEVATIONS AT THE PROPERTY
9. ALL EQUIPMENT PAVED TO BE 6" ABOVE GRADE, SEE STRUCTURAL PLANS. ELEVATIONS PROVIDED ARE PAVED.

ISSUES & REVISIONS

[illegible]

SEAL

NOT FOR
CONSTRUCTION

SHEET TITLE



GRADING PLAN

DRAWN: ACW
REVIEWED: AJS
PROJECT NO: C2581

SHEET NO.

1C1G0004

PROPRIETARY: NOT FOR DISCLOSURE OR USE WITHOUT THE WRITTEN
CONSENT OF BURR COMPUTER ENVIRONMENTS, INC.

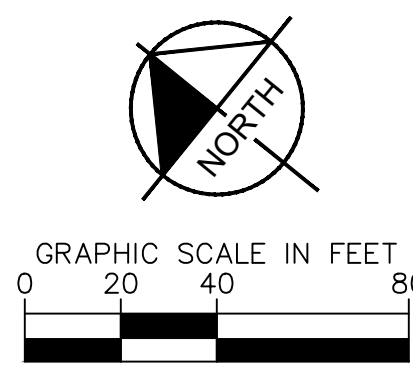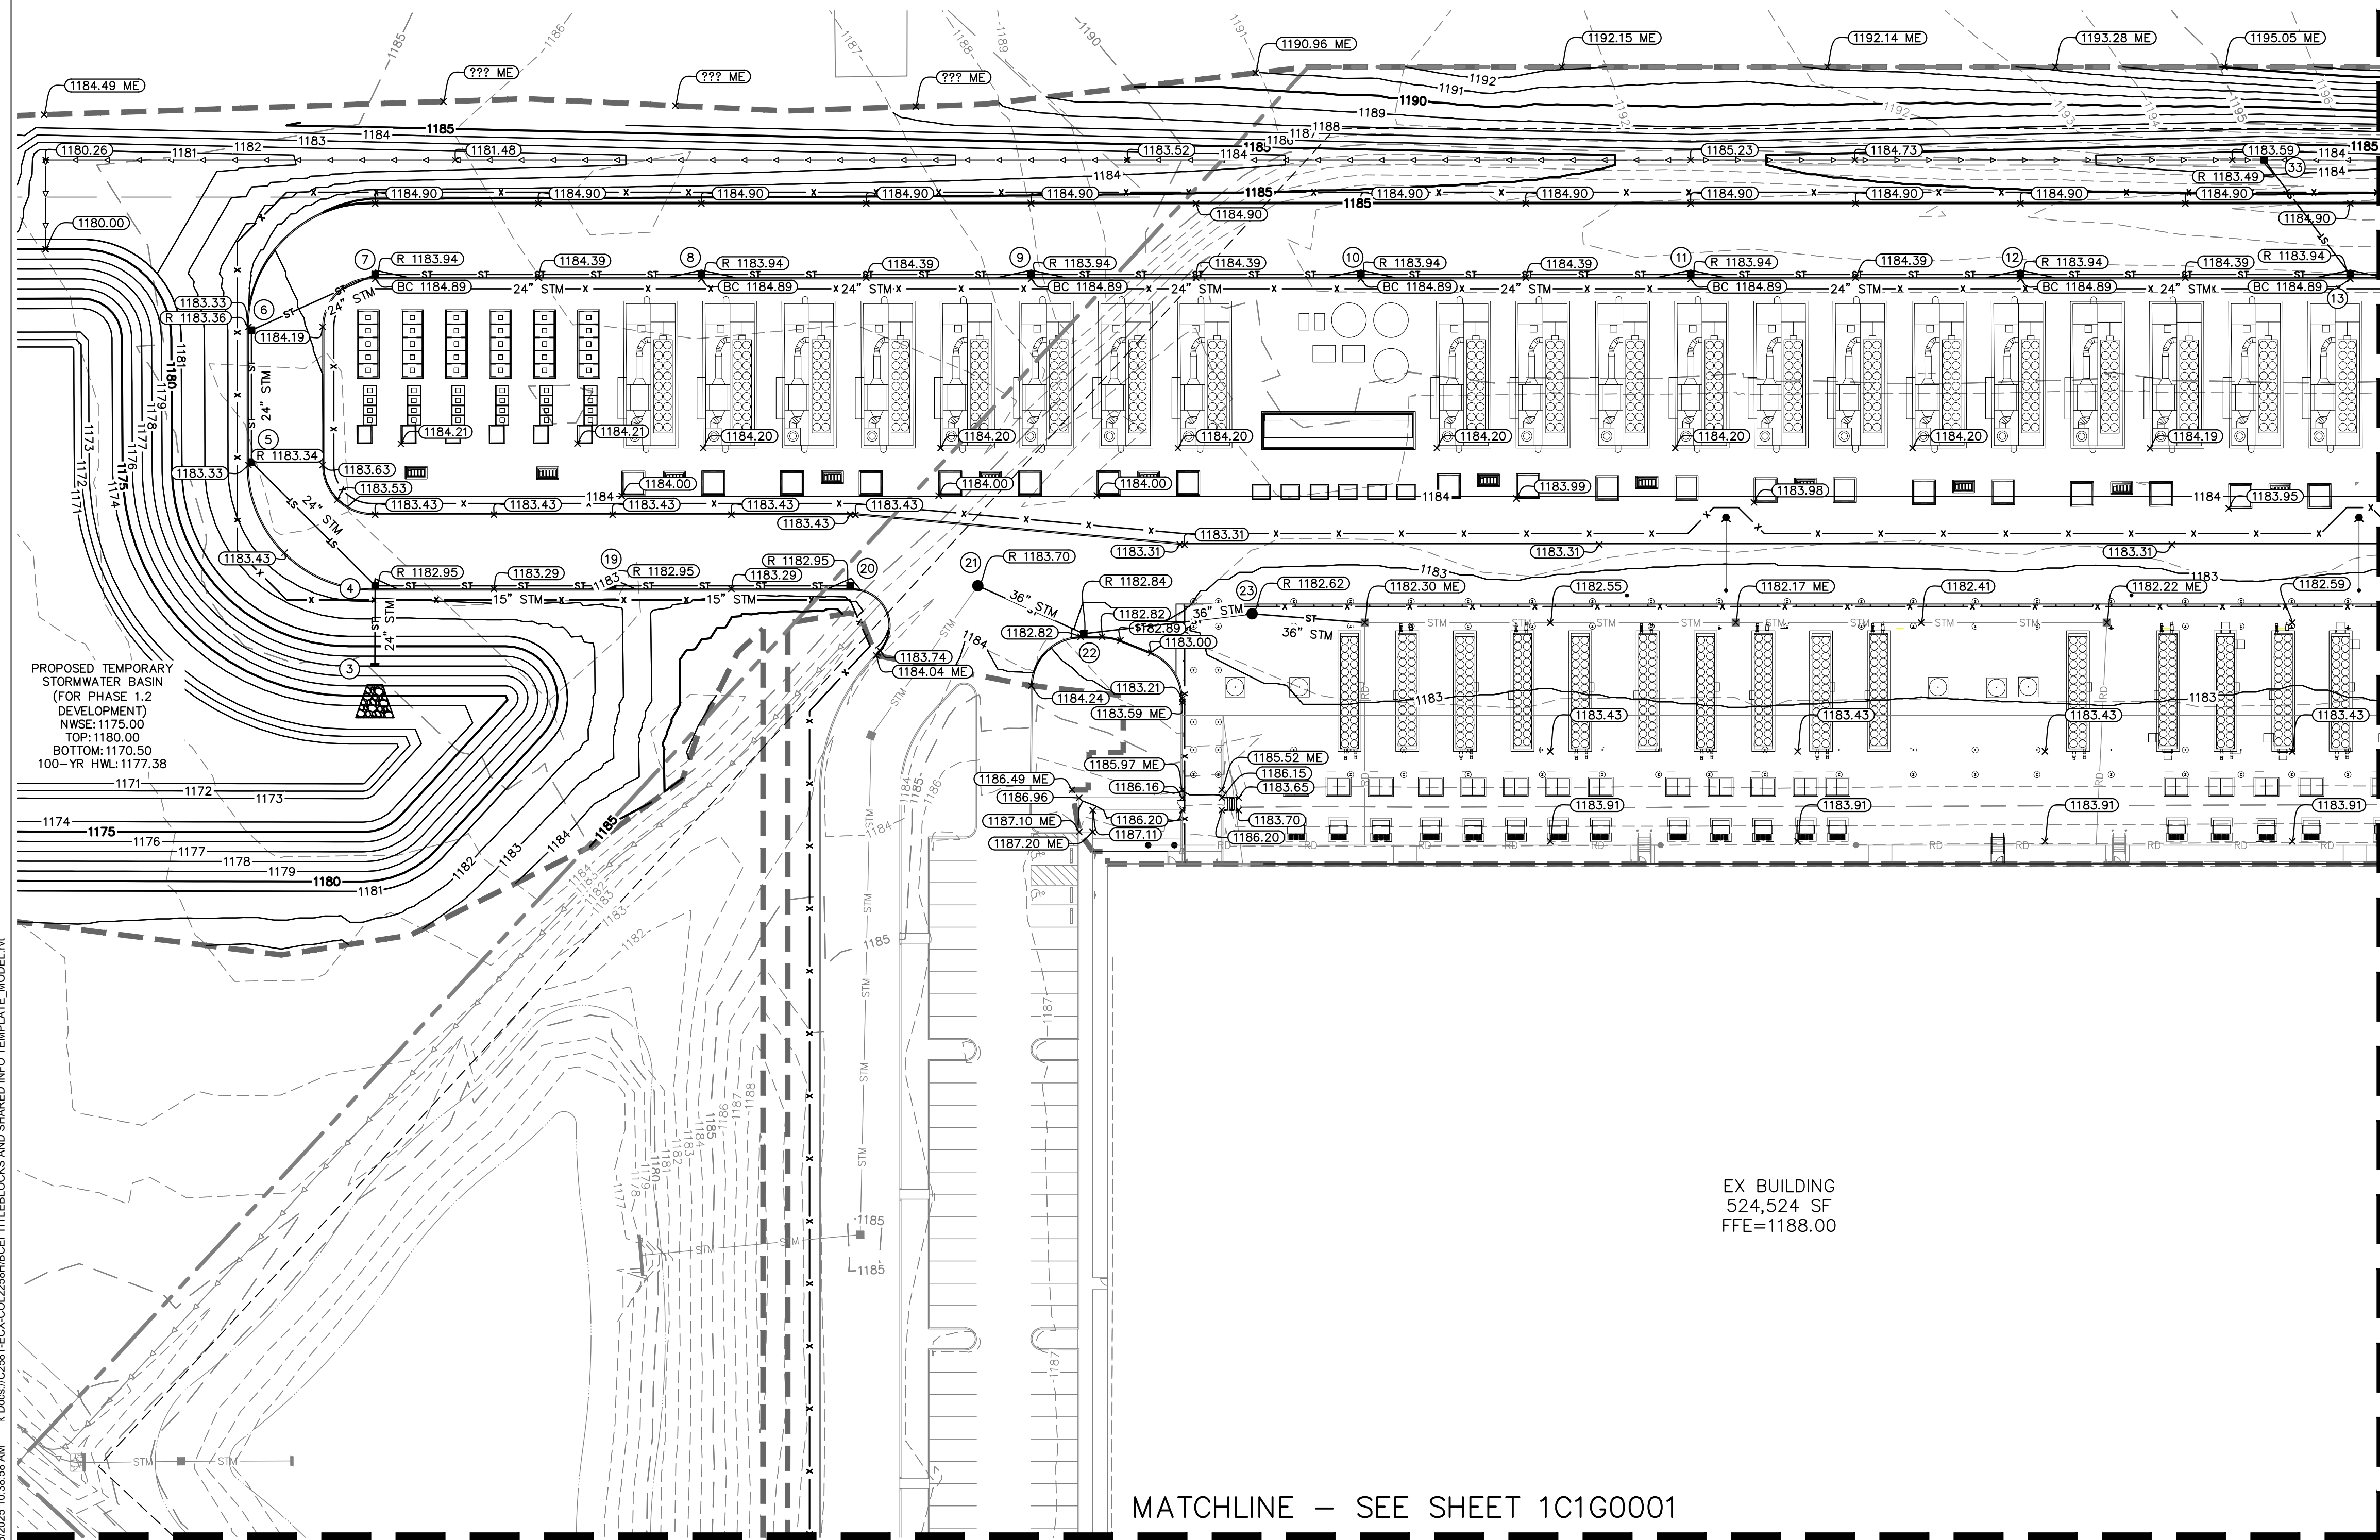

GRADING LEGEND

TW = TOP OF WALL	ME = MATCH EXISTING
BW = BOTTOM OF WALL	HP = HIGH POINT
FC = FACE OF CURB	LP = LOW POINT
BC = BACK OF CURB	R = RIM ELEVATION
FFE = FINISHED FLOOR ELEVATION	

---XXX---	PROPOSED CONTOUR
---XXX---	EXISTING CONTOUR
---X---X---	RIDGE LINE
---X---X---	SLOPE AND FLOW DIRECTION
---X---X---	100-YEAR OVERLAND
---X---X---	OVERFLOW ROUTE
---X---X---	DETENTION BASIN 100-YEAR
---X---X---	EMERGENCY OVERLAND OVERFLOW
---X---X---	ROUTE
---X---X---	
---X---X---	LIMITS OF DISTURBANCE
---X---X---	
---X---X---	PROPOSED RIP RAP
---X---X---	
---X---X---	PROPOSED SWALE


GRADING NOTES

1. CONTRACTOR TO VERIFY ALL EXISTING TOPOGRAPHY AND STRUCTURES ON THE SITE AND IMMEDIATELY NOTIFY THE ENGINEER OF ANY DISCREPANCY PRIOR TO STARTING WORK.
2. ALL ELEVATIONS SHALL BE BASED ON THE FINISHED GRADES WITHIN OR ALONG CURB AND GUTTER UNLESS OTHERWISE NOTED.
3. ALL ELEVATIONS SHOWN DETAIL FINISHED GRADE UNLESS OTHERWISE NOTED. CONTRACTOR SHALL BE RESPONSIBLE TO COORDINATE WITH EXCAVATION, LANDSCAPE, AND UTILITY CONTRACTORS TO VERIFY ALL EXISTING THICKNESS FOR LANDSCAPE AREAS AND PAVEMENT AREAS. CONTRACTOR SHALL BE RESPONSIBLE TO ENSURE ADEQUATE CUT TO ESTABLISH SUBGRADE.
4. NO EARTHEN SLOPE SHALL BE GREATER THAN 3:1, UNLESS OTHERWISE NOTED.
5. MAXIMUM SLOPE IN ACCESSIBLE PARKING SPACES AND LOADING ZONES SHALL NOT EXCEED 2:08 IN ALL DIRECTIONS.
6. MAXIMUM RUNNING SLOPE SHALL NOT EXCEED 5% AND SHALL BE MAINTAINED THROUGHOUT THE ENTIRE SIDEWALKS AND ACCESSIBLE ROUTES.
7. WHEN NATURAL FLOW OF DRAINAGE IS AWAY FROM CURB CONTRACTOR TO INSTALL REVERSE GUTTER PITCH.
8. MATCH EXISTING ELEVATIONS AT THE PROPERTY LINE.
9. ALL EQUIPMENT PADS TO BE 6" ABOVE GRADE, SEE STRUCTURAL PLANS. ELEVATIONS PROVIDED ARE BASED ON THE FINISHED GRADE.

MATCHLINE — SEE SHEET 1C1G0001

EX BUILDING
524,524 SF
FFE=1188.00

MATCHLINE - SEE SHEET 1C1G00003

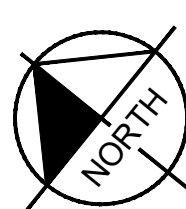

ISSUES & REVISIONS

[illegible]

SEAL

NOT FOR
CONSTRUCTION

SHEET TITLE

BASIN DETAILS

DRAWN: ACW
REVIEWED: AJS
PROJECT NO: C2581

SHEET NO.

1C5G0002

PROPRIETARY: NOT FOR DISCLOSURE OR USE WITHOUT THE WRITTEN
CONSENT OF BURR COMPUTER ENVIRONMENTS, INC.

**This foregoing document was electronically filed with the Public Utilities
Commission of Ohio Docketing Information System on**

4/23/2025 11:03:16 AM

in

Case No(s). 25-0090-EL-BLN

Summary: Application - Application 2 of 15 (Figures 1-9) electronically filed by
Christine M.T. Pirik on behalf of PowerConneX New Albany, LLC.