

2026 02 2026 45 08 10 15 3 2%	2026 02 2026 10 15 3 2%	2026 02 2026 10 15 3 2%	2026 02 2026 10 15 3 2%
--	--	--	--

[illegible]

- [illegible]



10 وَفِي الْمَدِينَةِ بَنَاءٌ يُدْعَى الْحَرَامُ وَكَانَ بِالْمَعْرُوفِ

11 وَجَعَلَ سُلَيْمَانُ مَدِيْنَتَهُ مَكَّةَ وَكَرَّمَهُ

(-)

(۴)

(ع)

(f)

$$(8)$$

(ع)



(بِسْمِ اللَّهِ الرَّحْمَنِ الرَّحِيمِ) بِسْمِ اللَّهِ الرَّحْمَنِ الرَّحِيمِ

[illegible]

بِسْمِ اللَّهِ الرَّحْمَنِ الرَّحِيمِ

بِسْمِ اللَّهِ الرَّحْمَنِ الرَّحِيمِ

دستخیز رەسەم ئىشلىرىنىڭ تەكشۈرۈلۈشى، ئىشلىرىنىڭ تەكشۈرۈلۈشى ۋە تەكشۈرۈلۈش نەتىجىسى

تەكشۈرۈلۈش نەتىجىسى		
تەكشۈرۈلۈش نەتىجىسى: _____		
تەكشۈرۈلۈش نەتىجىسى: _____		
تەكشۈرۈلۈش نەتىجىسى	تەكشۈرۈلۈش نەتىجىسى	تەكشۈرۈلۈش نەتىجىسى
20	1. (بۇ ئىشنىڭ تەكشۈرۈلۈشى 10 مىنۇت ئىچىدە تەكشۈرۈلۈش نەتىجىسىنى تەكشۈرۈش كېرەك)	
20	تەكشۈرۈلۈش نەتىجىسىنى تەكشۈرۈش كېرەك. (تەكشۈرۈلۈش نەتىجىسىنى 10 مىنۇت ئىچىدە تەكشۈرۈش كېرەك، تەكشۈرۈلۈش نەتىجىسىنى 02 مىنۇت ئىچىدە تەكشۈرۈش كېرەك)	
تەكشۈرۈلۈش نەتىجىسى		
تەكشۈرۈلۈش نەتىجىسىنى تەكشۈرۈش كېرەك. (تەكشۈرۈلۈش نەتىجىسىنى 10 مىنۇت ئىچىدە تەكشۈرۈش كېرەك، تەكشۈرۈلۈش نەتىجىسىنى 02 مىنۇت ئىچىدە تەكشۈرۈش كېرەك)		
تەكشۈرۈلۈش نەتىجىسىنى تەكشۈرۈش كېرەك. (تەكشۈرۈلۈش نەتىجىسىنى 10 مىنۇت ئىچىدە تەكشۈرۈش كېرەك، تەكشۈرۈلۈش نەتىجىسىنى 02 مىنۇت ئىچىدە تەكشۈرۈش كېرەك)		
تەكشۈرۈلۈش نەتىجىسىنى تەكشۈرۈش كېرەك. (تەكشۈرۈلۈش نەتىجىسىنى 10 مىنۇت ئىچىدە تەكشۈرۈش كېرەك، تەكشۈرۈلۈش نەتىجىسىنى 02 مىنۇت ئىچىدە تەكشۈرۈش كېرەك)		

تەكشۈرۈلۈش نەتىجىسى		
تەكشۈرۈلۈش نەتىجىسى: _____		
تەكشۈرۈلۈش نەتىجىسى: _____		
تەكشۈرۈلۈش نەتىجىسى	تەكشۈرۈلۈش نەتىجىسى	تەكشۈرۈلۈش نەتىجىسى
10	2. (بۇ ئىشنىڭ تەكشۈرۈلۈشى 10 مىنۇت ئىچىدە تەكشۈرۈلۈش نەتىجىسىنى تەكشۈرۈش كېرەك)	
20	3. (بۇ ئىشنىڭ تەكشۈرۈلۈشى 20 مىنۇت ئىچىدە تەكشۈرۈلۈش نەتىجىسىنى تەكشۈرۈش كېرەك)	
30	تەكشۈرۈلۈش نەتىجىسىنى تەكشۈرۈش كېرەك. (تەكشۈرۈلۈش نەتىجىسىنى 10 مىنۇت ئىچىدە تەكشۈرۈش كېرەك، تەكشۈرۈلۈش نەتىجىسىنى 02 مىنۇت ئىچىدە تەكشۈرۈش كېرەك)	
تەكشۈرۈلۈش نەتىجىسى		

آپ کے لئے مخصوص ہے:			
مکمل نام	پتہ	پتہ	پتہ

<u>اِسْمُ الرَّسُوْلِ مُحَمَّدٌ وَرَدُّ قُرْبَرَدِ نَامِ:</u>		<u>مُحَمَّدٌ (قُرْبَرَدِ نَامِ):</u>	
سَم:		سَم:	
سَر:		سَر:	
رَد:		رَد:	
مُ:		مُ:	

دَیْوُ دَیْوُ دَیْوُ دَیْوُ دَیْوُ دَیْوُ دَیْوُ دَیْوُ دَیْوُ دَیْوُ

فَرْجُ قَوْمٍ 3 اِنْ تَقْرُوْا اَنْ تَقْرُوْا (حَدَّثَنَا اِبْنُ اَبِي شَيْبَةَ رَضِيَ اللهُ عَنْهُ رَوَى عَنْهُ اَبُو حَنِيفَةَ رَضِيَ اللهُ عَنْهُ) : (05) فَرْجُ سُرْعَةٍ

20__	20__	20__	رَاسِخ
			رَاسِخ
3 رَاسِخ رَاسِخ رَاسِخ رَاسِخ:			

(15 مجریہ) :

نہیں، ہرگز نہیں، وہ تو میرے بچے کے لئے ہے، 50% اس کے لئے۔

[illegible]

تاریخ و وقت	تعداد و نام	تعداد و نام	تعداد و نام	تعداد و نام
(تاریخ و وقت)				
				1
				2
				3
				4
				5
				6
	جمع			
تعداد و نام (تعداد و نام) تعداد و نام (تعداد و نام)				
تعداد: سر: دکتر: مدير:		تعداد: سر: دکتر: مدير:		

سُرَتِ رَکْعَتِ	دَسَکَرِ رَکْعَتِ مَوْسِمِ	رَکْعَتِ (مَرْکُزِ رَکْعَتِ)	دُورِ رَکْعَتِ (مَرْکُزِ رَکْعَتِ)	مَرْکُزِ رَکْعَتِ مَوْسِمِ
1				
2				
3				
4				
5				
6				
7				
8				
9				
10				

[illegible]

		سری:
تاریخ:		دکتر:
		دستور سرگرمی:
		نام و نام خانوادگی

BID SECURITY FORMAT

The Issuing Bank shall fill in this Bank Guarantee Form in accordance with the instructions indicated.

_____ [Bank's Name, and Address of Issuing Branch or Office]

Beneficiary: _____ [Name and Address of Procuring Entity]

Date: _____

BID GUARANTEE No.: _____

We have been informed that [name of the Bidder] (hereinafter called "the Bidder") has submitted to you its bid dated (hereinafter called "the Bid") for the execution of [name of contract] under Invitation for Bids No. [Procurement Reference number] ("the IFB").

Furthermore, we understand that, according to your conditions, bids must be supported by a bid guarantee.

At the request of the Bidder, we [name of Bank] hereby irrevocably undertake to pay you any sum or sums not exceeding in total an amount of [amount in figures] ([amount in words]) upon receipt by us of your first demand in writing accompanied by a written statement stating that the Bidder is in breach of its obligation(s) under the bid conditions, because the Bidder:

- (a) has withdrawn its Bid during the period of bid validity specified by the Bidder in the Form of Bid; or
- (b) having been notified of the acceptance of its Bid by the Procuring Entity during the period of bid validity, (i) fails or refuses to execute the Contract Form; or (ii) fails or refuses to furnish the performance security, if required, in accordance with the Instructions to Bidders.

This guarantee will expire: (a) if the Bidder is the successful Bidder, upon our receipt of copies of the contract signed by the Bidder and the performance security issued to you upon the instruction of the Bidder; or (b) if the Bidder is not the successful Bidder, upon the earlier of (i) our receipt of a copy of your notification to the Bidder of the name of the successful Bidder; or (ii) twenty-eight days after the expiration of the Bidder's Bid.

Consequently, any demand for payment under this guarantee must be received by us at the office on or before that date.

This guarantee is subject to the Uniform Rules for Demand Guarantees, ICC Publication No. 458.

[signature(s)]

PERFORMANCE GUARANTEE FORMAT

[The issuing bank, as requested by the successful Bidder, shall fill in this form in accordance with the instructions indicated]

Date: *[insert date (as day, month, and year)]*

Title of the procurement: *[Insert general title of the procurement]*

Procurement Reference No: *[insert reference]*

Bank's Branch or Office: *[insert complete name of Guarantor]*

Beneficiary: *[insert complete name of Procuring Entity]*

PERFORMANCE GUARANTEE No.: *[insert Performance Guarantee number]*

We have been informed that *[insert complete name of Supplier]* (hereinafter called "the Supplier") has entered into Contract No. *[insert number]* dated *[insert day and month]*, *[insert year]* with you, for the supply of *[description of Goods and related Services]* (hereinafter called "the Contract").

Furthermore, we understand that, according to the conditions of the Contract, a Performance Guarantee is required.

At the request of the Supplier, we hereby irrevocably undertake to pay you any sum(s) not exceeding *[insert amount(s)¹ in figures and words]* upon receipt by us of your first demand in writing declaring the Supplier to be in default under the Contract, without cavil or argument, or your needing to prove or to show grounds or reasons for your demand or the sum specified therein.

This Guarantee shall expire no later than the *[insert number]* day of *[insert month]* *[insert year]*,² and any demand for payment under it must be received by us at this office on or before that date. We agree to a one-time extension of this Guarantee for a period not to exceed *[six months]* *[one year]*, in response to the Procuring Entity's written request for such extension, such request to be presented to us before the expiry of the Guarantee.

This guarantee is subject to the Uniform Rules for Demand Guarantees, ICC Publication No. 458, except that subparagraph (ii) of Sub-article 20(a) is hereby excluded.

.....

[signatures of authorized representatives of the bank]

¹ The Bank shall insert the amount(s) specified in the SCC and denominated, as specified in the SCC, either in the currency(ies) of the Contract or a freely convertible currency acceptable to the Procuring Entity.

² Dates established in accordance with Clause 18.4 of the General Conditions of Contract ("GCC"), taking into account any warranty obligations of the Supplier under Clause 16.2 of the GCC intended to be secured by a partial Performance Guarantee.

BANK GUARANTEE FOR ADVANCE PAYMENT

[The bank, as requested by the successful Bidder, shall fill in this form in accordance with the instructions indicated.]

Date: *[insert date (as day, month, and year)]*

Title of the procurement: *[Insert general title of the procurement]*

Procurement Reference No: *[insert reference]*

[Issuing bank's letterhead]

Beneficiary: *[insert legal name and address of Procuring Entity]*

ADVANCE PAYMENT GUARANTEE No.: *[insert Advance Payment Guarantee no.]*

We, *[insert legal name and address of bank]*, have been informed that *[insert complete name and address of Supplier]* (hereinafter called "the Supplier") has entered into Contract No. *[insert number]* dated *[insert date of Agreement]* with you, for the supply of *[insert types of Goods to be delivered]* (hereinafter called "the Contract").

Furthermore, we understand that, according to the conditions of the Contract, an advance is to be made against an advance payment guarantee.

At the request of the Supplier, we hereby irrevocably undertake to pay you any sum or sums not exceeding in total an amount of *[insert amount(s)³ in figures and words]* upon receipt by us of your first demand in writing declaring that the Supplier is in breach of its obligation under the Contract because the Supplier used the advance payment for purposes other than toward delivery of the Goods.

It is a condition for any claim and payment under this Guarantee to be made that the advance payment referred to above must have been received by the Supplier on its account *[insert number and domicile of the account]*

This Guarantee shall remain valid and in full effect from the date of the advance payment received by the Supplier under the Contract until *[insert date⁴]*. We agree to a one-time extension of this Guarantee for a period not to exceed *[six months][one year]*, in response to the Procuring Entity's written request for such extension, such request to be presented to us before the expiry of the Guarantee.

This Guarantee is subject to the Uniform Rules for Demand Guarantees, ICC Publication No. 458.

[signature(s) of authorized representative(s) of the bank]

³ The issuing bank shall insert the amount(s) specified in the SCC and denominated, as specified in the SCC, either in the currency(ies) of the Contract or a freely convertible currency acceptable to the Procuring Entity.

⁴ Insert the Delivery date stipulated in the Contract Delivery Schedule.

سَوَاسِوَسْ-3: عَصَا سِرَاعٍ مَوْجِبُ مَحَلَّاتٍ / دَسْرَسَرْ دَسْرَسَرْ
مَوَامِي سَرُوَمِي نَزْدَدِمِي دَعَا مَوْجِبُ دَارِدَدِم



- ### 1.3. تَرْجُمَةُ سُوْرَةِ وَصَفِ

- **نرخ سربار:** **Shera Board Ceiling** **هنگام برآورد هزینه سقف شرا برد.**

1.4. قَرْمَزِي، نَازِقَتِمُزِي وَ سَمَوِزَامُو.

- **مقررہ (D1):**

- 01 • بَعَثَ رَسُولَهُ

- سائز: 900mm x 2100mm

- 6mm / Clear Glass , 6mm Aluminum ^{مينا} White Powder Coated Aluminum Frame : Sheet Panel

- **زنگنه:** زنگنه و زنگنه Lock x 1, Hinges x 4

- **١٤٢٢ هـ** (W1):

- جَعَزَ عَزْرًا: 06

- سہیل: 1884mm x 1300mm (EQ 3 Panels)

- 6mm Clear Glass Panel White Powder Coated Aluminum Frame

- [illegible]

1.5. $\frac{1}{2} \log_2 \frac{1}{2}$ and $\frac{1}{2} \log_2 \frac{1}{2}$

- 600mmx600mm White Homogenous Floor Tiles, 50mm Thick Screed

- **Washable White Paint** ڀڄي ٿي ۽ ٻيهر ڀڄي ٿي، ڀڄي ٿي ۽ ٻيهر ڀڄي ٿي، ڀڄي ٿي ۽ ٻيهر ڀڄي ٿي، ڀڄي ٿي ۽ ٻيهر ڀڄي ٿي.

- [illegible]



1.6. لا تَرْجِعْهُ رِيءً وَتَسْأَلُ

- [illegible]

1.7. قُرْمُزِيٌّ قَزَازٌ زَمْرُودِيٌّ دَسَمِيٌّ .

- [illegible]





- [illegible]

#	Room	Room No	Window No	Width in meter	Height in meter
1	Classroom		6	1.9	2.6
2	Tea Room		1	3.9	2.6
3	Tea Room		1	6.3	2.6

2. $\frac{1}{2} \frac{d}{dt} \left(\frac{1}{2} \frac{d^2}{dt^2} \right) : \frac{1}{2} \frac{d^2}{dt^2} \frac{d}{dt} \left(\frac{1}{2} \frac{d^2}{dt^2} \right)$

2.1. مَرَسَمُ سَمْعِ الْغُزْنِيَّةِ، جَمْعُ غُزْنِيَّةٍ رَجُلٍ مَرَأَةٍ مُؤَمَّرَةٍ مَرَسَمٌ

- [illegible]



[illegible]

2.2. የግንባታ ሥራ ለማግኘት የሚያስፈልጉትን ሰነዶች

- [illegible]

2.3. مَوَازِينُ الْحَقِّ وَالْبَاطِلِ

- [illegible]

2.4. رَاوُفٌ سَمِيعٌ رَحِيمٌ مُؤْتِي السَّلَامِ

- [illegible]



2.5. سیمیناری


- [illegible]

2.6. $\mathbb{R}^n$ (نقطه‌های n بعدی) و $\mathbb{R}^m$ (نقطه‌های m بعدی) و $\mathbb{R}^k$ (نقطه‌های k بعدی).

- [illegible]

2.7. ئۆزگىرىش ئۆلچىمى ۋە ئۆزگىرىش نىسبىتى

- [illegible]

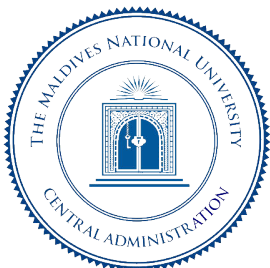

[illegible]

- [illegible]

[illegible]


- [illegible]



9. 500,000 (Five Hundred Thousand) ٥٠٠,٠٠٠

٥٠٠,٠٠٠ م (پنجاه ہزار روپے) کے لئے سہ ماہی کے لئے زرعی آلات کی خرید و فروخت کے لئے

Bid value range (estimated MVR)		Bid security (in%)	Bid security amount
500,000	1,000,000	0.1	1,000.00
1,000,001	1,500,000	0.15	2,250.00
1,500,001	2,000,000	0.2	4,000.00
2,000,001	2,500,000	0.25	6,250.00
2,500,001	3,000,000	0.3	9,000.00
3,000,001	3,500,000	0.35	12,250.00
3,500,001	4,000,000	0.4	16,000.00
4,000,001	4,500,000	0.45	20,250.00
4,500,001	5,000,000	0.5	25,000.00

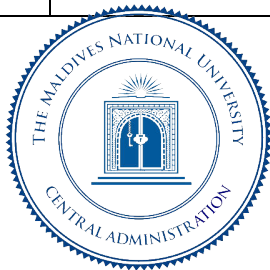

MNU FHS CLASS ROOM AND TEA ROOM EXTENSION
13 JULY 2026



PROJECT DATA
PROPOSED CLASSROOM & TEA ROOM EXTENSION
CLIENT: MNU
LOCATION: MNU FHS BUILDING

COVER SHEET & GENERAL NOTES

0000	COVER PAGE	NTS
G000	DRAWING INDEX, NOTES	NTS

ARCHITECTURAL & MEP DRAWINGS (TEA ROOM)

A100	2ND FLOOR TERRACE EXISTING LAYOUT	1:50
A101	PROPOSED AREAS FOR EXTENSION	1:50
A102	EXISTING AND PROPOSED LAYOUT TEA ROOM	1:50
A103	TEA ROOM CEILING LAYOUT	1:50
A104	DOOR WINDOW SCHEDULE 01	1:50
A105	DOOR WINDOW SCHEDULE 02	1:50
M100	TEA ROOM ELECTRICAL AND POWER LAYOUT	1:50
M101	TEA ROOM AC LAYOUT	1:50
M101	TEA ROOM WATER SUPPLY & DRAINAGE LAYOUT	1:50

ARCHITECTURAL & MEP DRAWINGS (CLASSROOM BUILDING)

A200	CLASSROOM LAYOUT – LEVEL 01	1:50
A202	ROOF PLAN	1:50
A203	ELEVATION 01	1:50
A204	SECTION – X	1:50
A205	SECTION – Y	1:50
A206	DOOR/WINDOW SCHEDULE–CLASSROOM BUILDING	1:50
A300	ARCHITECTURAL DETAILS 01	1:20
A301	ARCHITECTURAL DETAILS 02	1:20
A302	STAIR DETAILS	1:20/50
A400	FLOOR FINISH DETAILS	1:100
A401	REFLECTED CEILING LAYOUT	1:100
S100	TRUSS STRUCTURE DETAIL	1:100
M100	CLASSROOM 01 & 02 ELECTRICAL LAYOUT	1:100
M101	CLASSROOM 01 & 02 POWER LAYOUT	1:100
M101	CLASSROOM 01 & 02 AC LAYOUT	1:100
M101	CLASSROOM 01 & 02 AC LAYOUT	1:100

GENERAL NOTES


- ALL DIMENSIONS SHALL BE VERIFIED ON SITE PRIOR TO COMMENCEMENT OF WORK.
- CONTRACTOR SHALL REPORT ANY DISCREPANCIES TO THE CONSULTANT BEFORE PROCEEDING WITH THE WORKS.
- DO NOT SCALE DRAWINGS. USE WRITTEN DIMENSIONS ONLY.
- ALL MATERIALS SHALL BE INSTALLED IN ACCORDANCE WITH THE MANUFACTURER'S RECOMMENDATIONS.
- SHERA BOARD CLADDING SHALL BE INSTALLED ON AN APPROVED SUPPORT FRAMING SYSTEM.
- PROVIDE ALL NECESSARY FLASHINGS, SEALANTS, WATERPROOFING MEMBRANES, FIXINGS, AND ACCESSORIES REQUIRED FOR A COMPLETE WEATHER-TIGHT INSTALLATION.
- ALL EXTERNAL JOINTS SHALL BE SEALED AND FINISHED TO PREVENT WATER INGRESS.
- WATERPROOFING MEMBRANES SHALL BE CONTINUOUS AND LAPPED IN A SHINGLE FASHION TO ENSURE POSITIVE DRAINAGE.
- PROVIDE APRON FLASHINGS, COUNTER FLASHINGS, AND TERMINATION DETAILS AT ALL ROOF-TO-WALL INTERFACES.
- ALL METAL COMPONENTS SHALL BE CORROSION-RESISTANT AND SUITABLE FOR MARINE ENVIRONMENTS.
- CONTRACTOR SHALL PROTECT EXISTING BUILDING ELEMENTS FROM DAMAGE DURING CONSTRUCTION.
- SHOP DRAWINGS SHALL BE SUBMITTED FOR REVIEW PRIOR TO FABRICATION AND INSTALLATION.
- FINAL PANEL LAYOUT AND JOINT LOCATIONS SHALL BE COORDINATED WITH SITE CONDITIONS.



PROJECT: PROPOSED 2 STOREY CLASSROOM EXTENSION & TEA ROOM LOCATION: MALE, MALDIVES CLIENT: MNU	DISCIPLINE: ARCHITECTURAL DRAWING TITLE: DRAWING INDEX, GENERAL NOTES	PAPER SIZE SCALE DATE	A3 NTS 03 /
		SHEET NO: G	


TEA ROOM
13 JUNE 2026



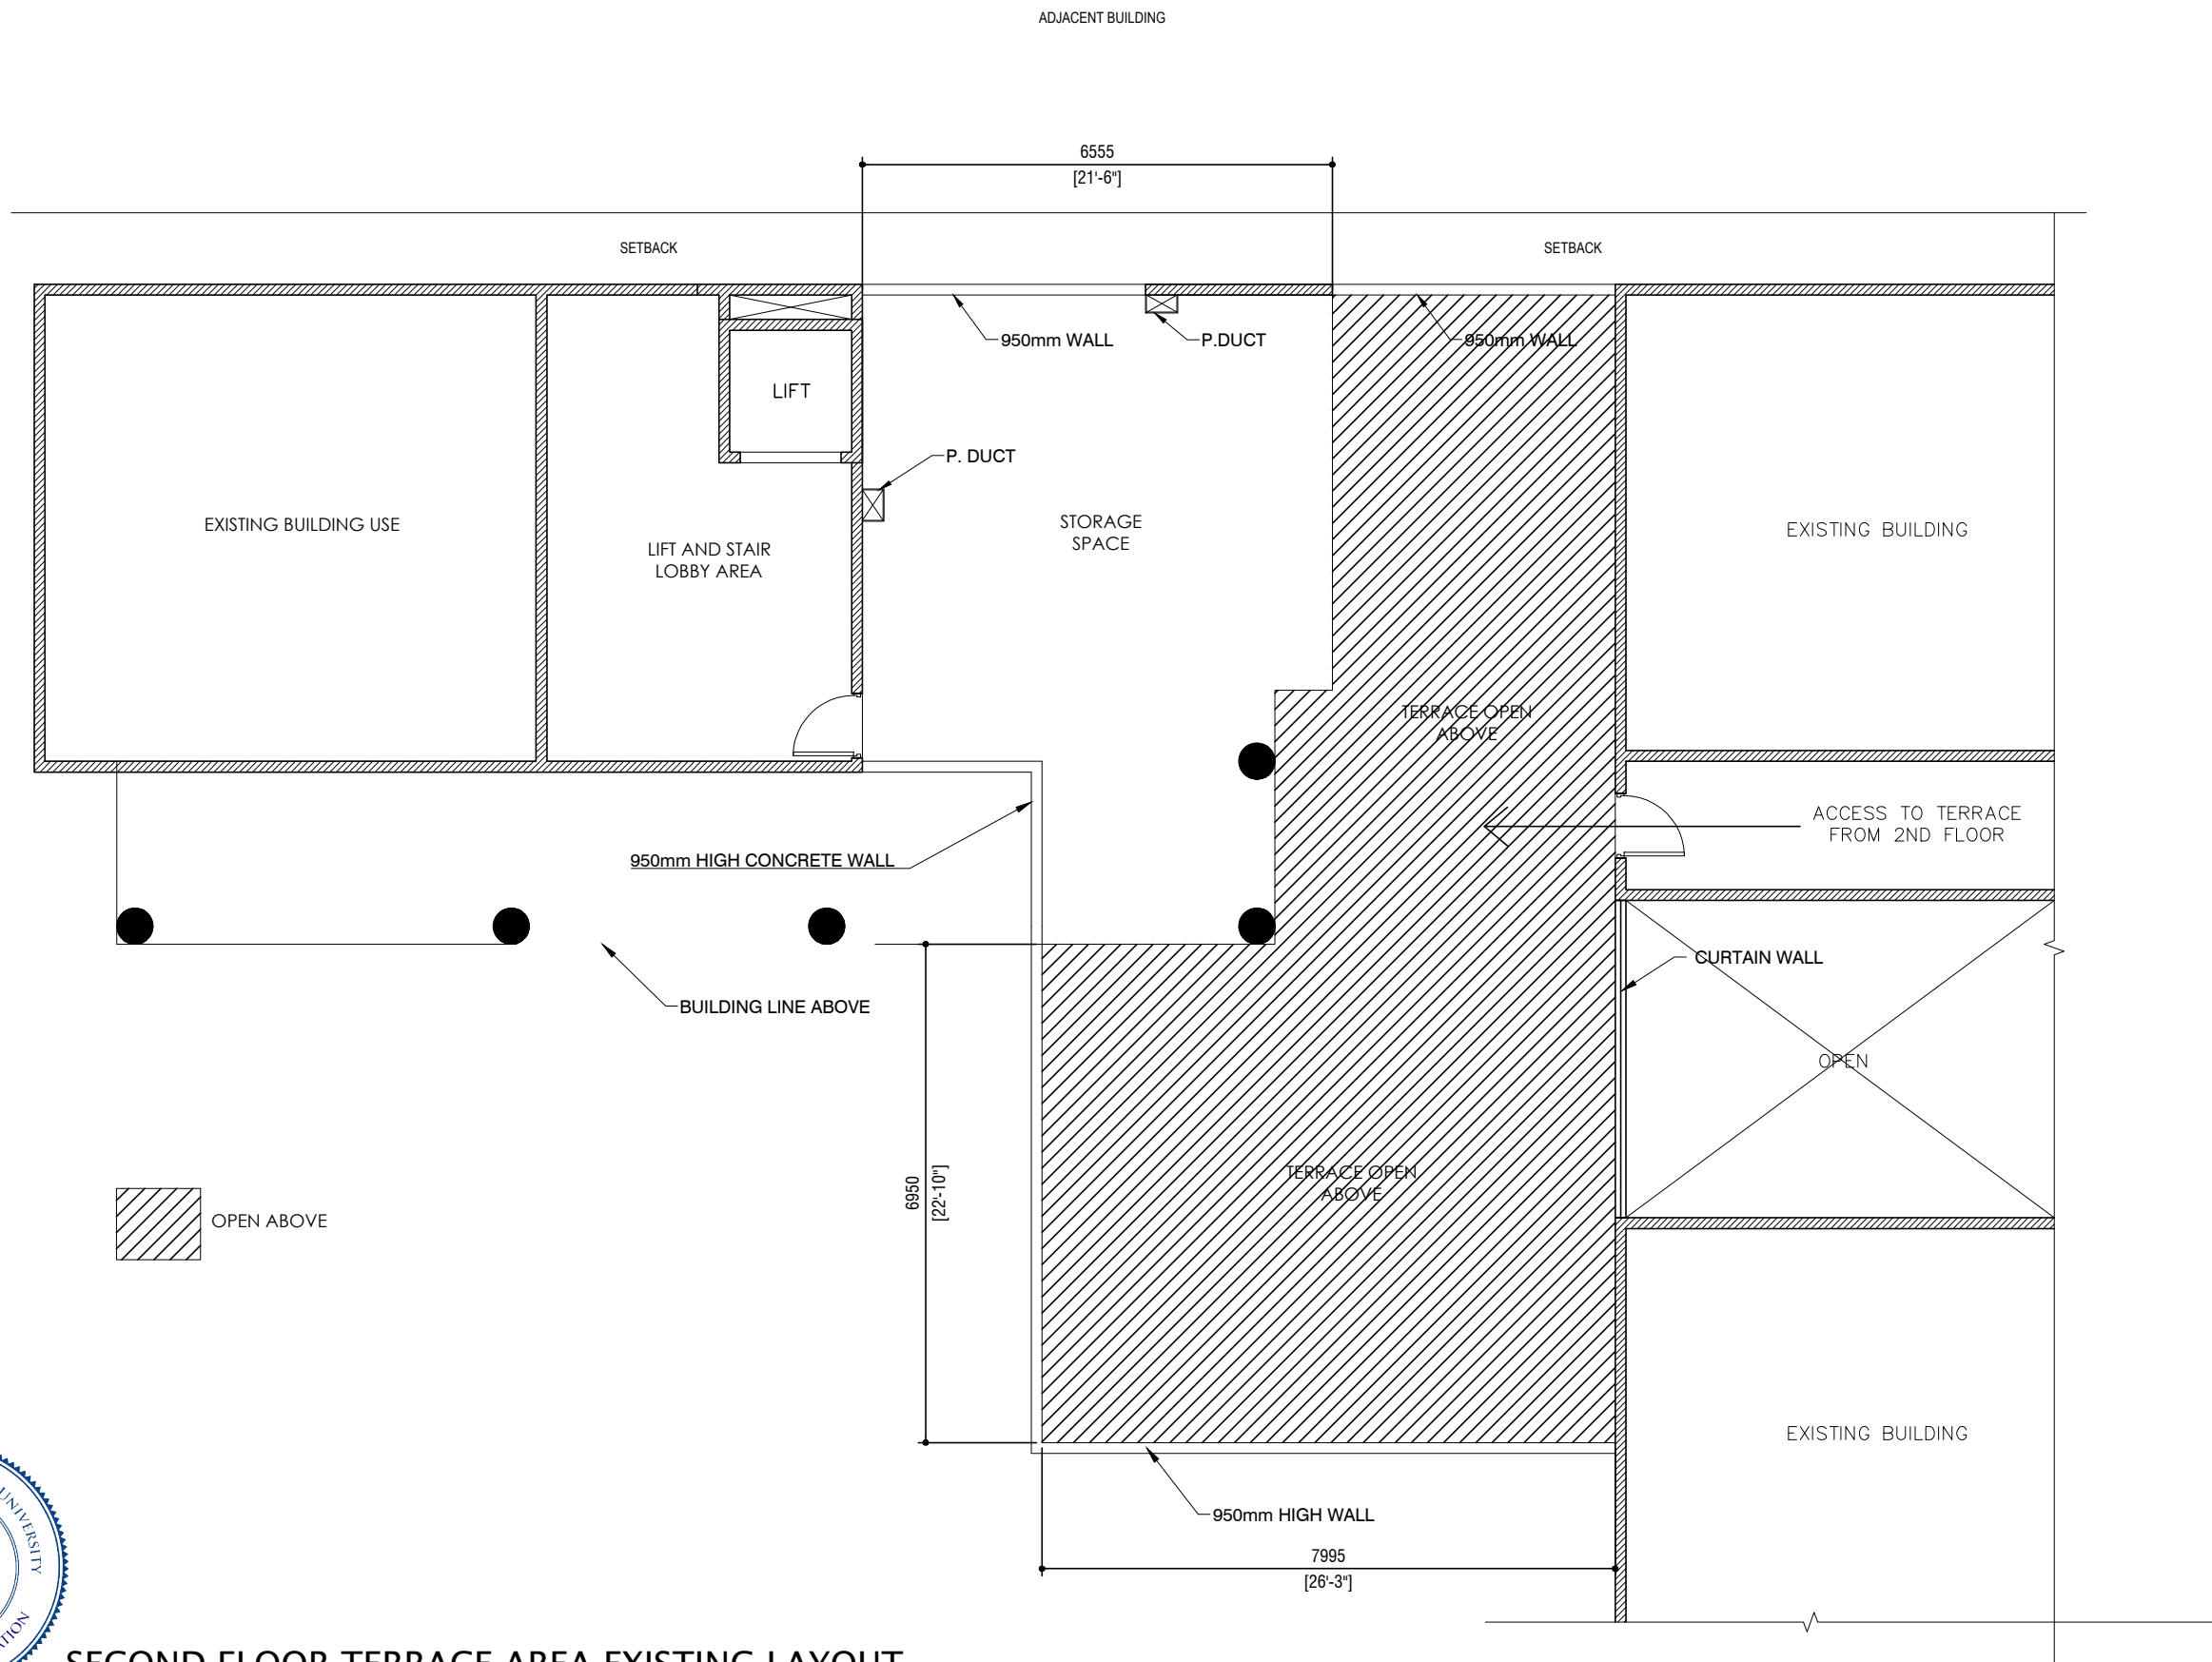

SECOND FLOOR TERRACE AREA EXISTING LAYOUT


SCALE 1:100

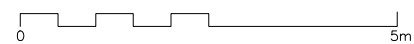

PROJECT: PROPOSED 2 STOREY CLASSROOM EXTENSION & TEA ROOM LOCATION: MALE, MALDIVES CLIENT: MNU	DISCIPLINE: ARCHITECTURAL DRAWING TITLE: SECOND FLOOR TERRACE AREA EXISTING LAYOUT	PAPER SIZE SCALE DATE	A3 1:100 03 AUG 2026
		SHEET NO:	A100

ADJACENT BUILDING

TEA ROOM EXTENSION DETAILS

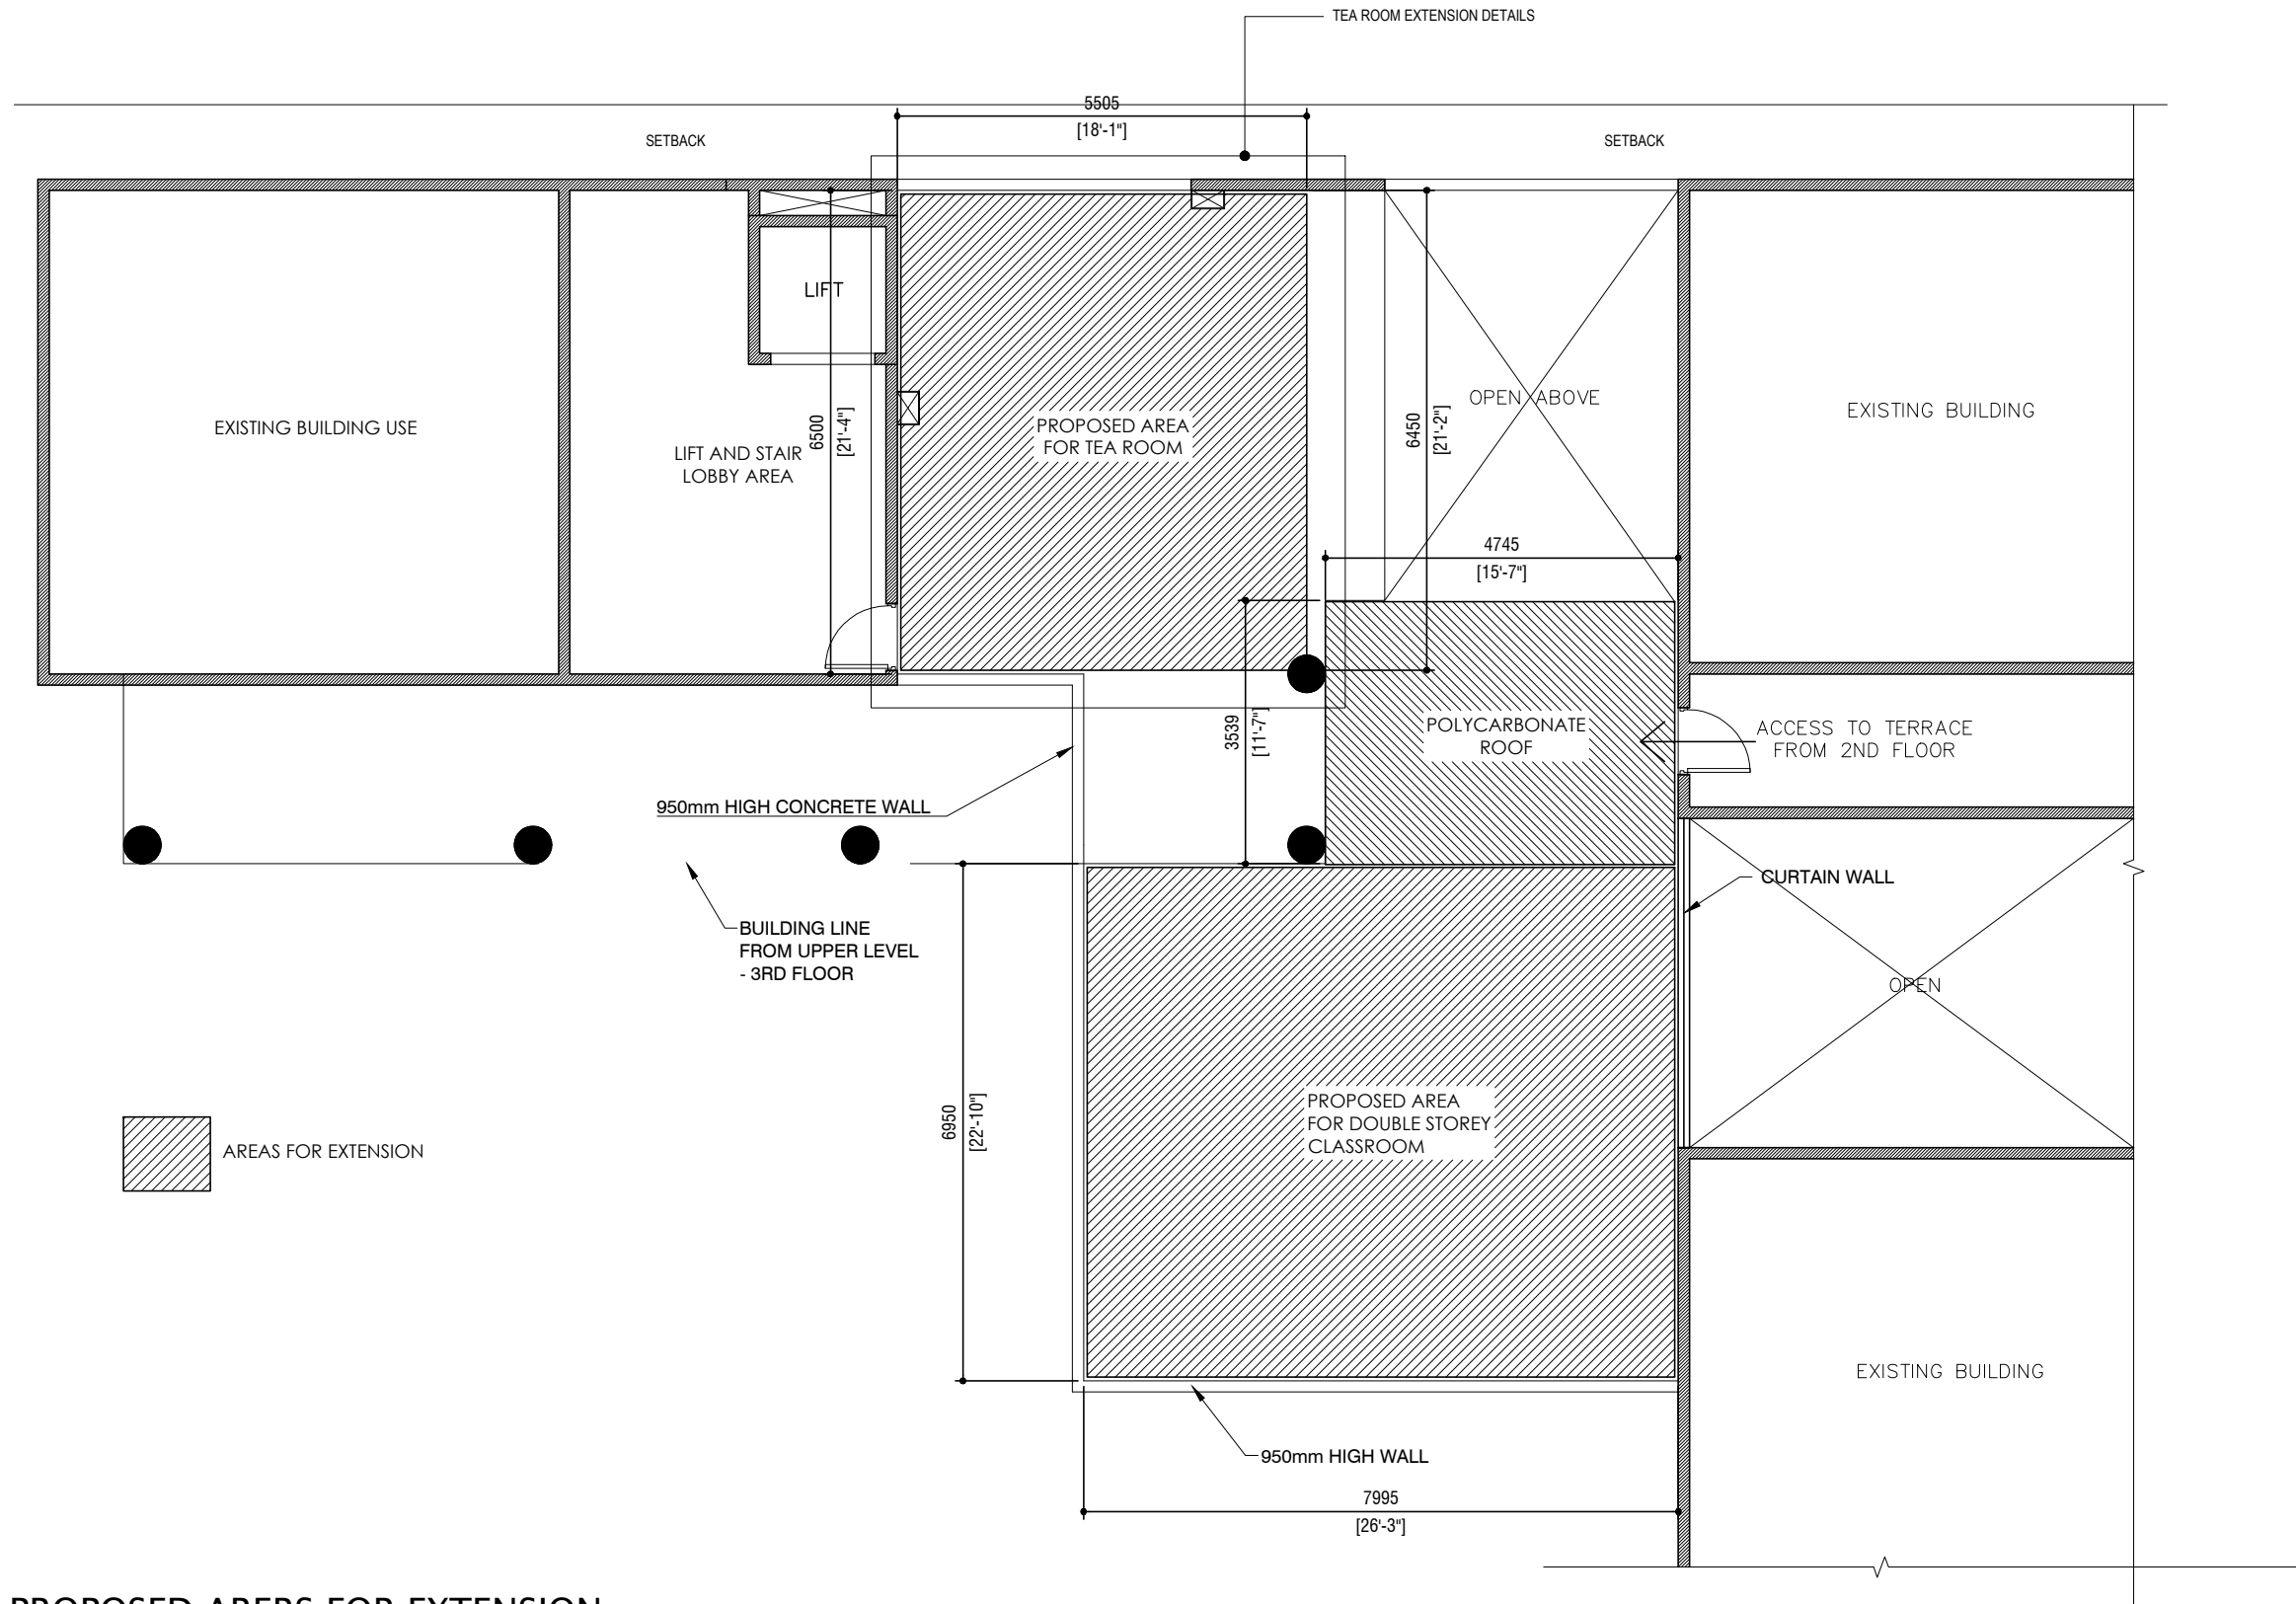


AREAS FOR EXTENSION




PROPOSED AREAS FOR EXTENSION

SCALE 1:100

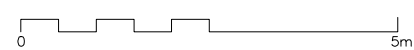


PROJECT: PROPOSED 2 STOREY CLASSROOM EXTENSION & TEA ROOM LOCATION: MALE, MALDIVES CLIENT: MNU	DISCIPLINE: ARCHITECTURAL DRAWING TITLE: PROPOSED AREAS FOR EXTENSION	PAPER SIZE SCALE DATE	A3 1: 03
		SHEET NO:	

TEA ROOM EXTENSION DETAILS

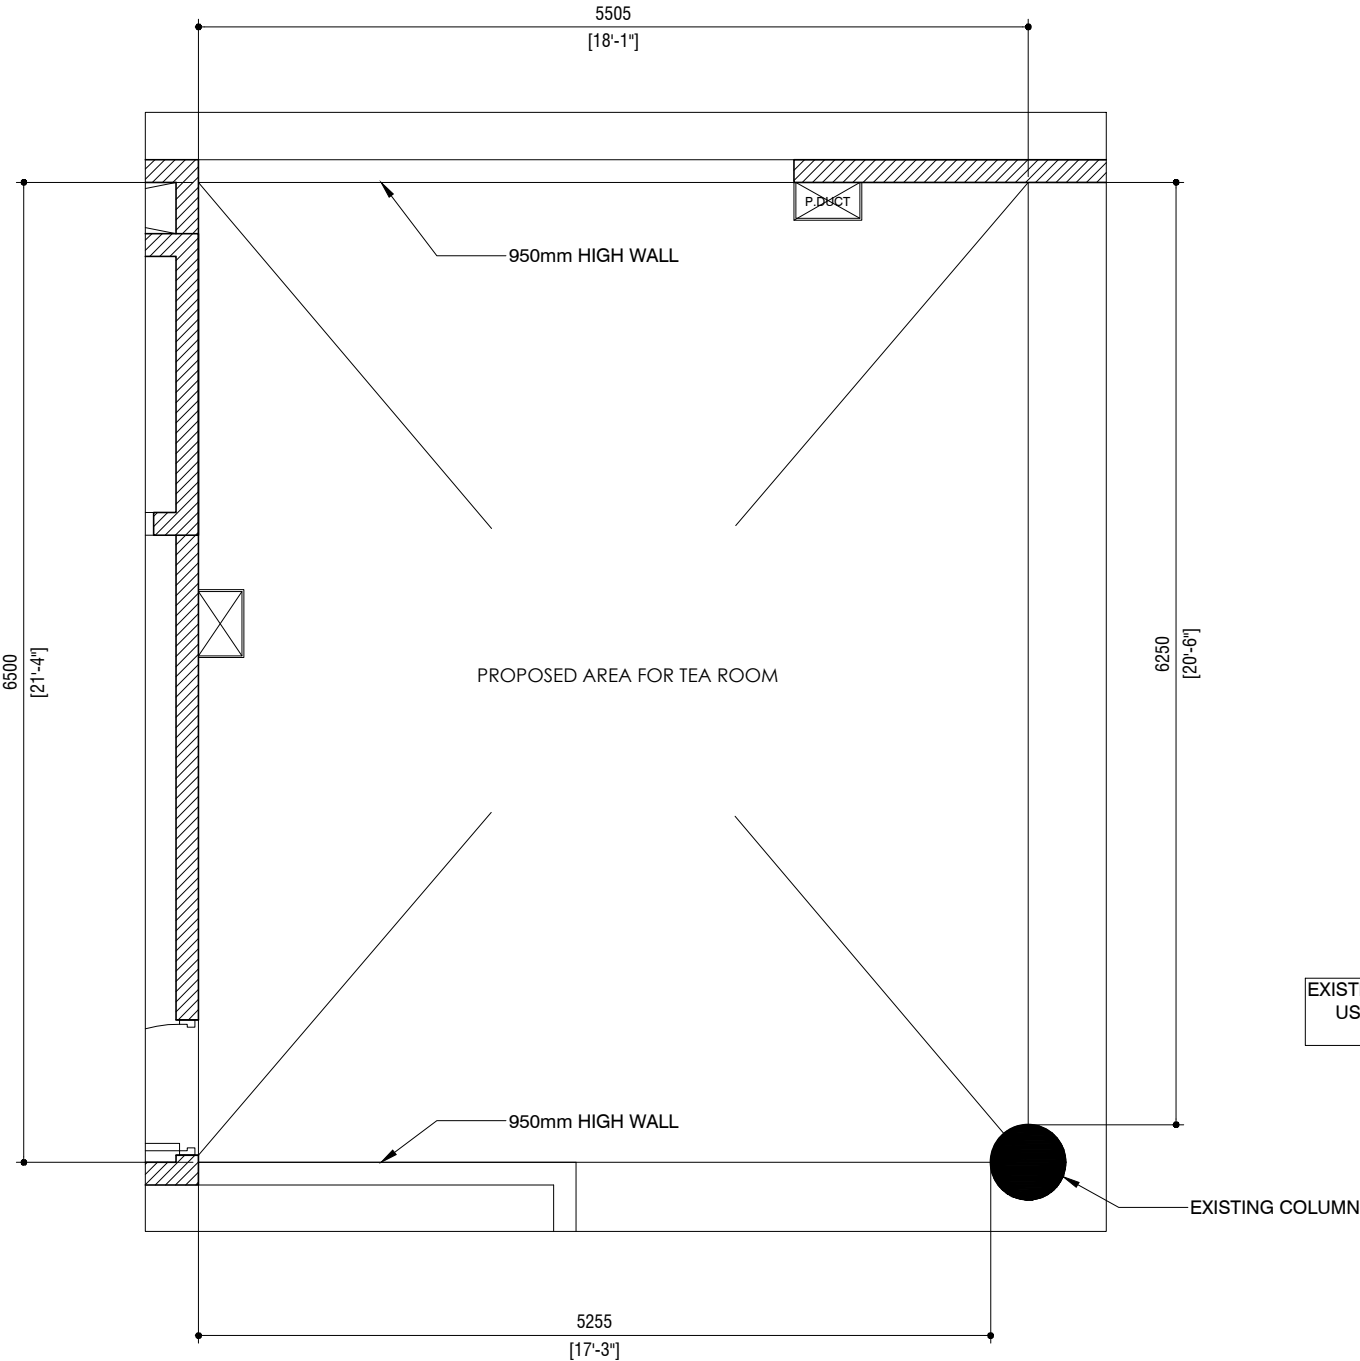


EXISTING LAYOUT

SCALE 1:50

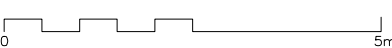

EXISTING DOOR COVERED
USING CEMENT BOARD
"DETAIL 01"

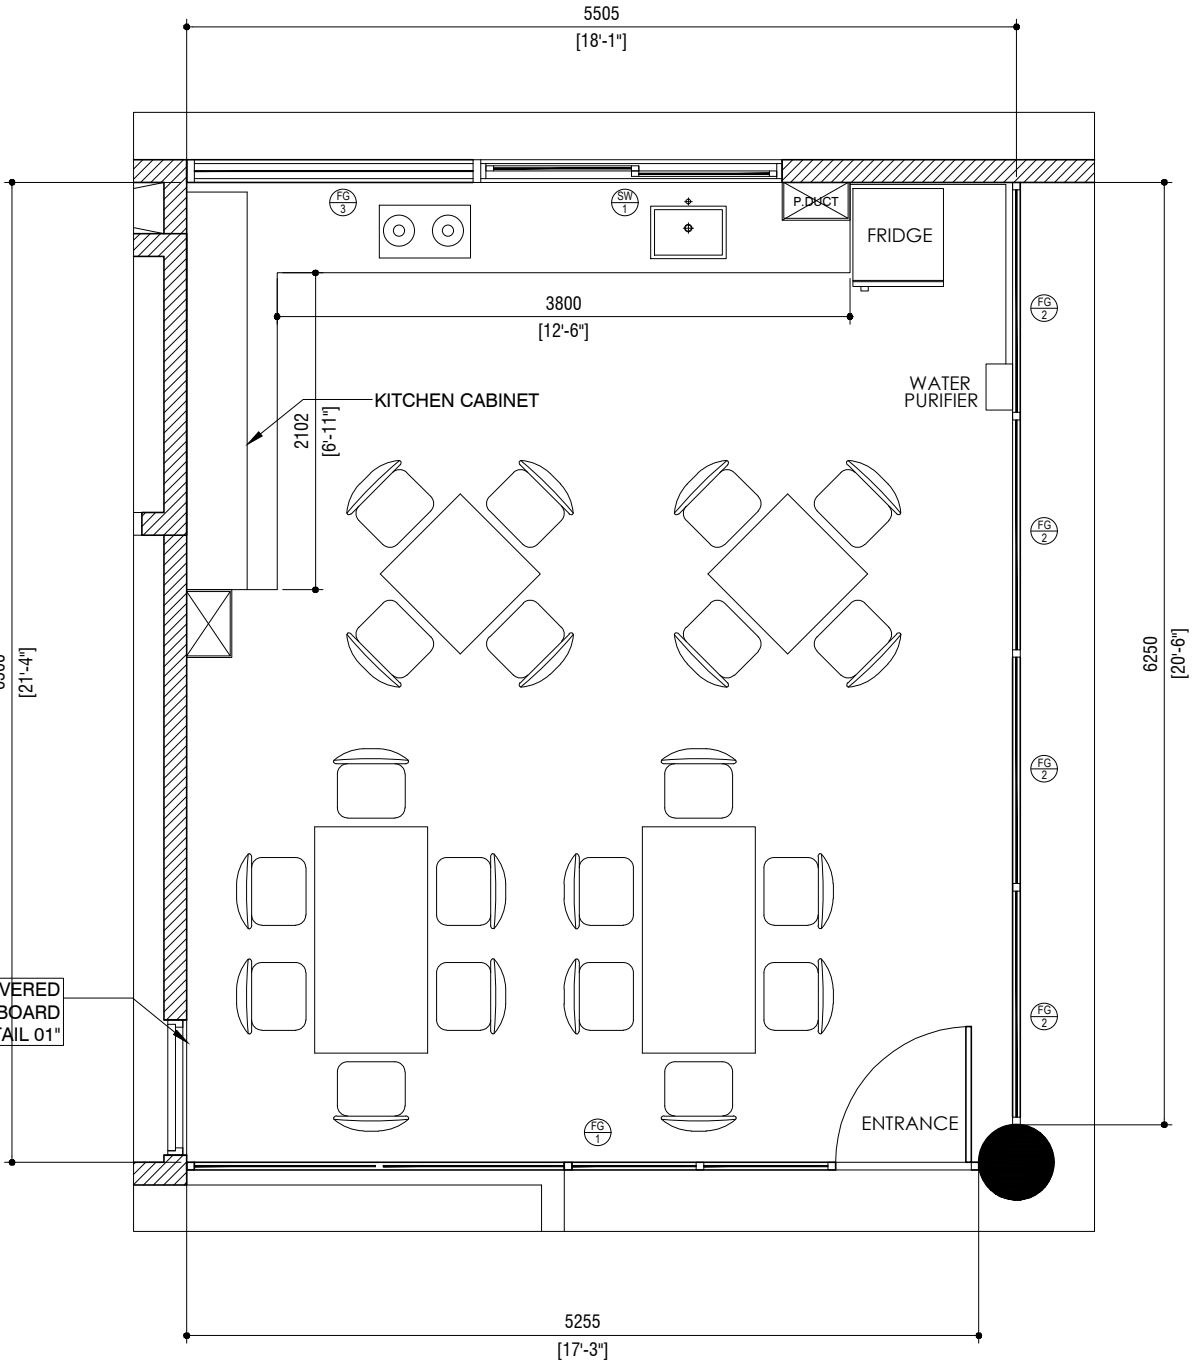

PROPOSED FLOOR LAYOUT



SCALE 1:50



DETAIL 01 - NOTE



- COVER EXISTING ACCESS DOOR WITH CEMENT BOARD, SECURELY FIXED TO FRAME.
- FINISH FLUSH WITH EXISTING WALL.
- APPLY FILLER/PUTTY TO ACHIEVE SMOOTH SURFACE.
- SAND SMOOTH AND PAINT TO MATCH APPROVED EXISTING WALL COLOR.

PROJECT: PROPOSED 2 STOREY CLASSROOM EXTENSION & TEA ROOM	DISCIPLINE: ARCHITECTURAL	PAPER SIZE SCALE DATE
LOCATION: MALE, MALDIVES CLIENT: MNU	DRAWING TITLE: EXISTING AND PROPOSED LAYOUT - TEA ROOM	SHEET NO:

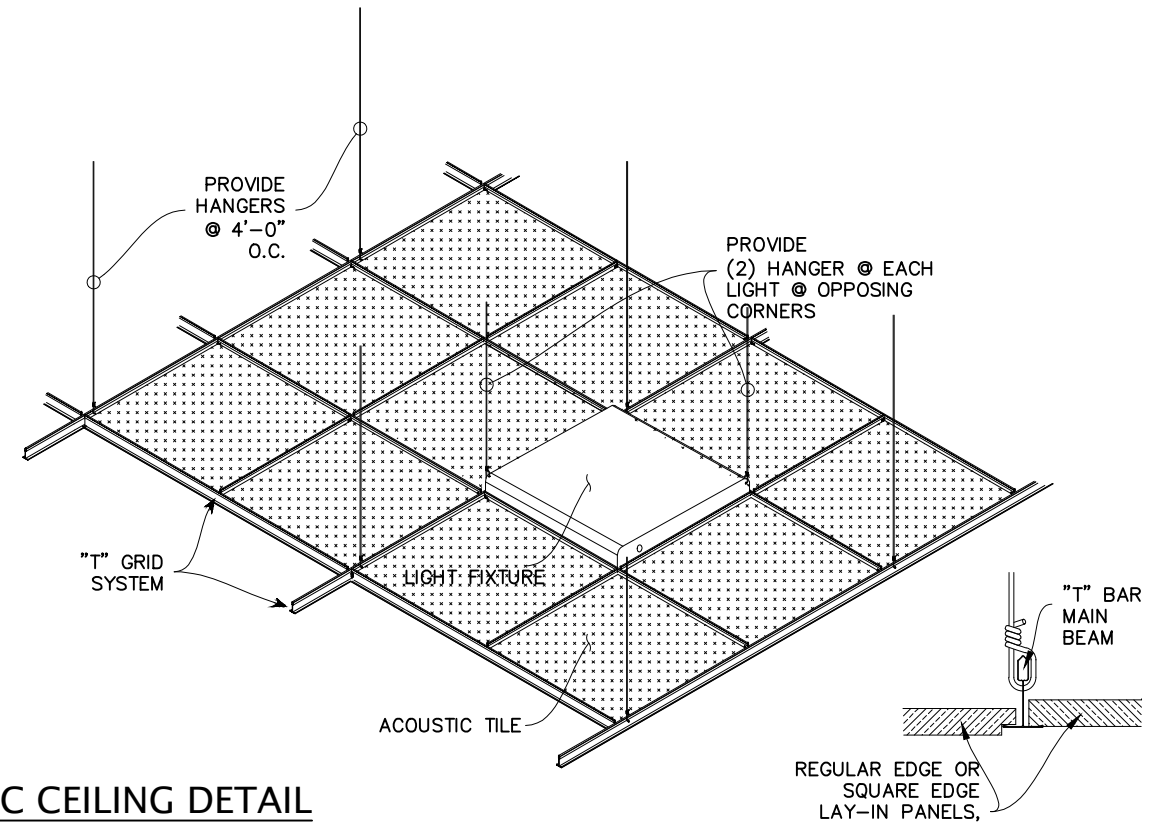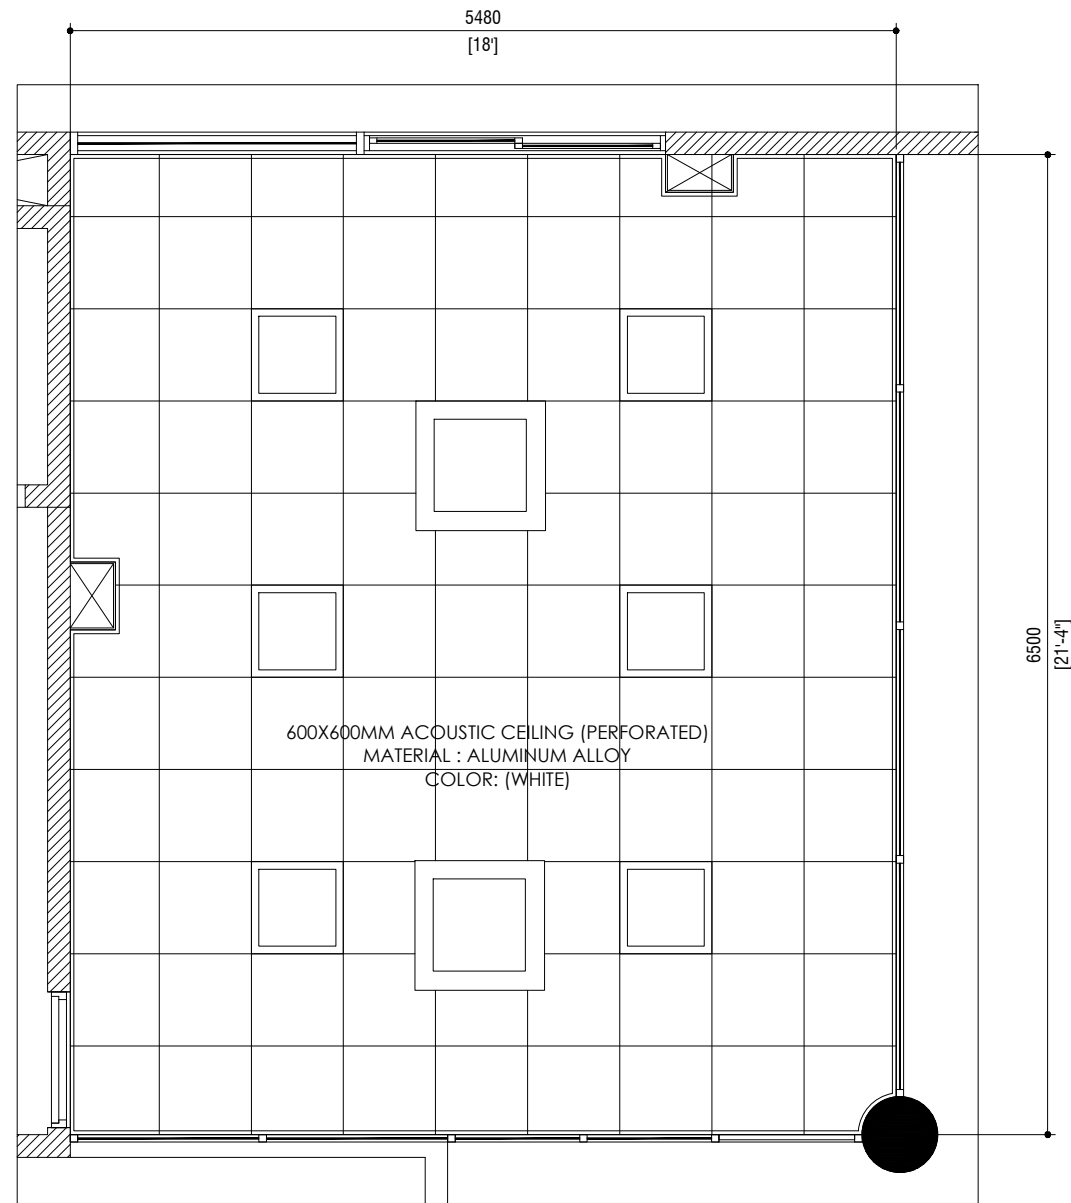


ACOUSTIC CEILING DETAIL
NTS

REFLECTED CEILING LAYOUT
SCALE 1:50

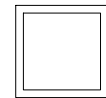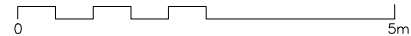





600x600mm LED RECESSED PANEL LIGHT

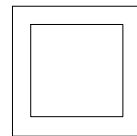

4WAY CEILING CASSETTE AC



PROJECT: PROPOSED 2 STOREY CLASSROOM EXTENSION & TEA ROOM LOCATION: MALE, MALDIVES CLIENT: MNU	DISCIPLINE: ARCHITECTURAL DRAWING TITLE: REFLECTED CEILING LAYOUT & DETAILS	PAPER SIZE SCALE DATE SHEET NO:
---	---	---

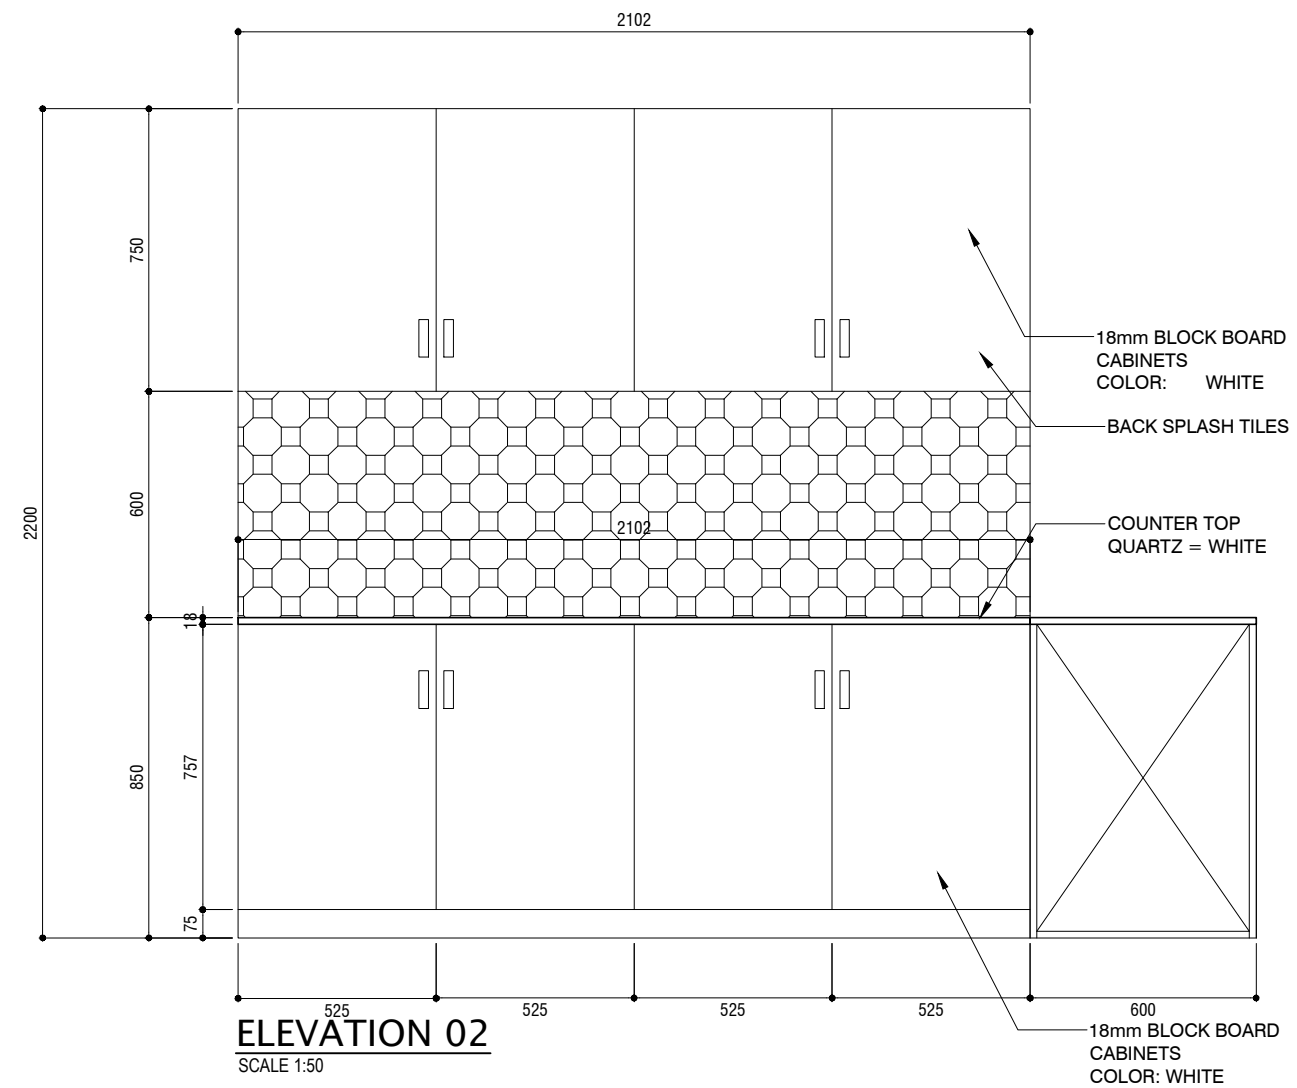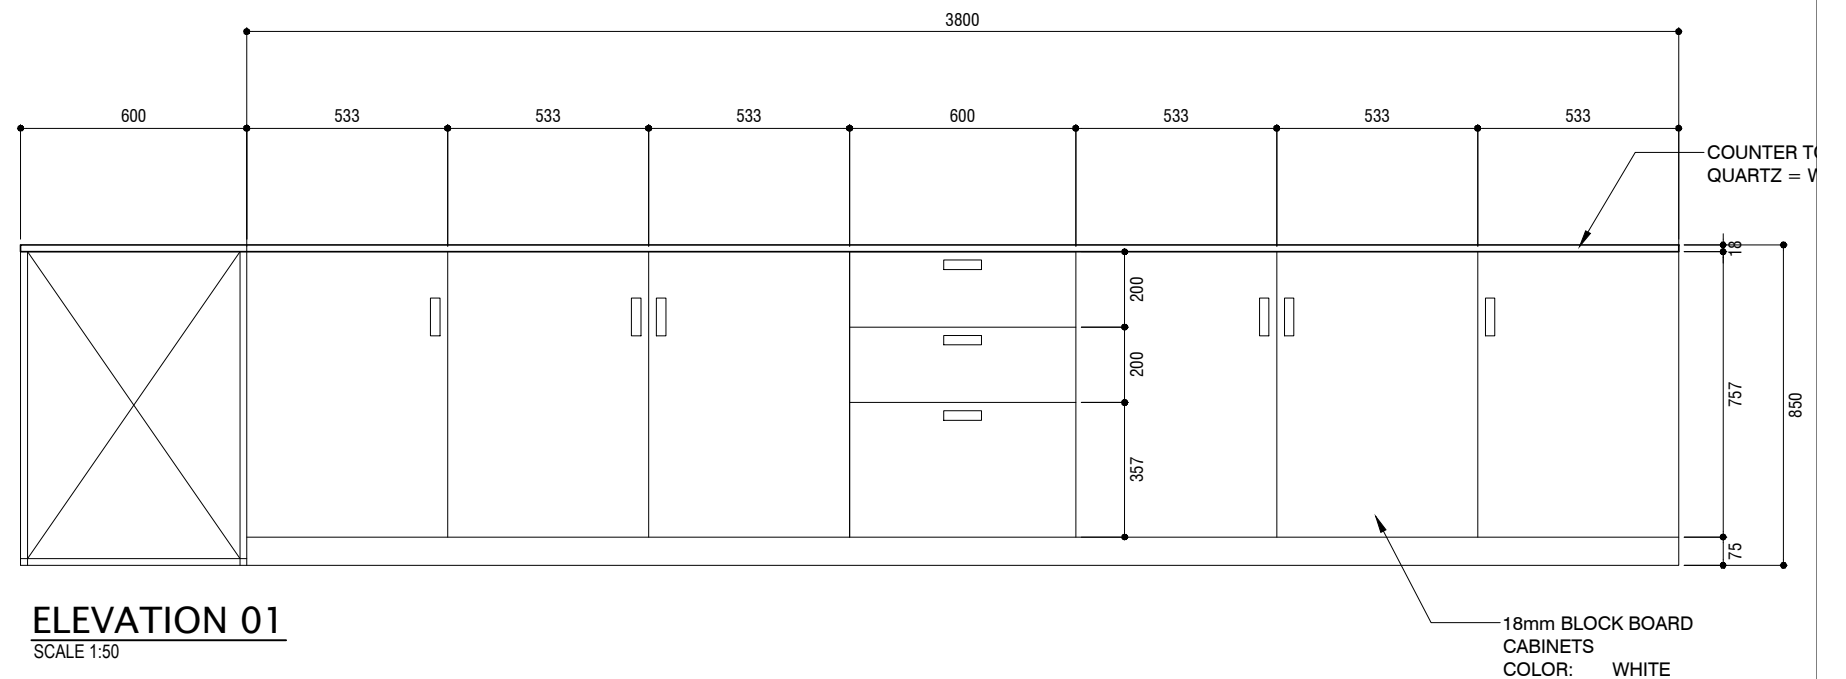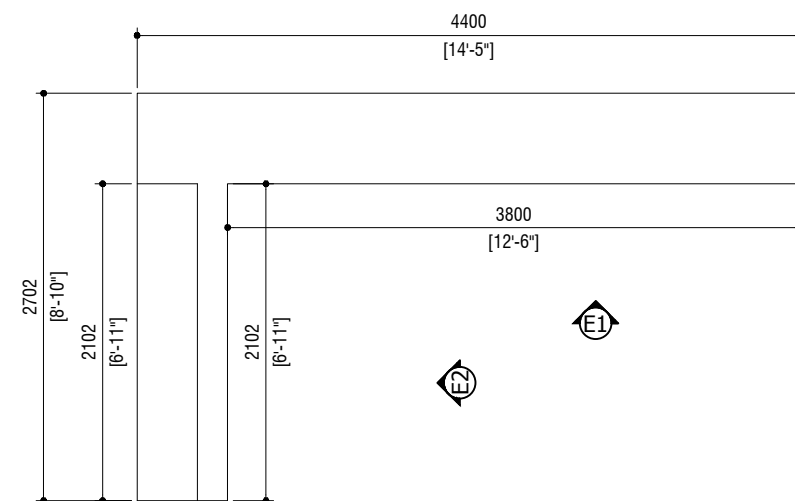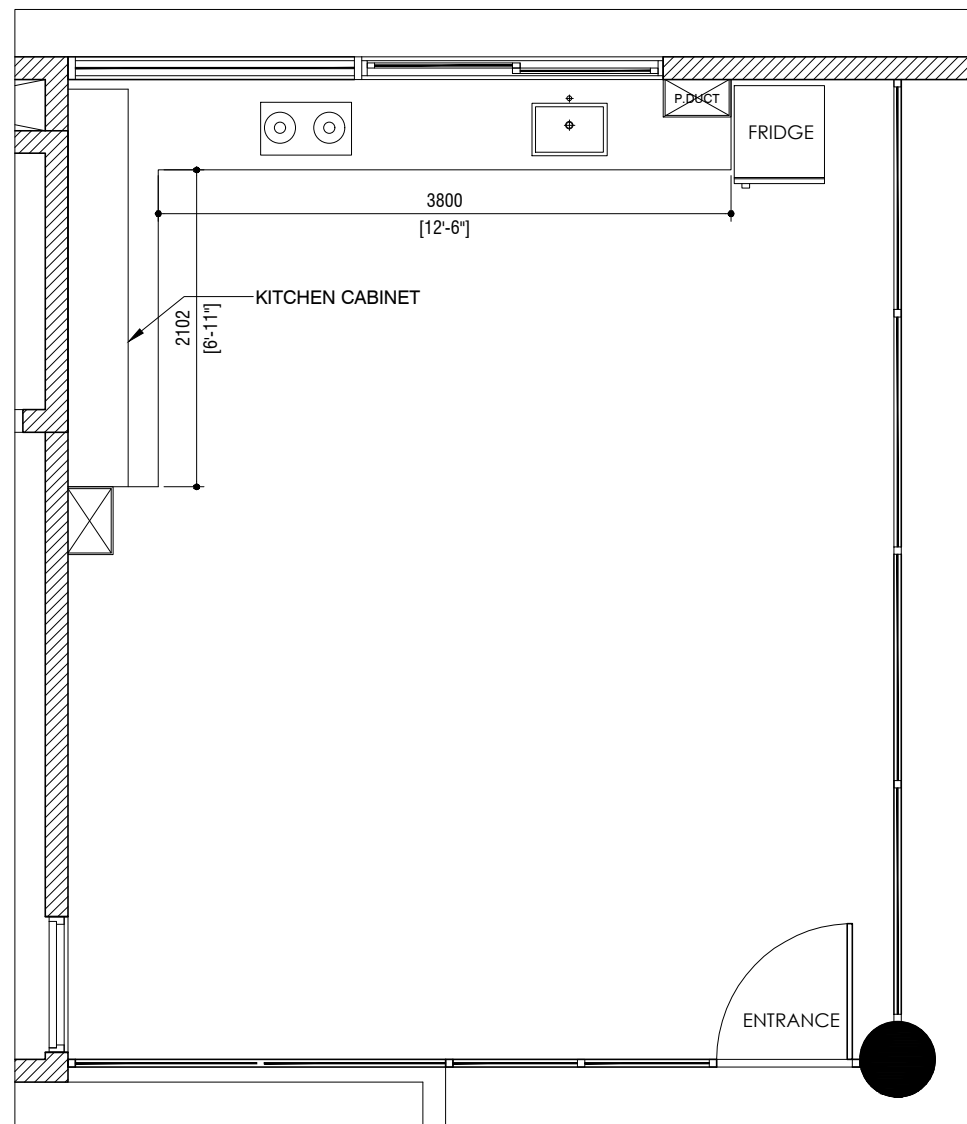


- ALL MEASUREMENTS TO BE CHECKED ON SITE PRIOR TO FABRICATION
- ALL DRAWER SLIDES AND HINGES SHOULD BE SOFT CLOSE

PROJECT: PROPOSED 2 STOREY CLASSROOM EXTENSION & TEA ROOM LOCATION: MALE, MALDIVES CLIENT: MNU	DISCIPLINE: ARCHITECTURAL DRAWING TITLE: TEA ROOM KITCHEN CABINET DRAWINGS	PAPER SIZE SCALE DATE SHEET NO:	A. 1: 0: IN
---	---	--	--------------------------

SYMBOL	FG 3 SD 1
OPENING AREA	1.47m ²
PLAN VIEW	
ELEVATION	
LOCATION	TEA ROOM
QUANTITY	01
DOOR FRAME	POWDER COATED ALUM.
DOOR PANEL	PDR COARED ALUM WITH 6mm GLASS
LOCK/HINGES	LOCK X 1
FINISHES	WHITE
REMARKS	6mm FIXED GLASS

DOOR/ WINDOW SCHEDULE 02

SCALE 1:50

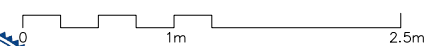

NOTE:

- ALL MEASUREMENTS ARE IN MILLIMETER (MM)
- ALL MEASUREMENTS TO BE CHECKED ON SITE PRIOR TO FABRICATION
- RC LINTEL AND SILL BEAMS TO BE PROVIDED AT THE TOP AND BOTTOM (WHERE THE DOOR/ WINDOW OPENINGS DO NOT TOUCH THE FLOOR OR AN RC STRUCTURAL SURFACE)
- ALL TEMPERED GLASS IN 6MM
- ALL TIMBER DOOR FRAMES IN SOLID WOOD, PUTTY SMOOTH SANDED.
- DOOR SWING DIRECTIONS ARE AS PER PLANS.

T	--	TIMBER
G	--	GLASS
TG	--	TEMPERED GLASS
TL	--	TIMBER LOUVERED
GL	--	GLASS LOUVERED
A	--	ALUMINUM
PVC	--	PLASTIC
WPC	--	WOOD PLASTIC COMPOSITE
S.S	--	STAINLESS STEEL
FB	--	FIBER BOARD
FRG	--	FROST GLASS
F.G	--	FIXED GLASS

PROJECT: PROPOSED 2 STOREY CLASSROOM EXTENSION & TEA ROOM LOCATION: MALE, MALDIVES CLIENT: MNU	DISCIPLINE: ARCHITECTURAL DRAWING TITLE: DOOR WINDOW DETAILS	<table><tr><td> PAPER SIZE SCALE DATE </td><td> A3 1:50 03 AUG 2026 </td></tr><tr><td colspan="2"> SHEET NO: A105 </td></tr></table>	PAPER SIZE SCALE DATE	A3 1:50 03 AUG 2026	SHEET NO: A105	
PAPER SIZE SCALE DATE	A3 1:50 03 AUG 2026					
SHEET NO: A105						

ARCHITECTURAL DRAWINGS

CLASSROOM BUILDING



03 AUGUST 2026






PROPOSED CLASSROOM LAYOUT

SCALE 1:50

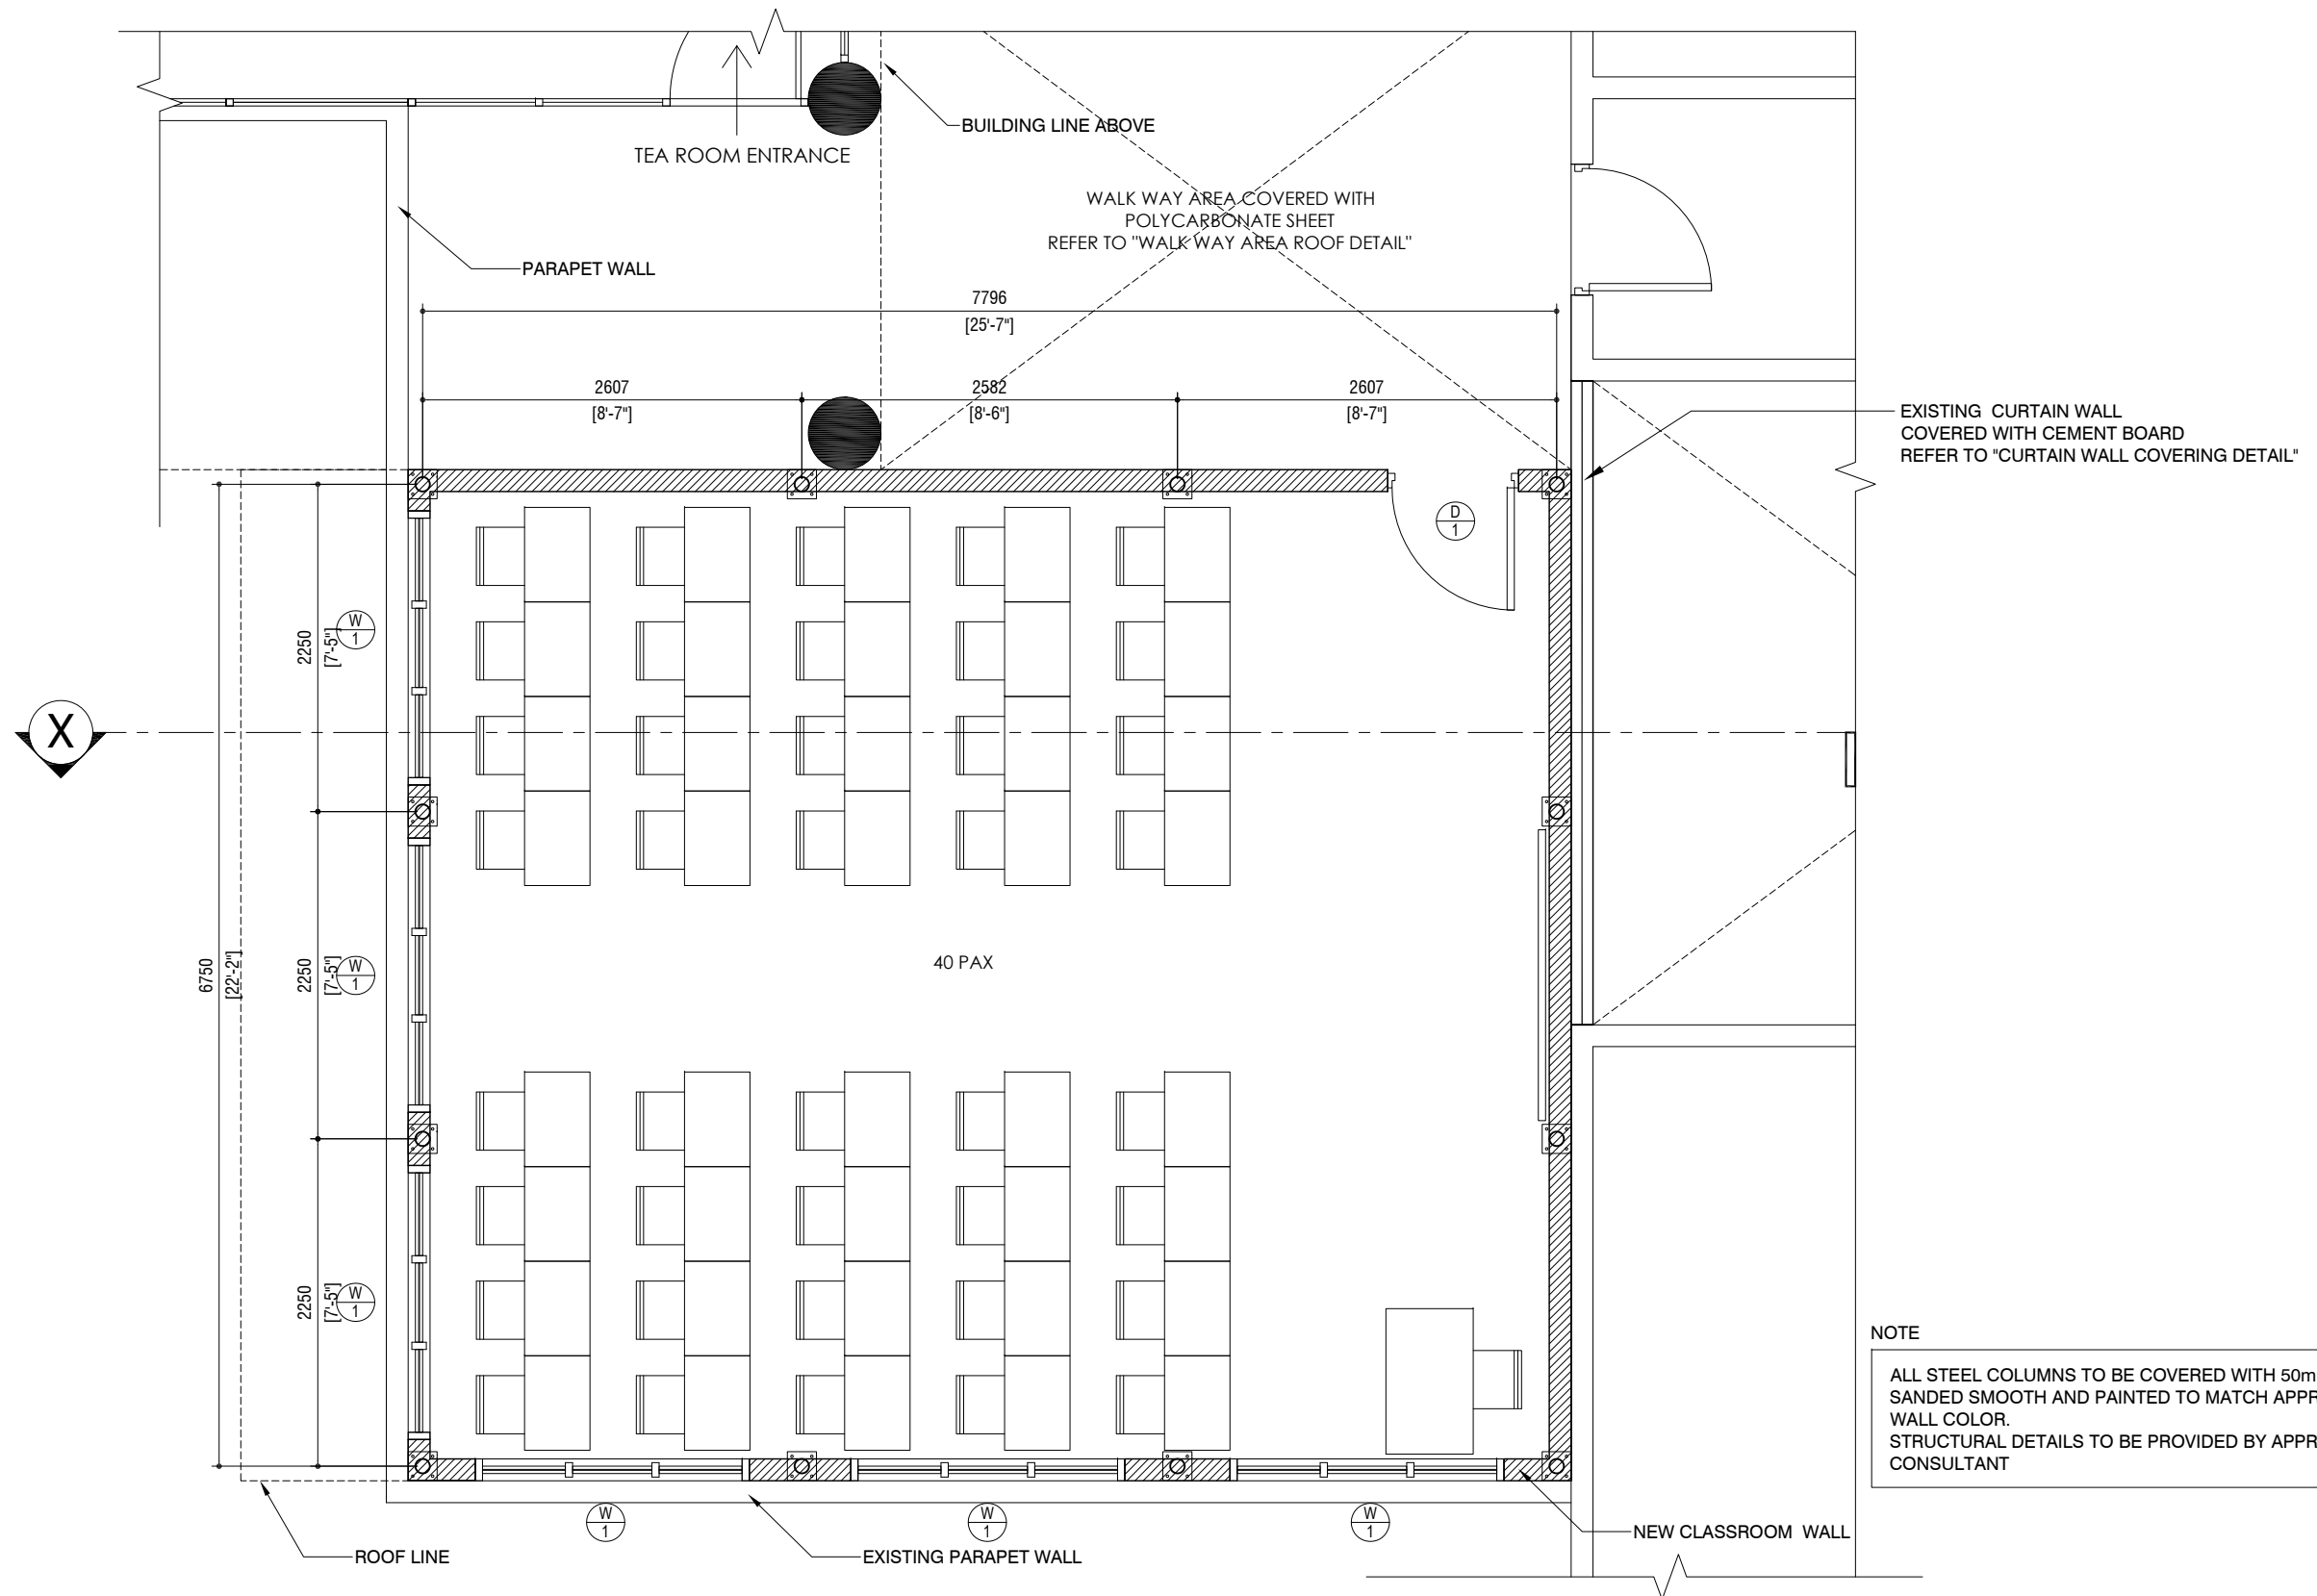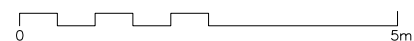


PROJECT: PROPOSED 2 STOREY CLASSROOM EXTENSION & TEA ROOM	DISCIPLINE: ARCHITECTURAL	PAPER SIZE SCALE DATE	A3 1:50 03 AUG 2026
LOCATION: MALE, MALDIVES CLIENT: MNU	DRAWING TITLE: PROPOSED CLASSROOM LAYOUT - LEVEL 01	SHEET NO:	A200

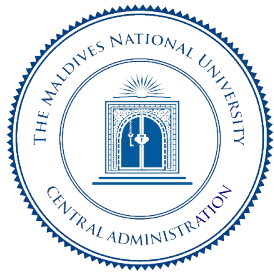


ROOF PLAN

SCALE 1:50

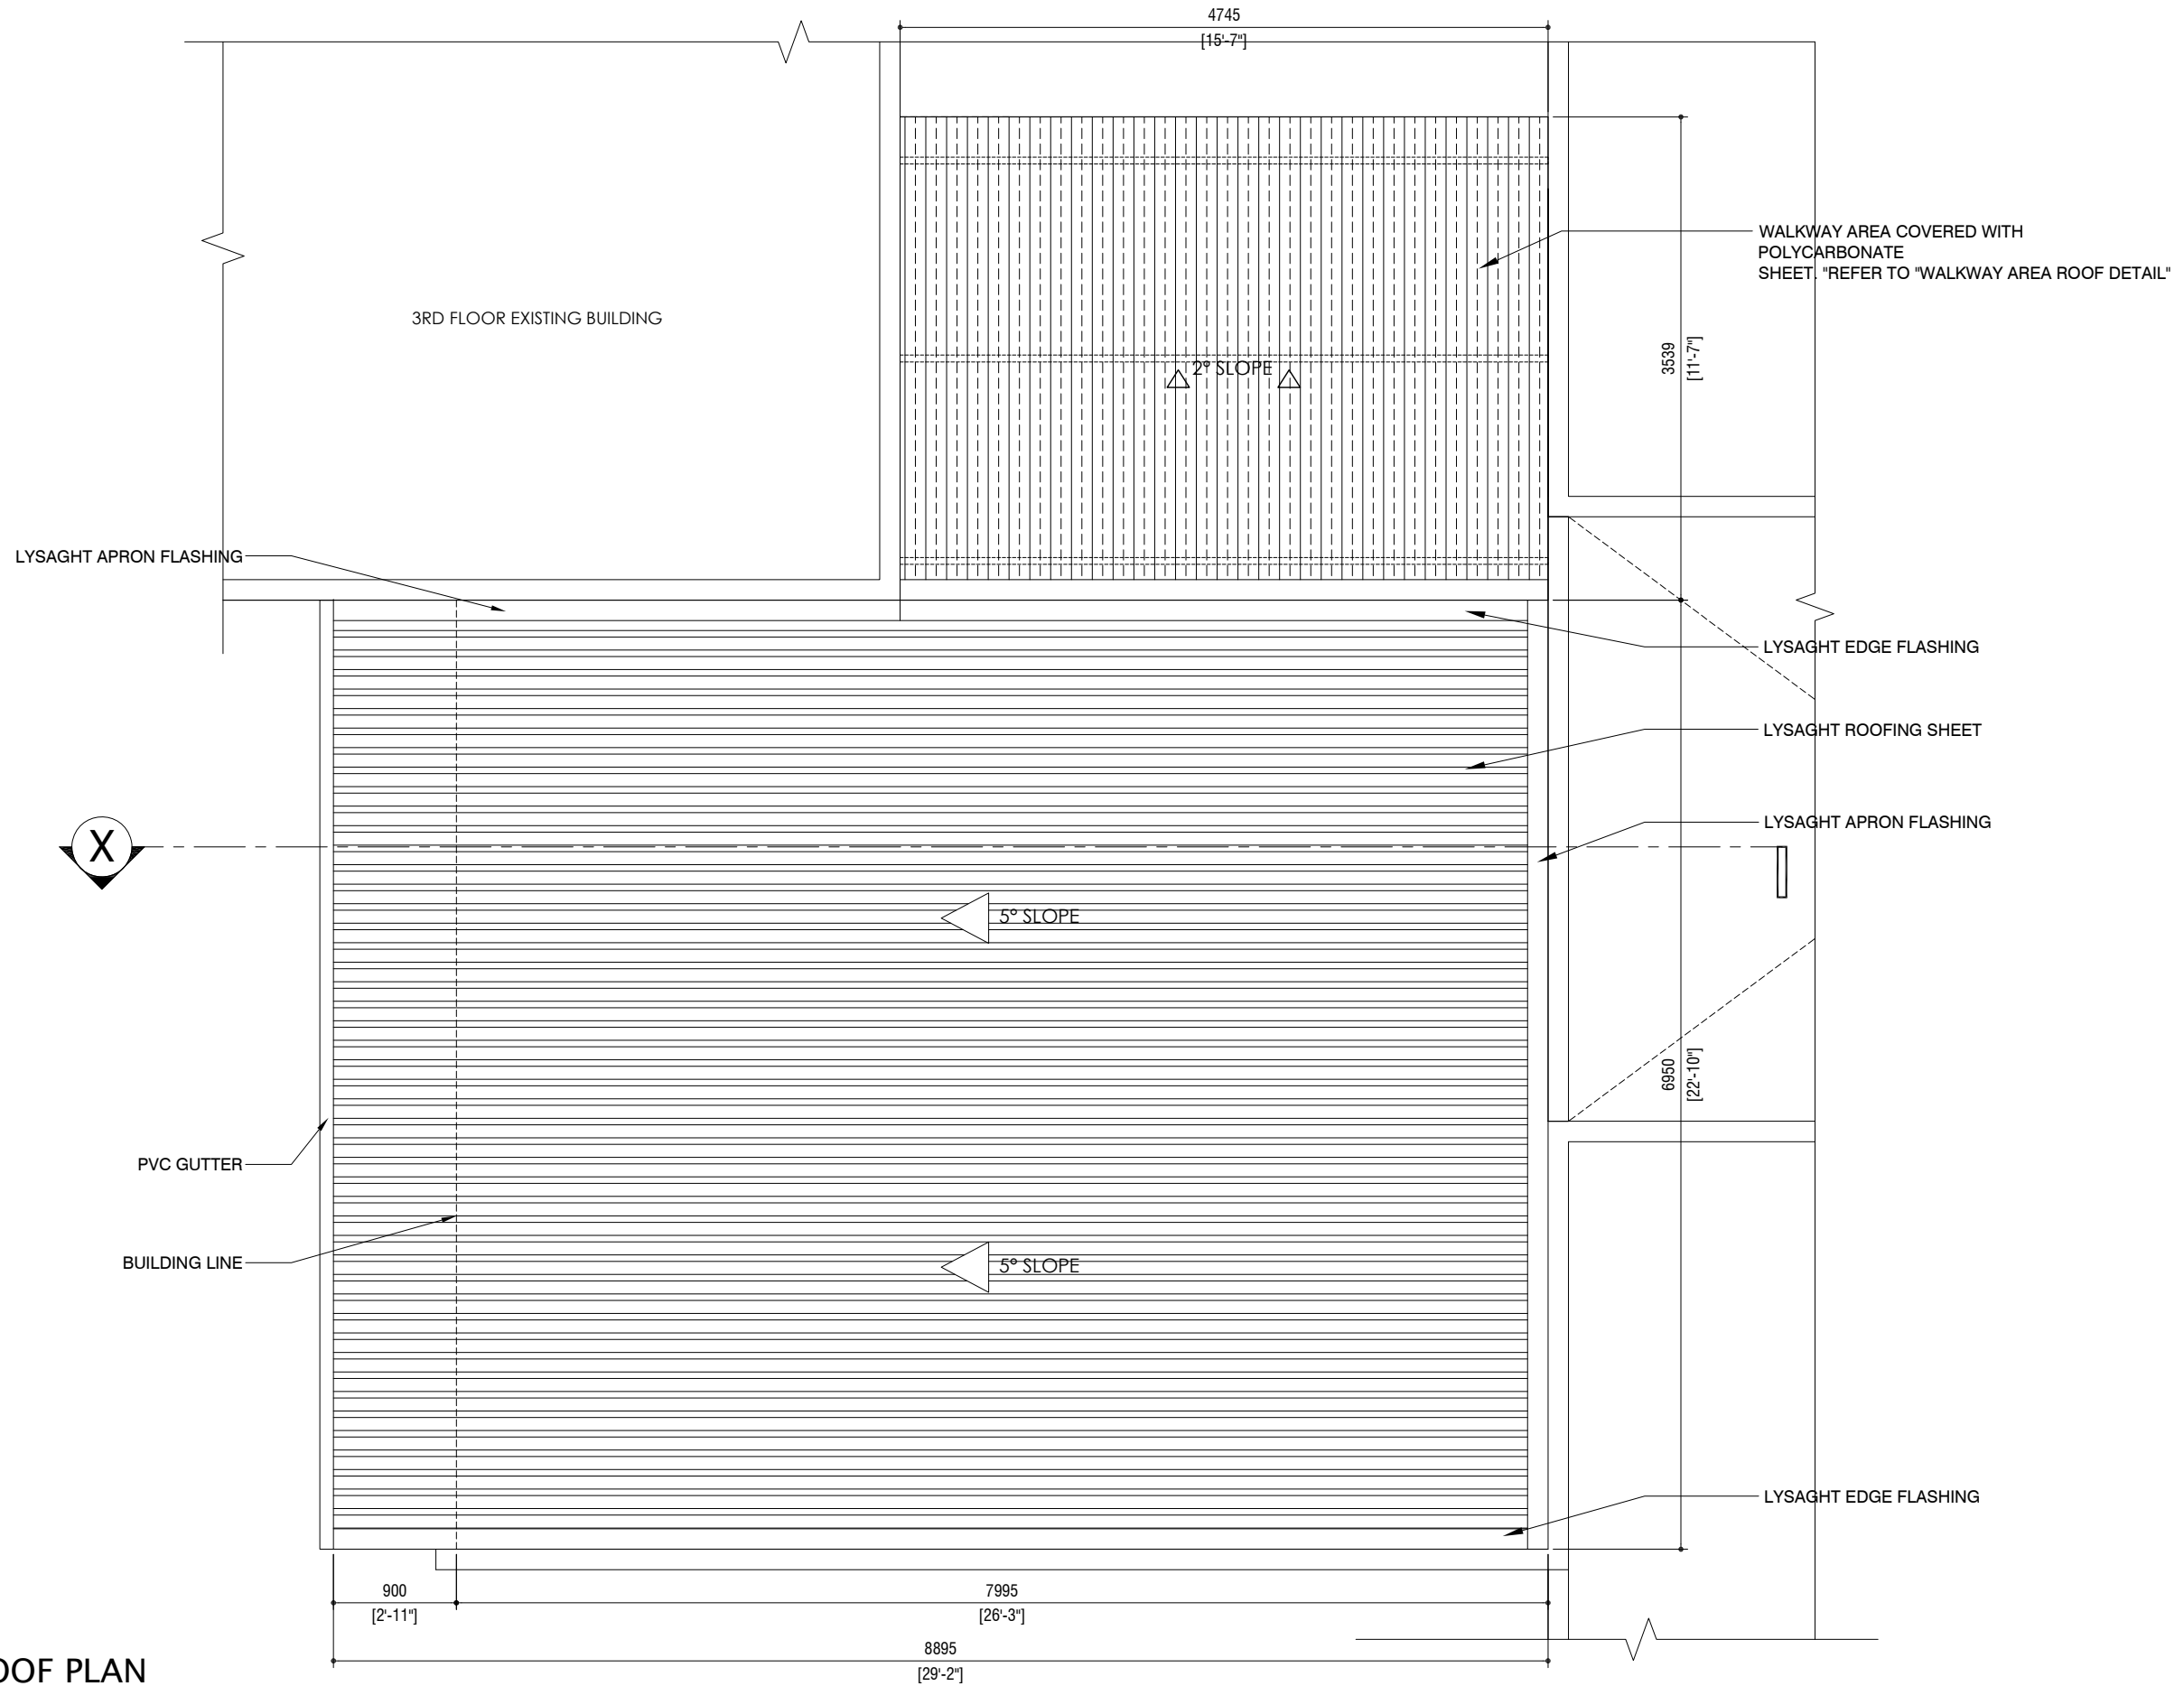


PROJECT: PROPOSED 2 STOREY CLASSROOM EXTENSION & TEA ROOM LOCATION: MALE, MALDIVES CLIENT: MNU	DISCIPLINE: ARCHITECTURAL DRAWING TITLE: PROPOSED CLASSROOM LAYOUT - LEVEL 02	PAPER SIZE	A3
		SCALE	1:50
		DATE	03 AUG 2026
		SHEET NO:	A201

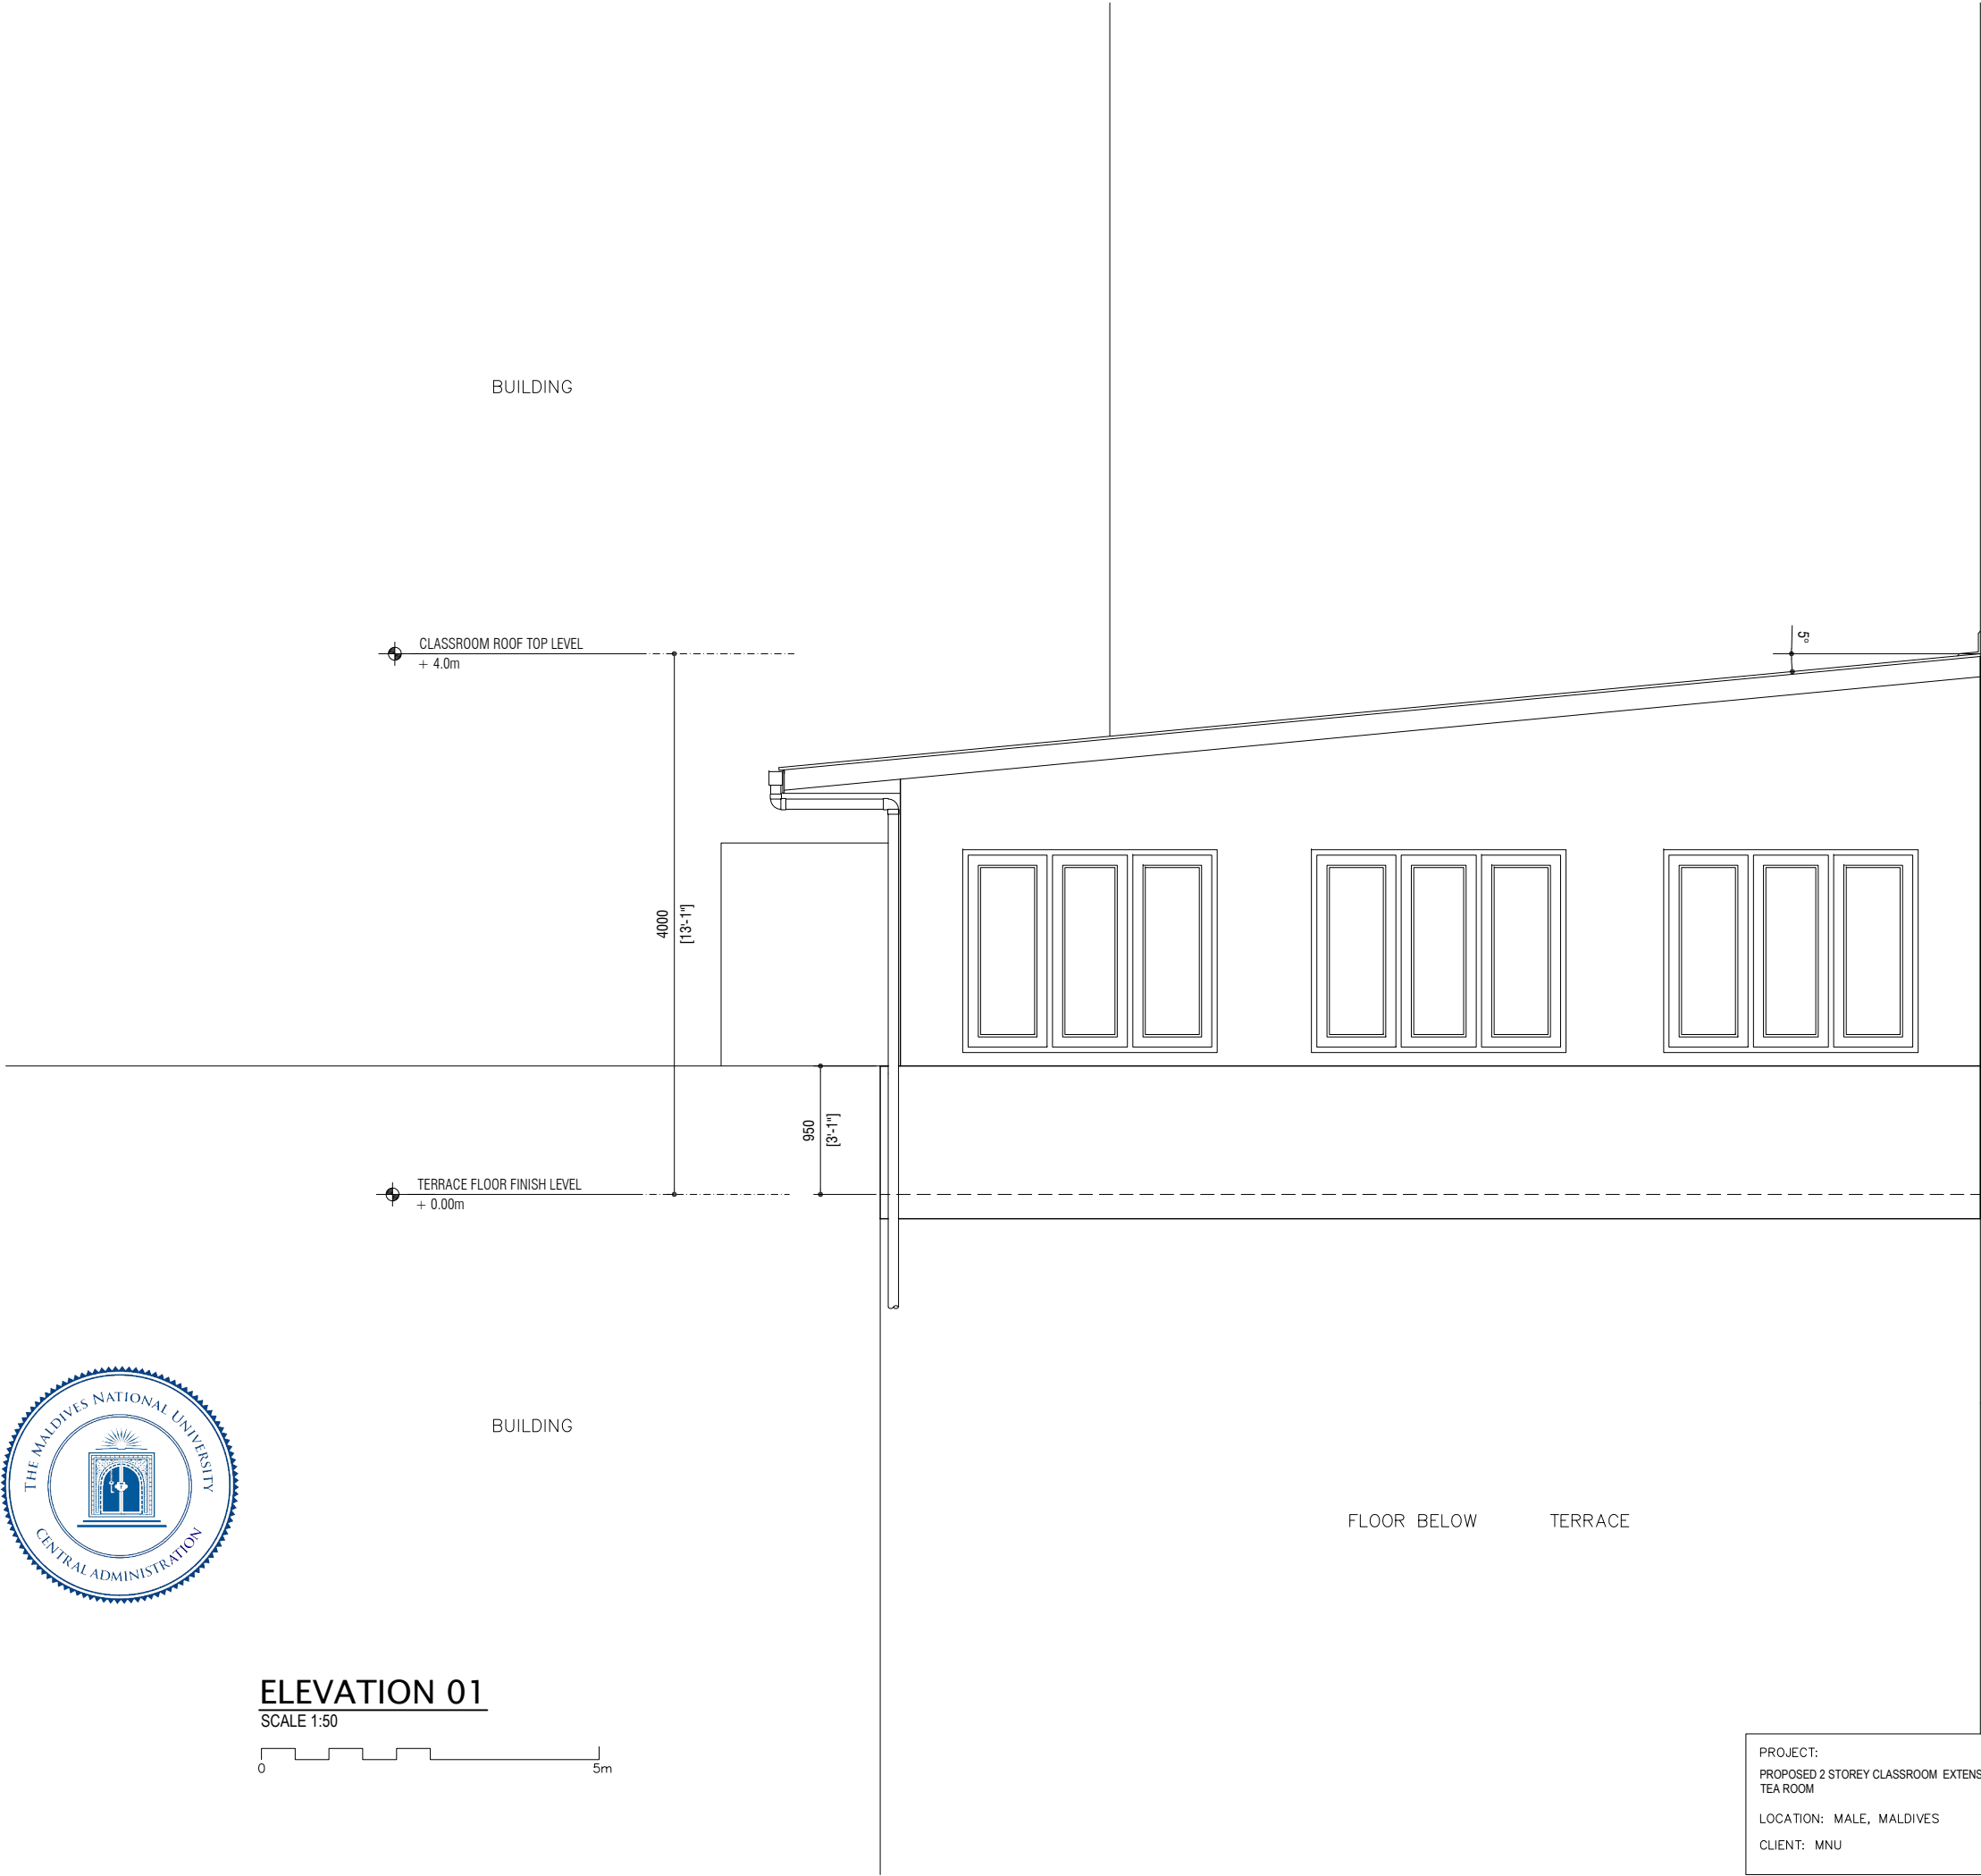


ELEVATION 01

SCALE 1:50

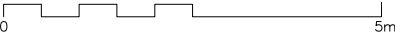

PROJECT: PROPOSED 2 STOREY CLASSROOM EXTENSION & TEA ROOM LOCATION: MALE, MALDIVES CLIENT: MNU	DISCIPLINE: ARCHITECTURAL DRAWING TITLE: ELEVATION 01	PAPER SIZE SCALE DATE	A3 1:50 03 AUG 2026
		SHEET NO: A203	

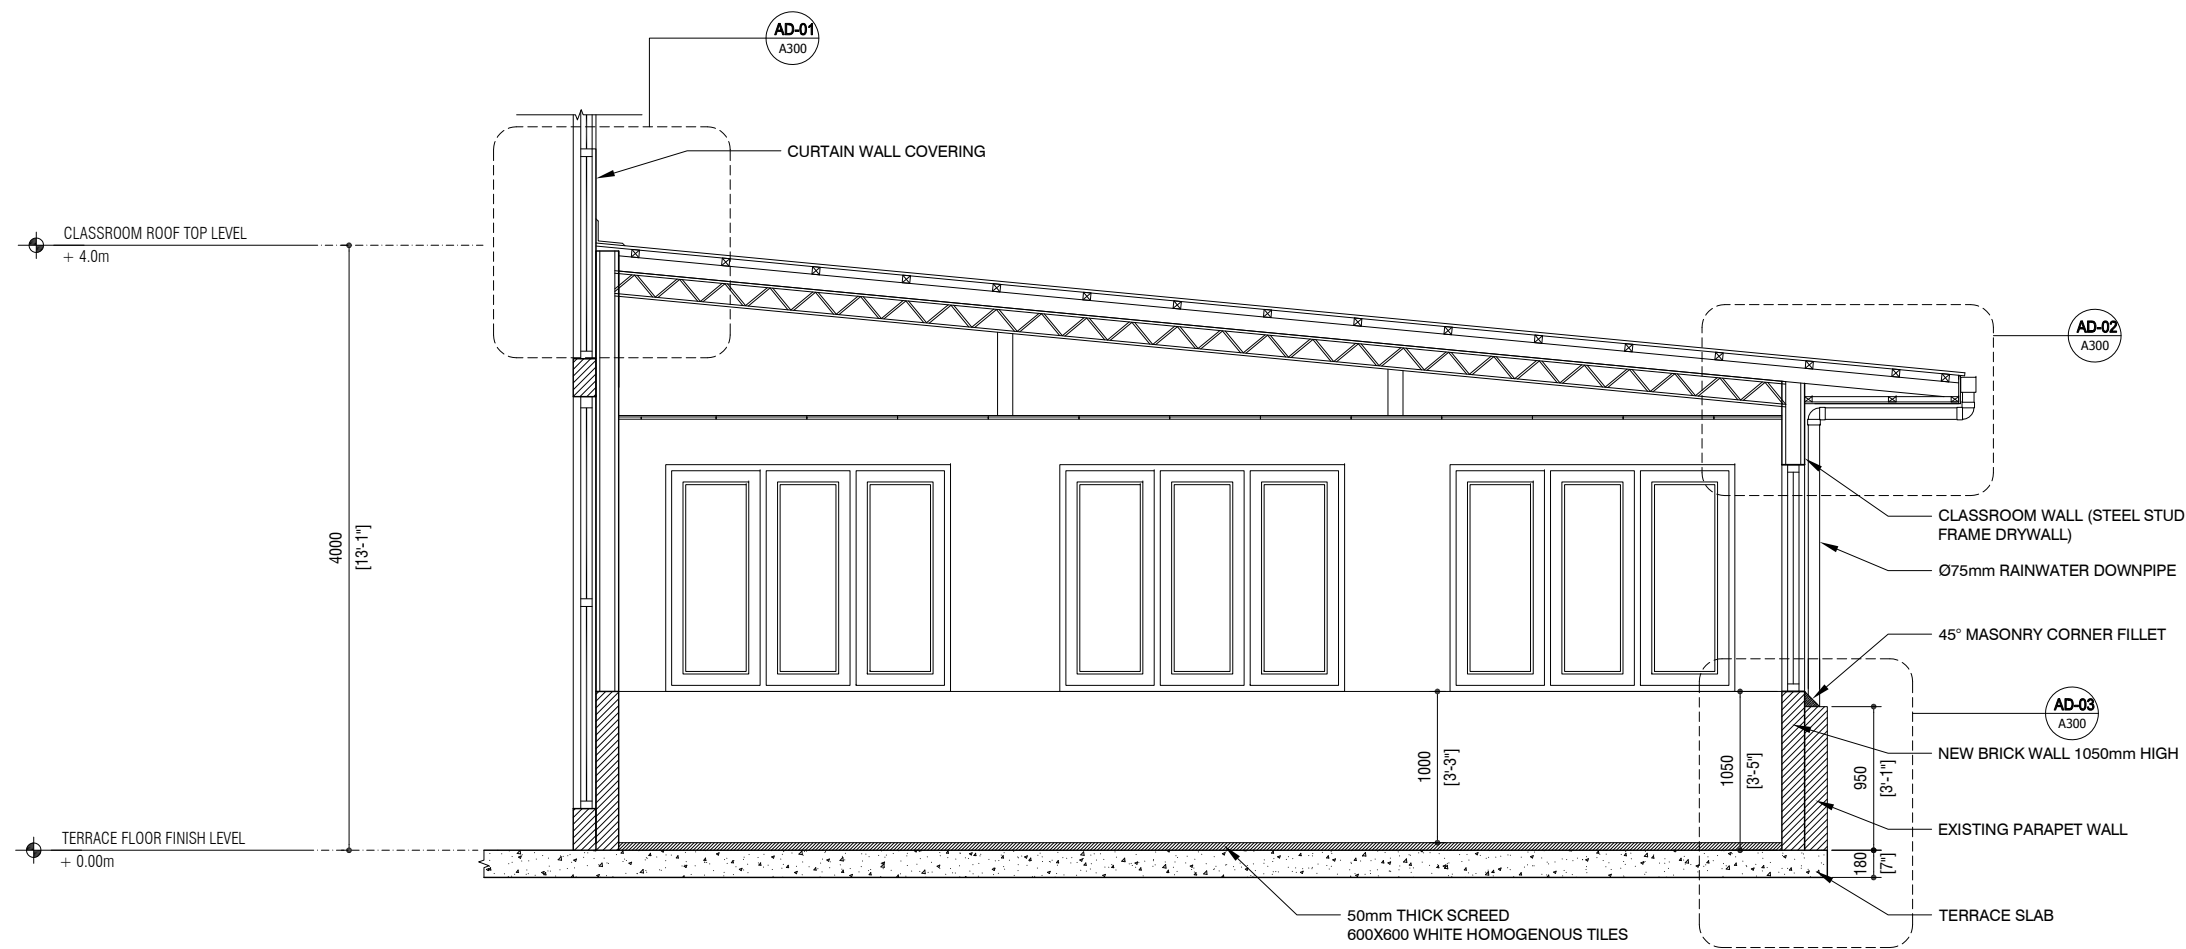

SECTION -X

SCALE 1:50



NOTE

STRUCTURAL DETAILS TO BE PROVIDED BY APPROVED CONSULTANT

PROJECT:
PROPOSED 2 STOREY CLASSROOM EXTENSION &
TEA ROOM
LOCATION: MALE, MALDIVES
CLIENT: MNU

DISCIPLINE:
ARCHITECTURAL
DRAWING TITLE:
SECTION - X

PAPER SIZE
SCALE
DATE

A3
1:50
03 AUG 2026

SHEET NO:

A204

SYMBOL	
OPENING AREA	1.64m ²
PLAN VIEW	
ELEVATION	
FLR. LVL.	
LOCATION	CLASSROOM 01 & CLASSROOM 02
QUANTITY	01
DOOR FRAME	POWDER COATED ALUM.
DOOR PANEL	PDR COARED ALUM WITH 6mm GLASS
LOCK/HINGES	LOCK X 1 , HINGES X 4
FINISHES	WHITE
REMARKS	1.8-2mm ALUM. SHEET


SYMBOL	
OPENING AREA	1.24m ²
PLAN VIEW	
ELEVATION	
FLR. LVL.	
LOCATION	CLASSROOM
QUANTITY	06
DOOR FRAME	POWDER COATED ALUM.
DOOR PANEL	PDR COARED ALUM WITH 6mm GLASS
LOCK/HINGES	LOCK X 1
FINISHES	WHITE
REMARKS	-




NOTE:	
- ALL MEASUREMENTS ARE IN MILLIMETER (MM)	
- ALL MEASUREMENTS TO BE CHECKED ON SITE PRIOR TO FABRICATION	
- RC LINTEL AND SILL BEAMS TO BE PROVIDED AT THE TOP AND BOTTOM (WHERE THE DOOR/ WINDOW OPENINGS DO NOT TOUCH THE FLOOR OR AN RC STRUCTURAL SURFACE)	
- ALL TEMPERED GLASS IN 6MM CLEAR	
- ALL TIMBER DOOR FRAMES IN SOLID WOOD, PUTTY SMOOTH SANDED.	
- DOOR SWING DIRECTIONS ARE AS PER PLANS.	
T	-- TIMBER
G	-- GLASS
TG	-- TEMPERED GLASS
TL	-- TIMBER LOUVERED
GL	-- GLASS LOUVERED
A	-- ALUMINUM
AL	-- ALUMINUM LOUVERED
PVC	-- PLASTIC
WPC	-- WOOD PLASTIC COMPOSITE
S.S	-- STAINLESS STEEL
FB	-- FIBER BOARD
FRG	-- FROST GLASS
F.G	-- FIXED GLASS

DOOR/ WINDOW SCHEDULE 01

SCALE 1:50

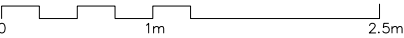


PROJECT: PROPOSED 2 STOREY CLASSROOM EXTENSION & TEA ROOM	DISCIPLINE: ARCHITECTURAL	PAPER SIZE SCALE DATE	A3 1:50 03 AUG 2026
LOCATION: MALE, MALDIVES CLIENT: MNU	DRAWING TITLE: DOOR WINDOW DETAILS - CLASSROOM BUILDING	SHEET NO: A206	

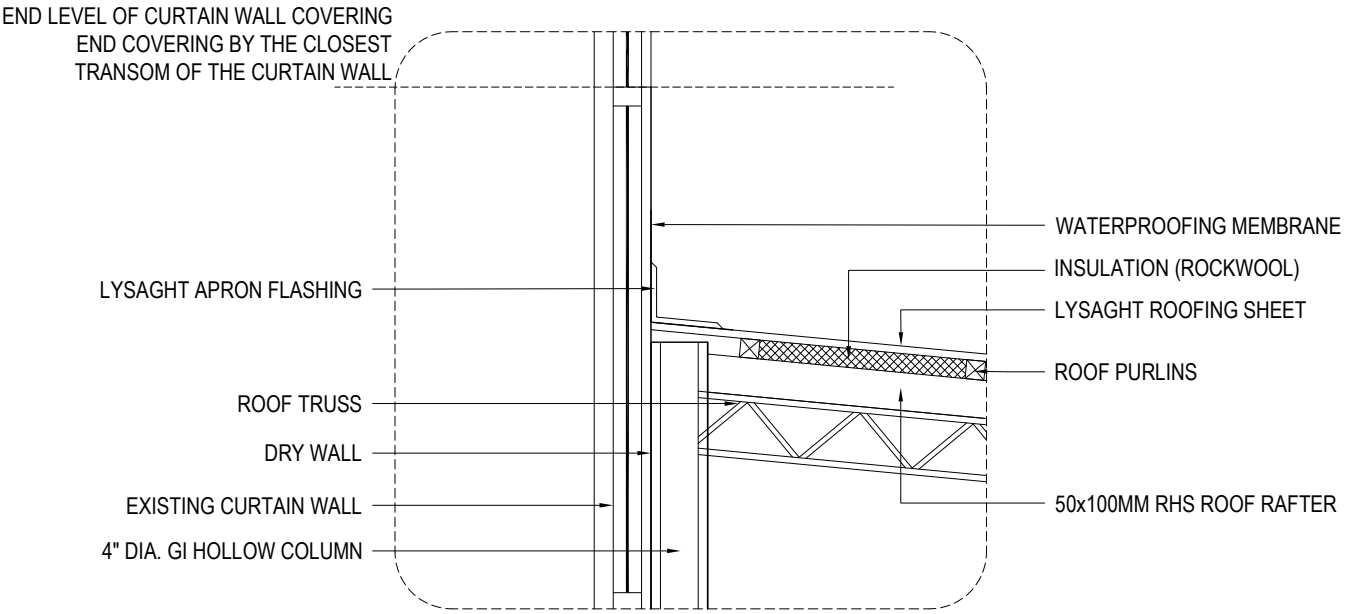

AD-01 - WALL ABUTMENT FLASHING DETAIL

SCALE 1:20

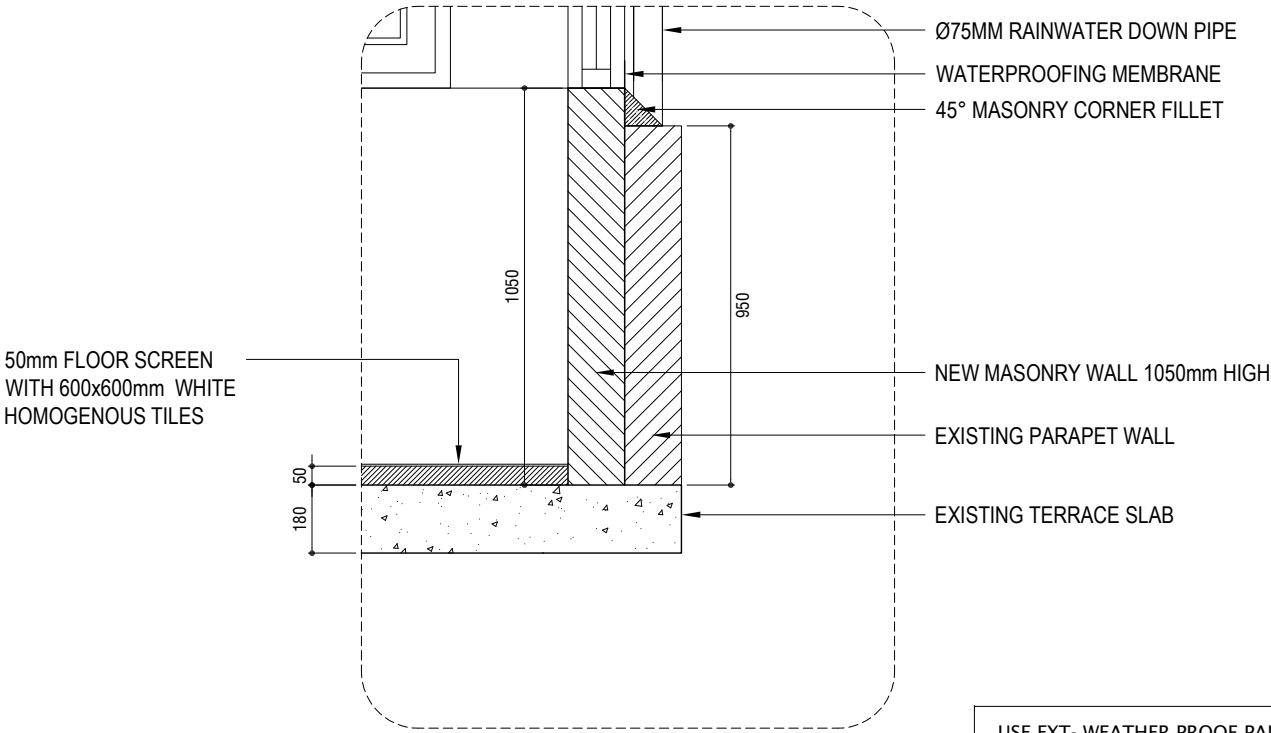


AD-03-WALL TO FLOOR DETAIL

SCALE 1:20


- KEEP 3-5mm GAPS BETWEEN ALL DRYWALL PANELS AND FILL WITH SHERA FLEXIBLE JOINTING COMPOUND OR EQUIVALENT.
- APPLY PROPER FILLER/ PUTTY TO ACHIEVE SMOOTH SURFACE ON ALL INTERIOR AND EXTERIOR DRY WALL SURFACES.
- SAND SMOOTH AND PAINT TO MATCH APPROVED EXISTING WALL COLOR.

USE EXT - WEATHER PROOF PAINT
(TO MATCH APPROVED COLOR OF
EXISTING BUILDING)
INT - WASHABLE PAINT (WHITE)

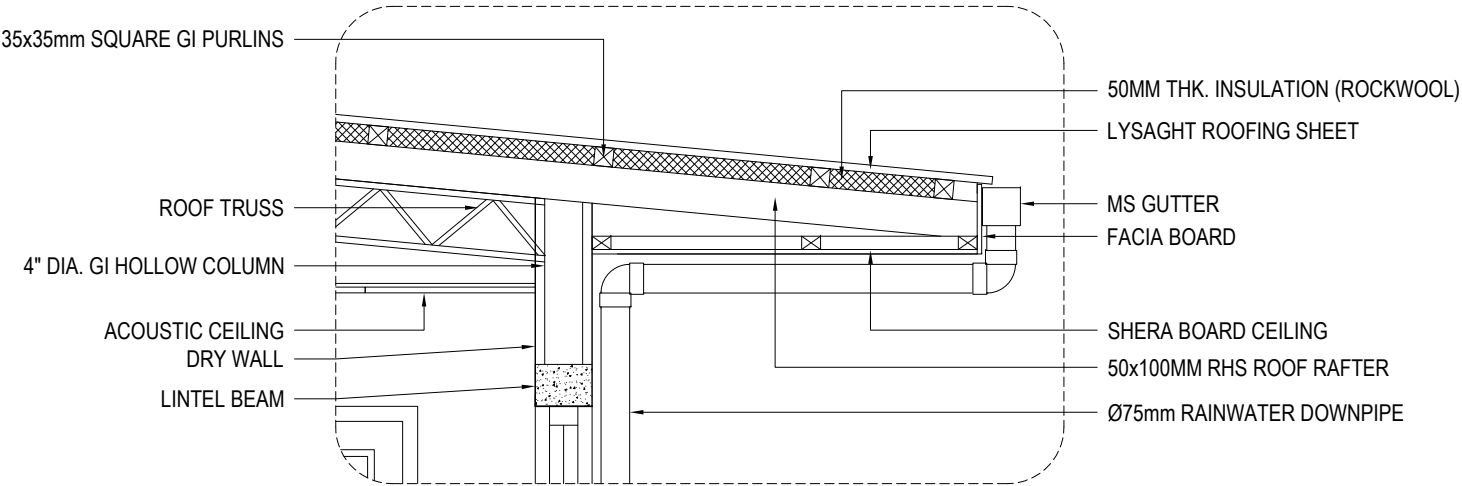

AD-02-ROOF EAVE DETAIL

SCALE 1:20

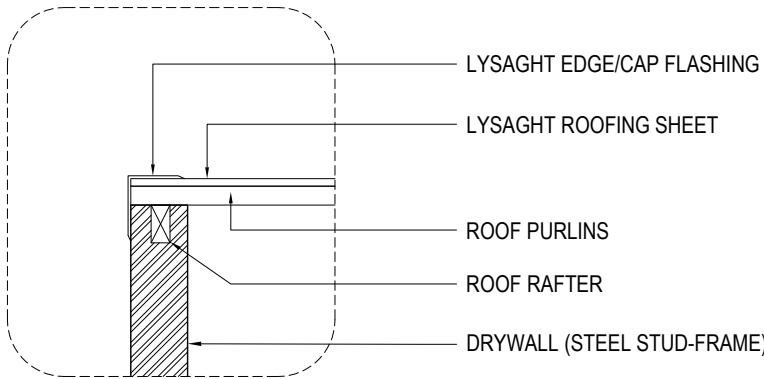


TYPICAL EDGE FLASHING DETAIL

SCALE 1:20




PROJECT: PROPOSED 2 STOREY CLASSROOM EXTENSION & TEA ROOM	DISCIPLINE: ARCHITECTURAL	PAPER SIZE SCALE DATE	A3 1:20 03 AUG 2026
LOCATION: MALE, MALDIVES CLIENT: MNU	DRAWING TITLE: ARCHITECTURAL DETAILS 01	SHEET NO: A300	

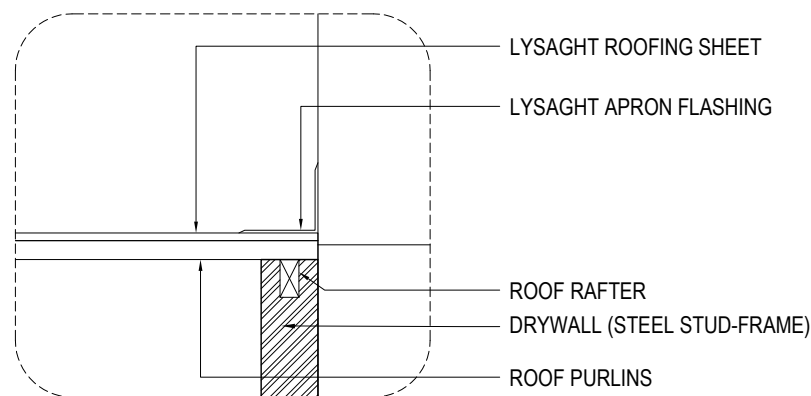


TYPICAL APRON FLASHING DETAIL

SCALE 1:20

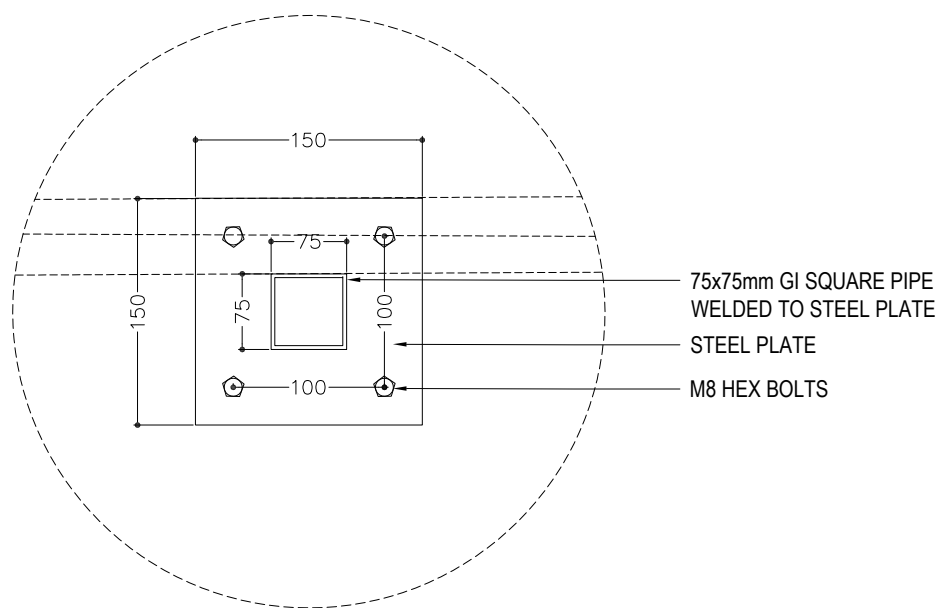

DETAIL - A

SCALE 1:5

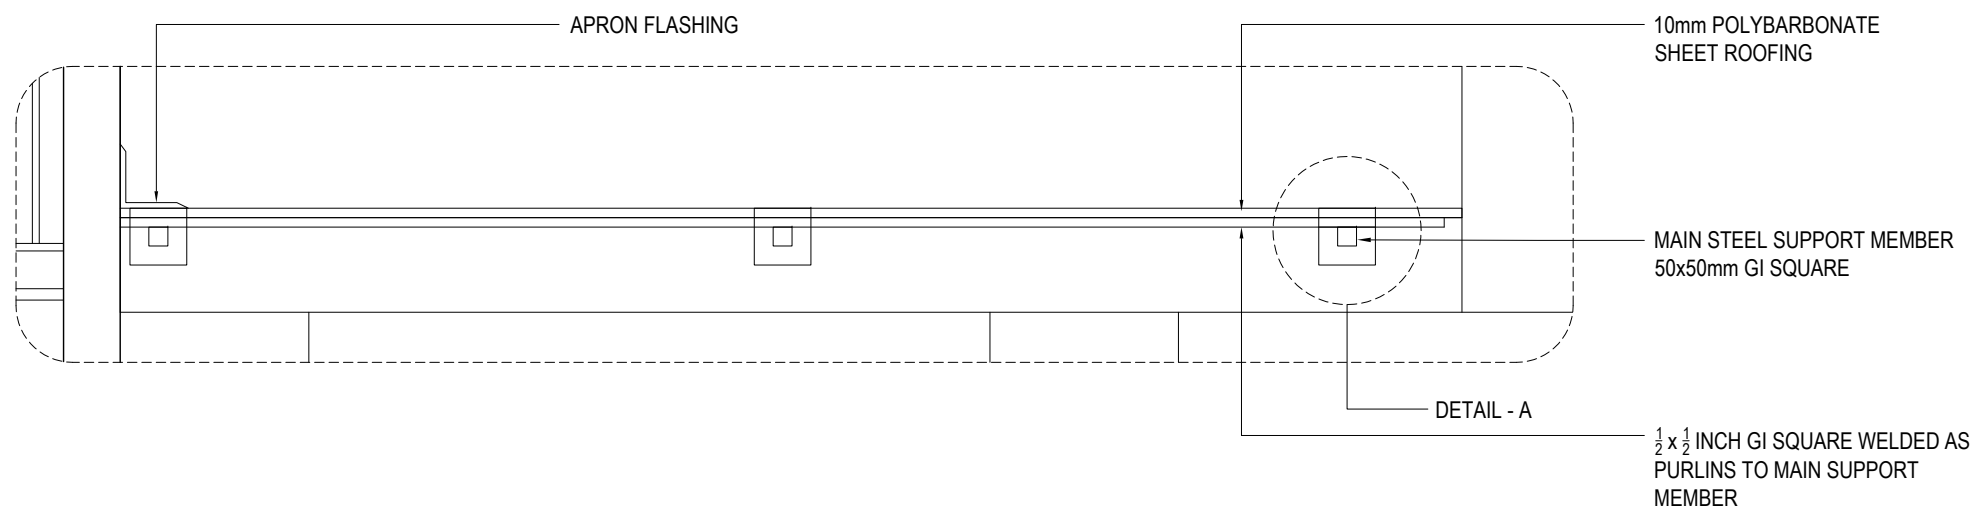


AD-06- WALKWAY ROOF DETAIL

SCALE 1:20

NOTE

- STEEL PLATE WELDED ON BOTH ENDS OF THE SUPPORT MEMBER AND FIXED TO THE ADJACENT WALL WITH M8 BOLTS.
- VERIFY DIMENSIONS ON SITE BEFORE FABRICATION.
- USE RUBBER SEAL SCREWS TO FIX POLYCARBONATE SHEET TO ROOF MEMBERS

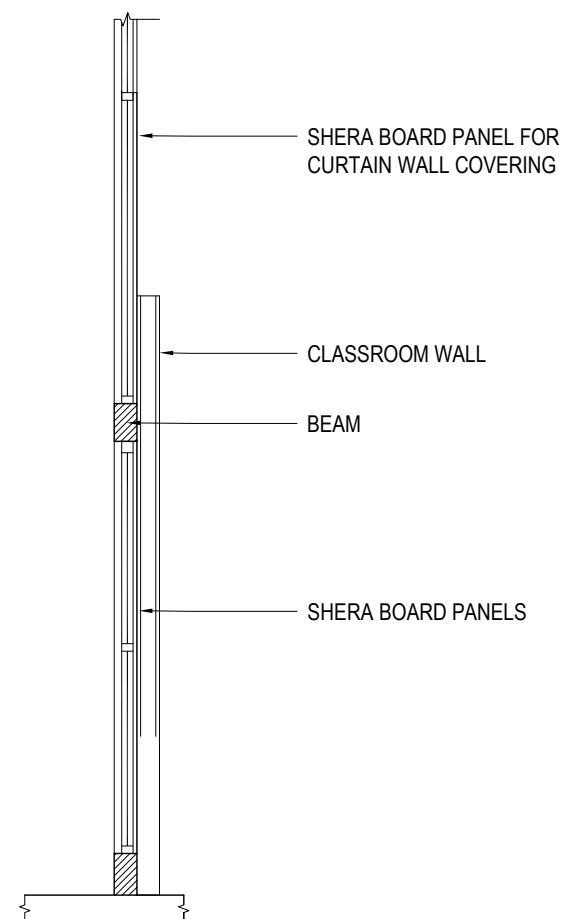

CURTAIN WALL COVERING DETAIL

SCALE 1:50

NOTE


- CURTAIN WALL SHALL BE COVERED UP TO THE BUILDING HEIGHT.
- DO NOT FIX DRY WALL DIRECTLY TO THE CURTAIN WALL FRAME.
- SEPARATE FRAME SHOULD BE USED TO FIX THE DRY WALL PANELS.
- USE 6-8mm SHERA BOARD PANELS.
- APPLY WATERPROOFING PRIMER ON EXTERIOR SURFACE AFTER PANEL INSTALLATION.
- PROVIDE SAME COVERING ON ALL WINDOWS AND VENTS OVERLAPPING WITH THE CLASSROOM WALL

ARCHITECTURAL DETAILS - 02

SCALE 1:20




PROJECT: PROPOSED 2 STOREY CLASSROOM EXTENSION & TEA ROOM LOCATION: MALE, MALDIVES CLIENT: MNU	DISCIPLINE: ARCHITECTURAL DRAWING TITLE: ARCHITECTURAL DETAILS 02	PAPER SIZE SCALE DATE	A3 1:20 03 AUG 2026
		SHEET NO: A301	

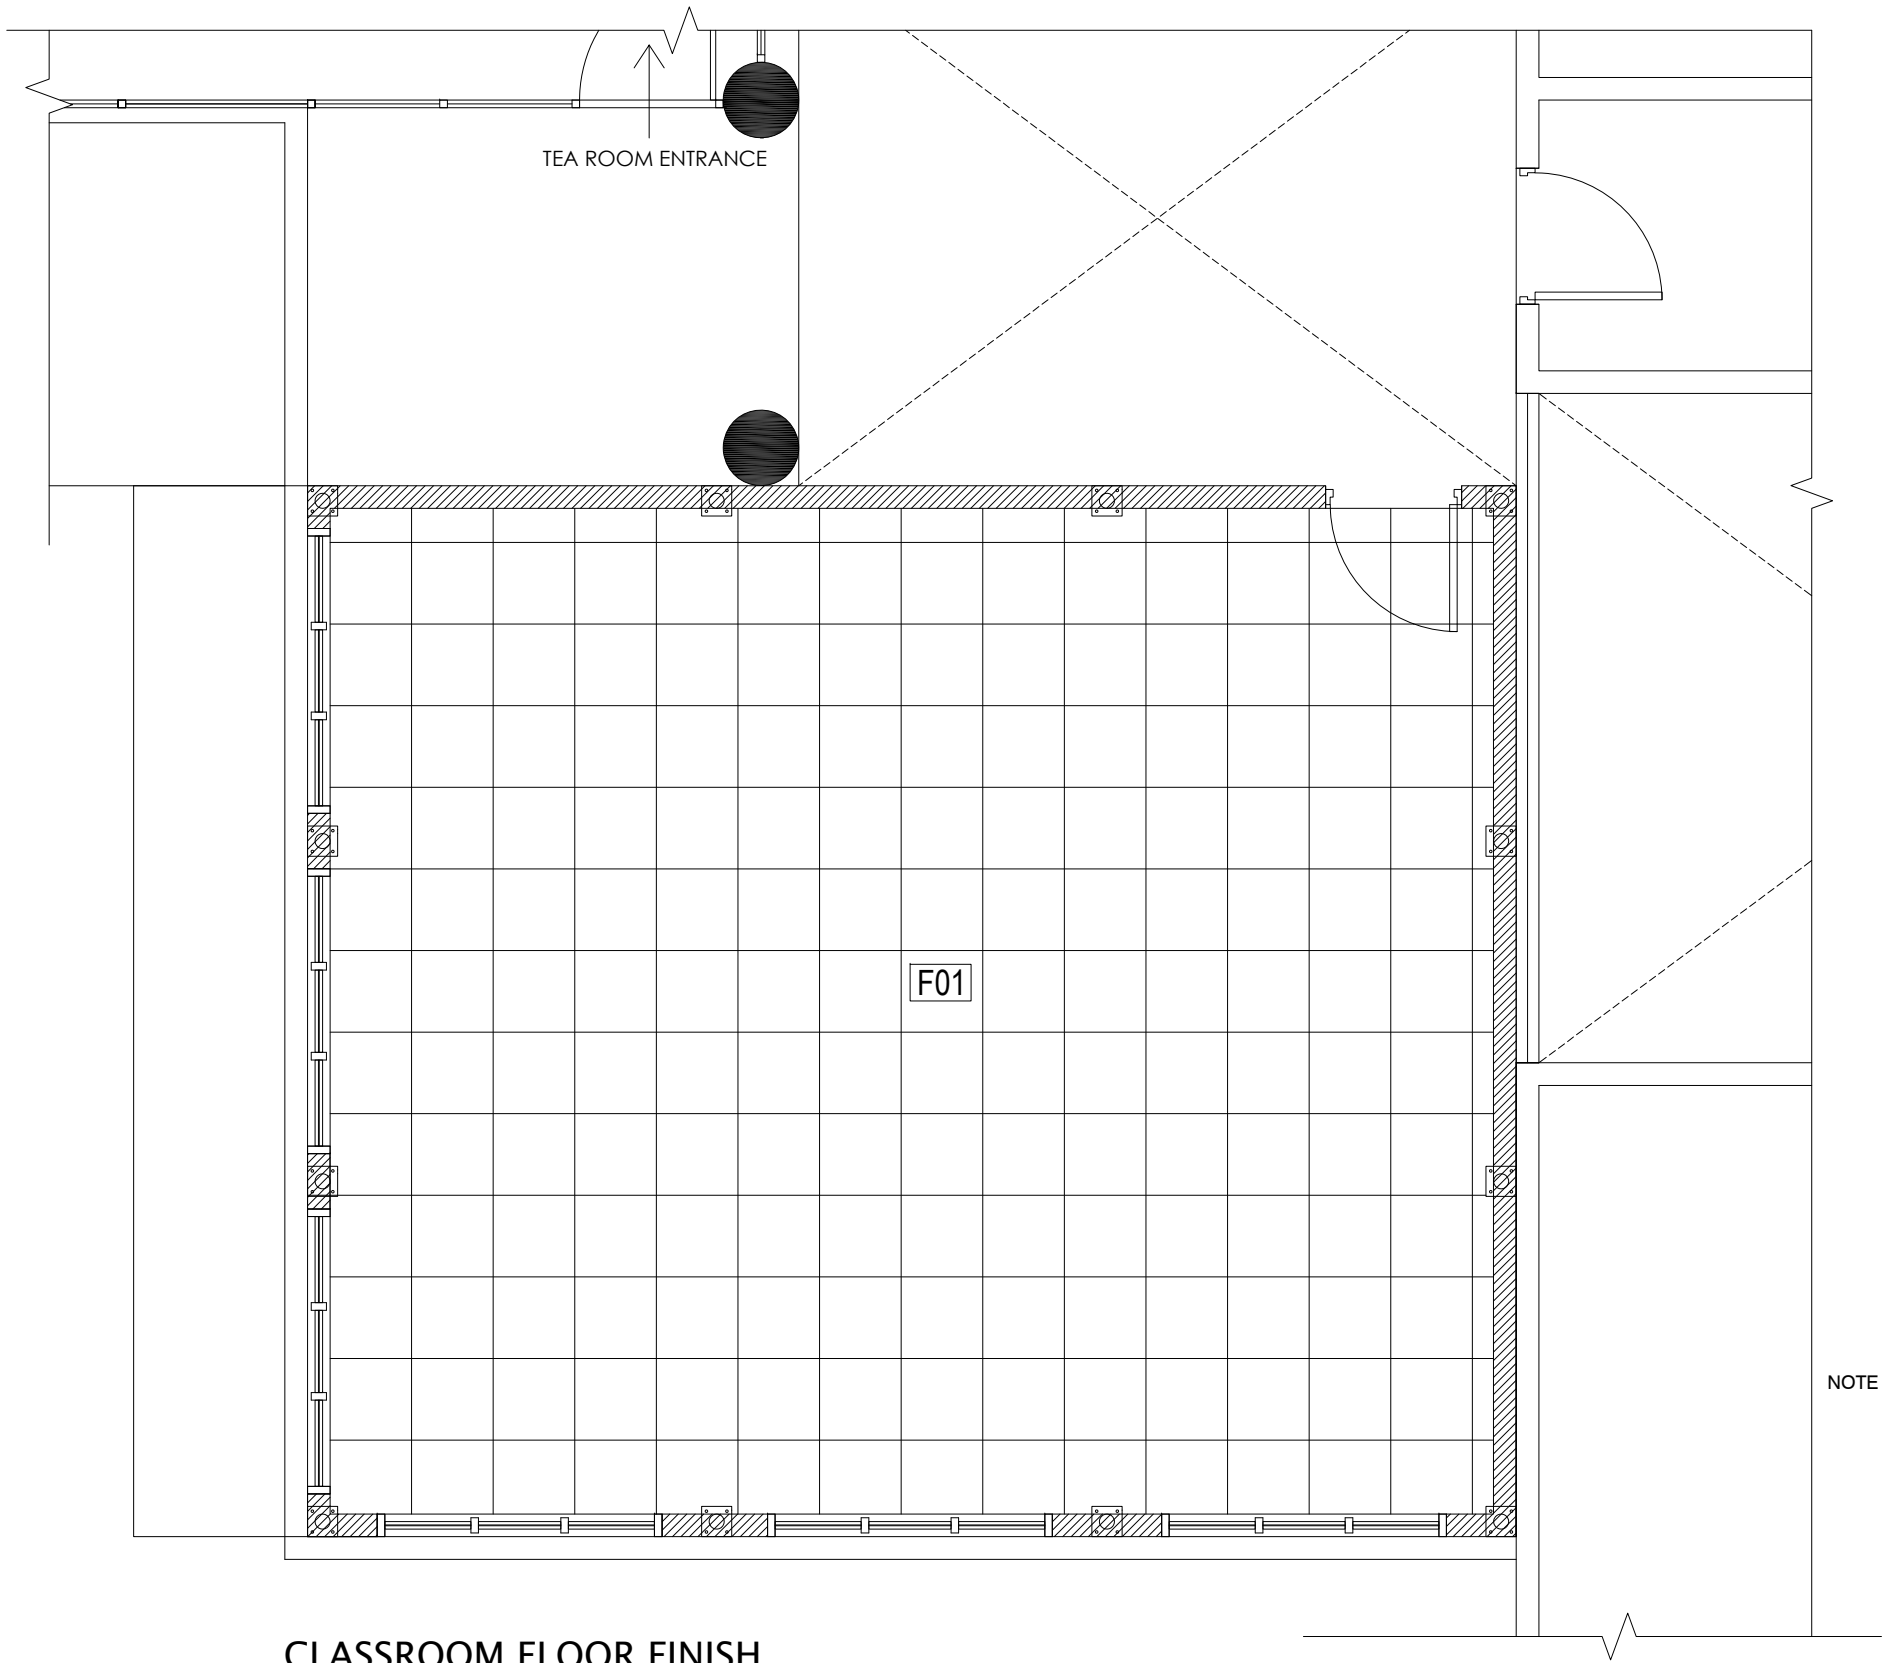

CLASSROOM FLOOR FINISH
SCALE 1:50



PROJECT: PROPOSED 2 STOREY CLASSROOM EXTENSION & TEA ROOM LOCATION: MALE, MALDIVES CLIENT: MNU	DISCIPLINE: ARCHITECTURAL DRAWING TITLE: FLOOR FINISH LAYOUT CLASSROOM 01 & 02	PAPER SIZE SCALE DATE	A3 AS GIVEN 03 AUG 2026
		SHEET NO: A400	

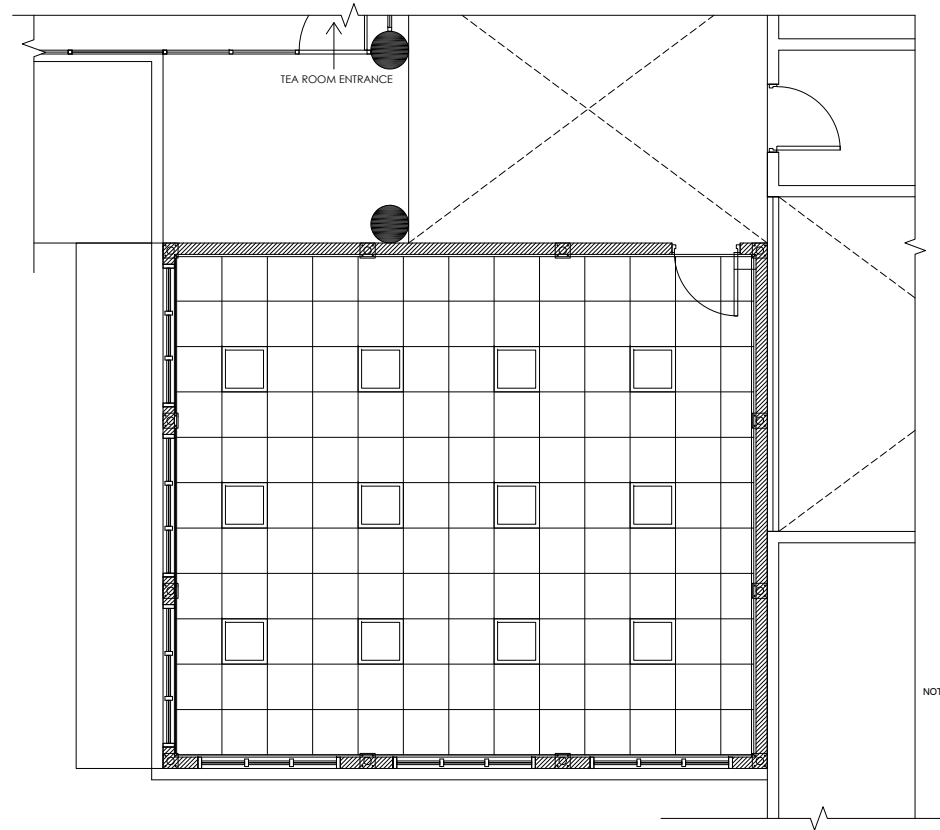

REFLECTED CEILING LAYOUT


SCALE 1:100



NOTE:
600X600MM ACOUSTIC CEILING (PERFORATED)
MATERIAL : ALUMINUM ALLOY
COLOR: (WHITE)



600x600mm LED RECESSED PANEL LIGHT


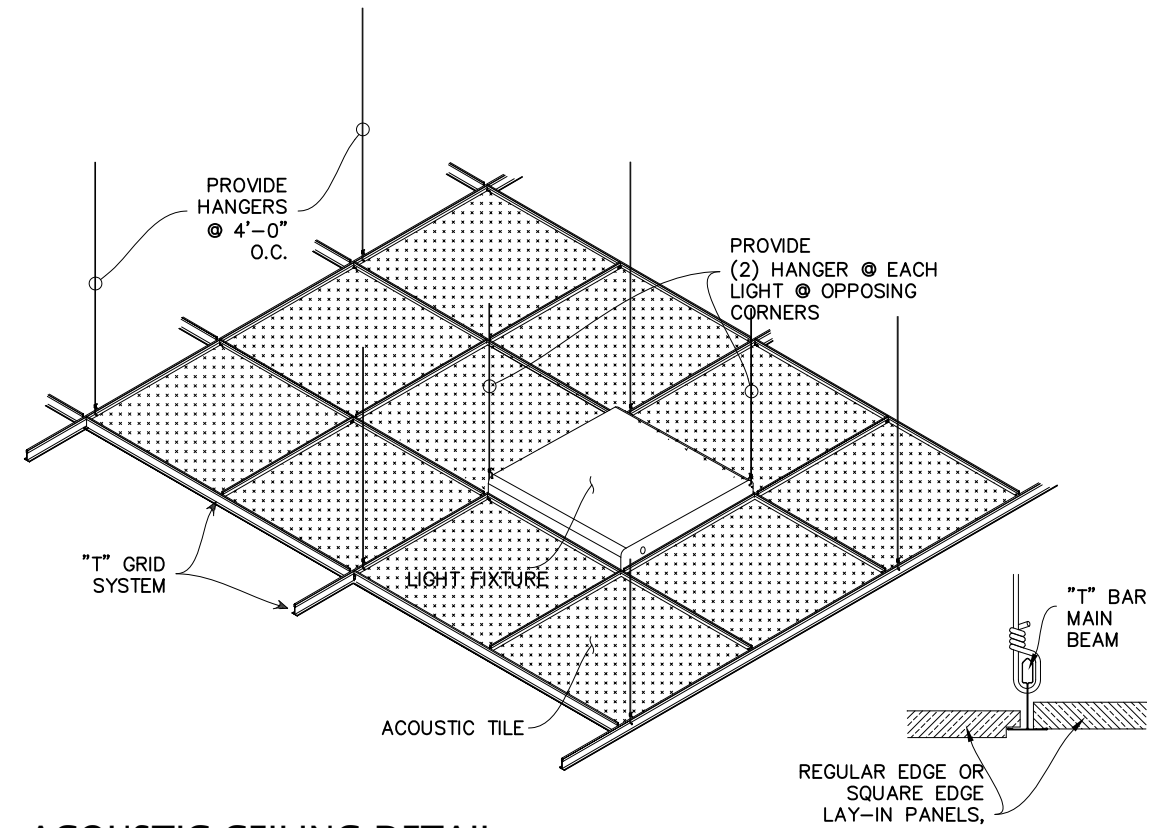


ACOUSTIC CEILING DETAIL




NTS



PROJECT: PROPOSED 2 STOREY CLASSROOM EXTENSION & TEA ROOM LOCATION: MALE, MALDIVES CLIENT: MNU	DISCIPLINE: ARCHITECTURAL DRAWING TITLE: REFLECTED CEILING LAYOUT	PAPER SIZE SCALE DATE	A3 AS GIVEN 03 AUG 2026
		SHEET NO: A401	

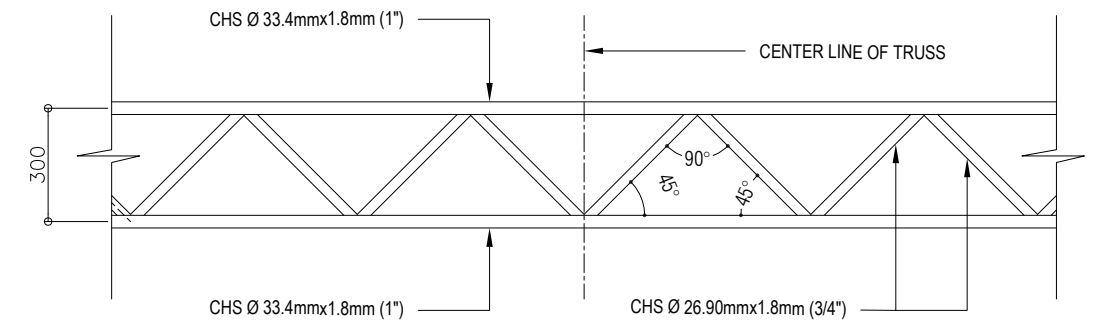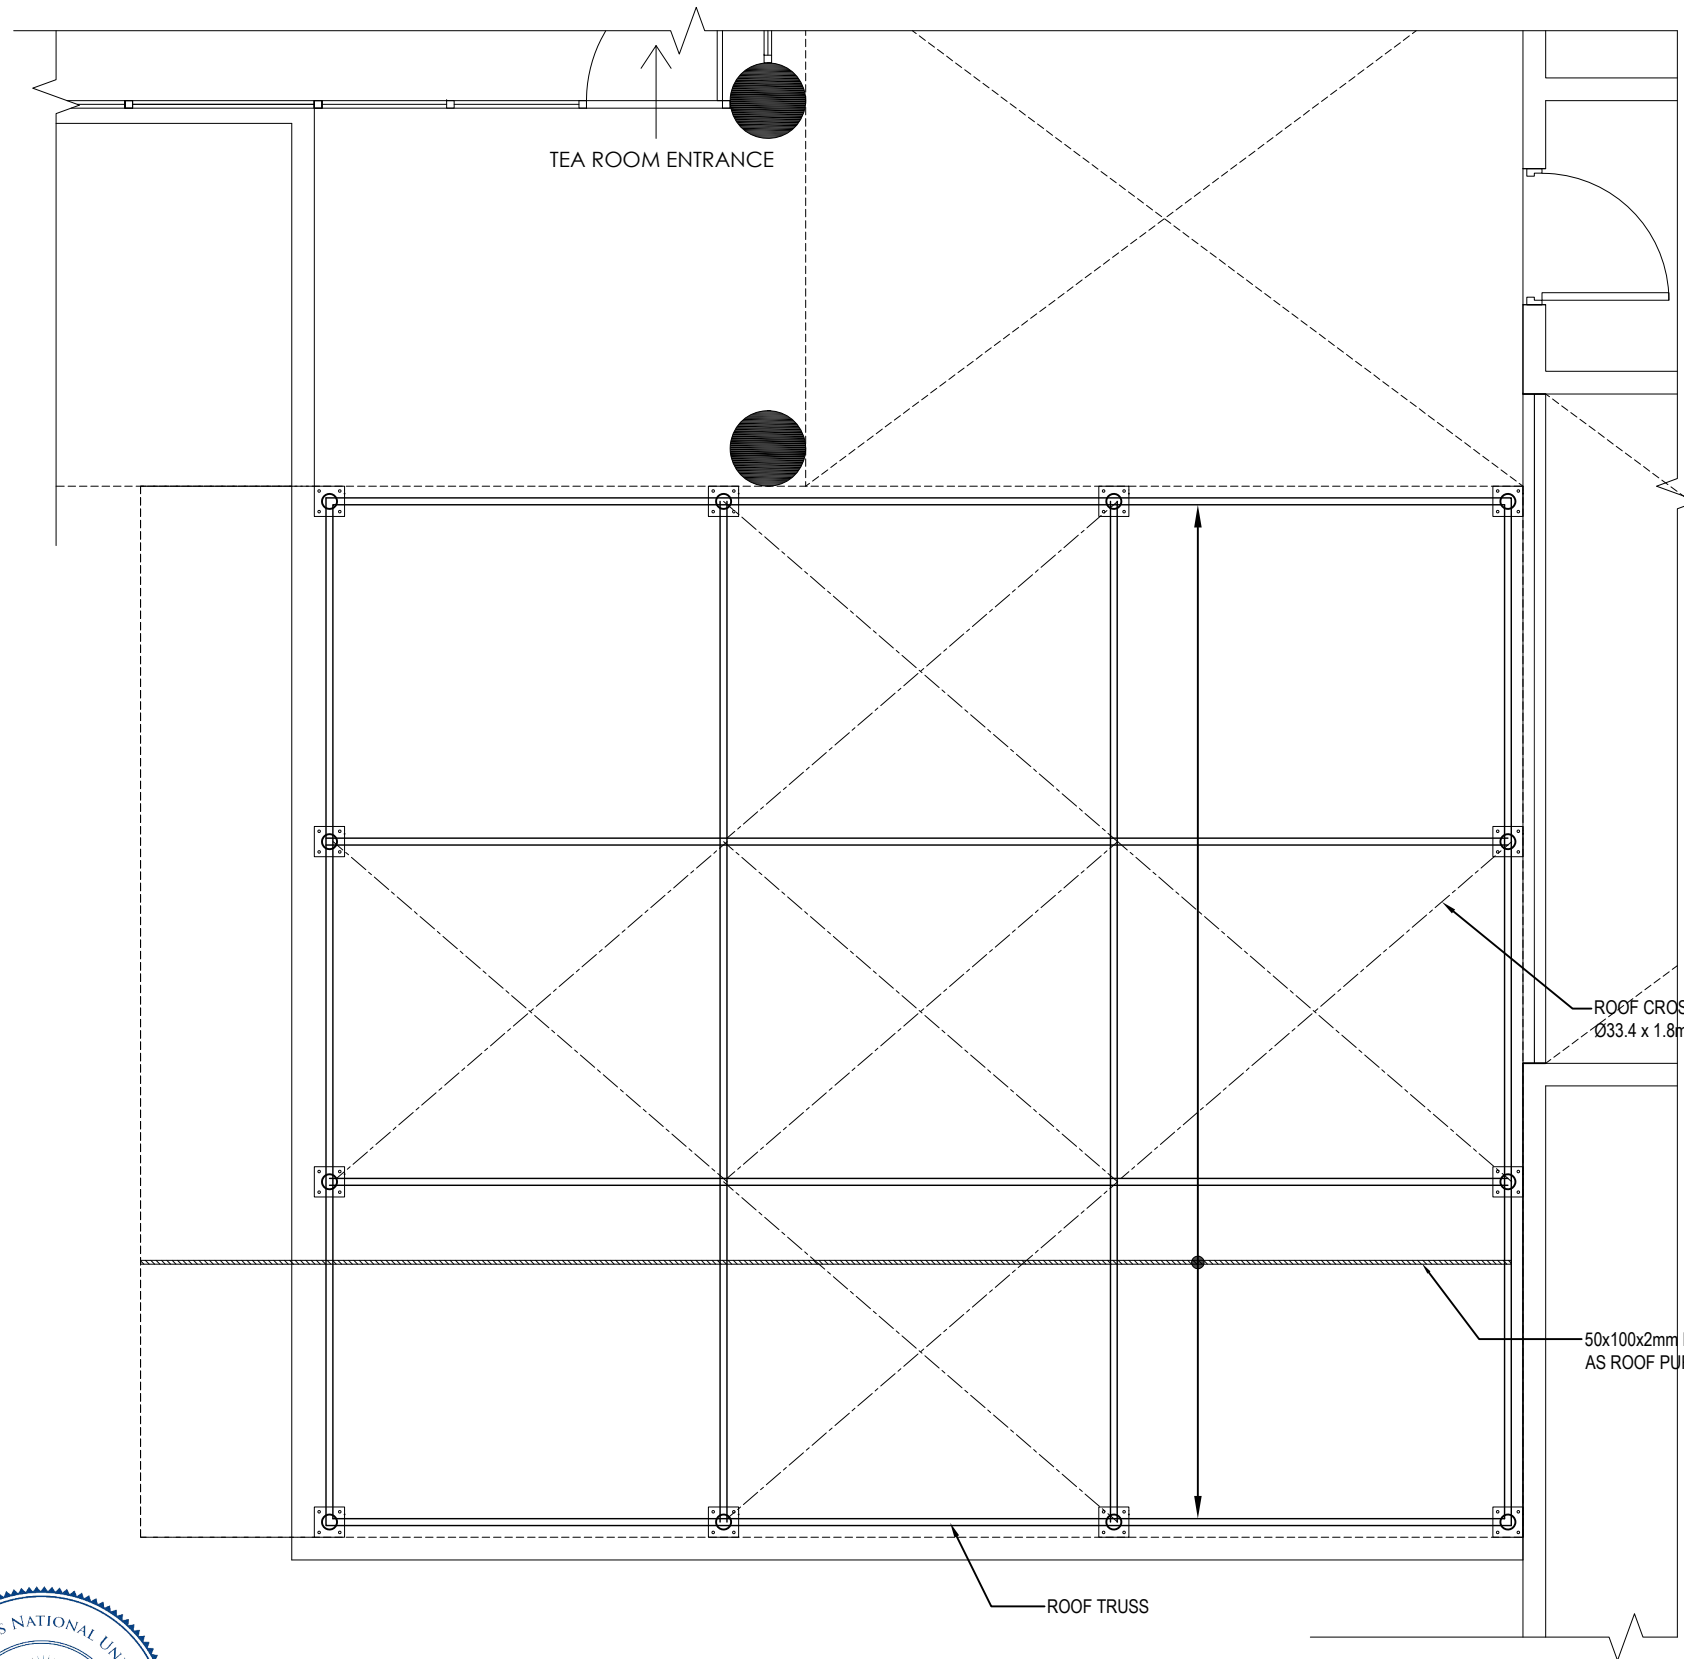


TRUSS TR1

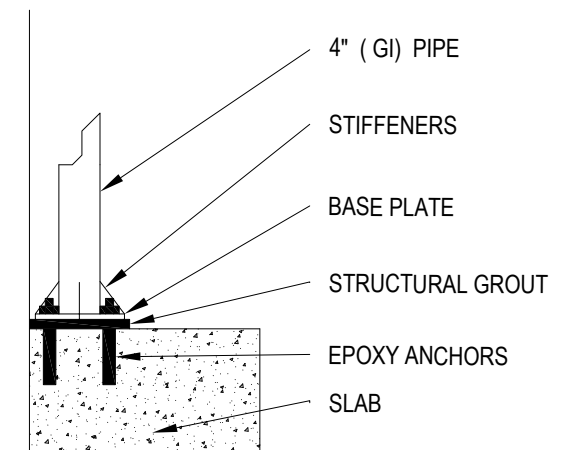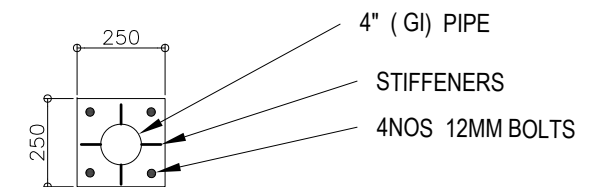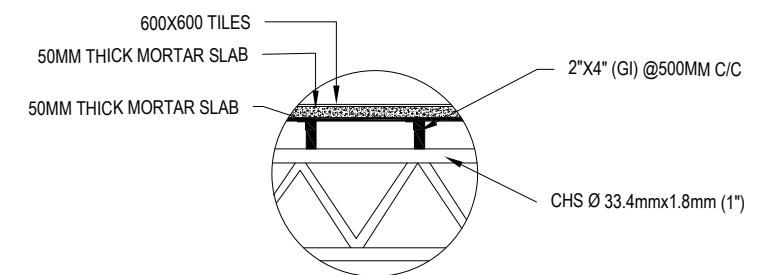

ROOF FRAMING LAYOUT

SCALE 1:50

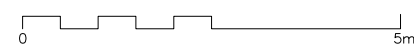

NOTE:
ALL ROOF TRUSS ARE "TR1"


PROJECT: PROPOSED 2 STOREY CLASSROOM EXTENSION & TEA ROOM LOCATION: MALE, MALDIVES CLIENT: MNU	DISCIPLINE: ARCHITECTURAL DRAWING TITLE: ROOF FRAMING LAYOUT	PAPER SIZE SCALE DATE	A3 1:50 03 AUG 2026
		SHEET NO:	S100




SERVICES DRAWINGS

CLASSROOM BUILDING

03 AUGUST 2026

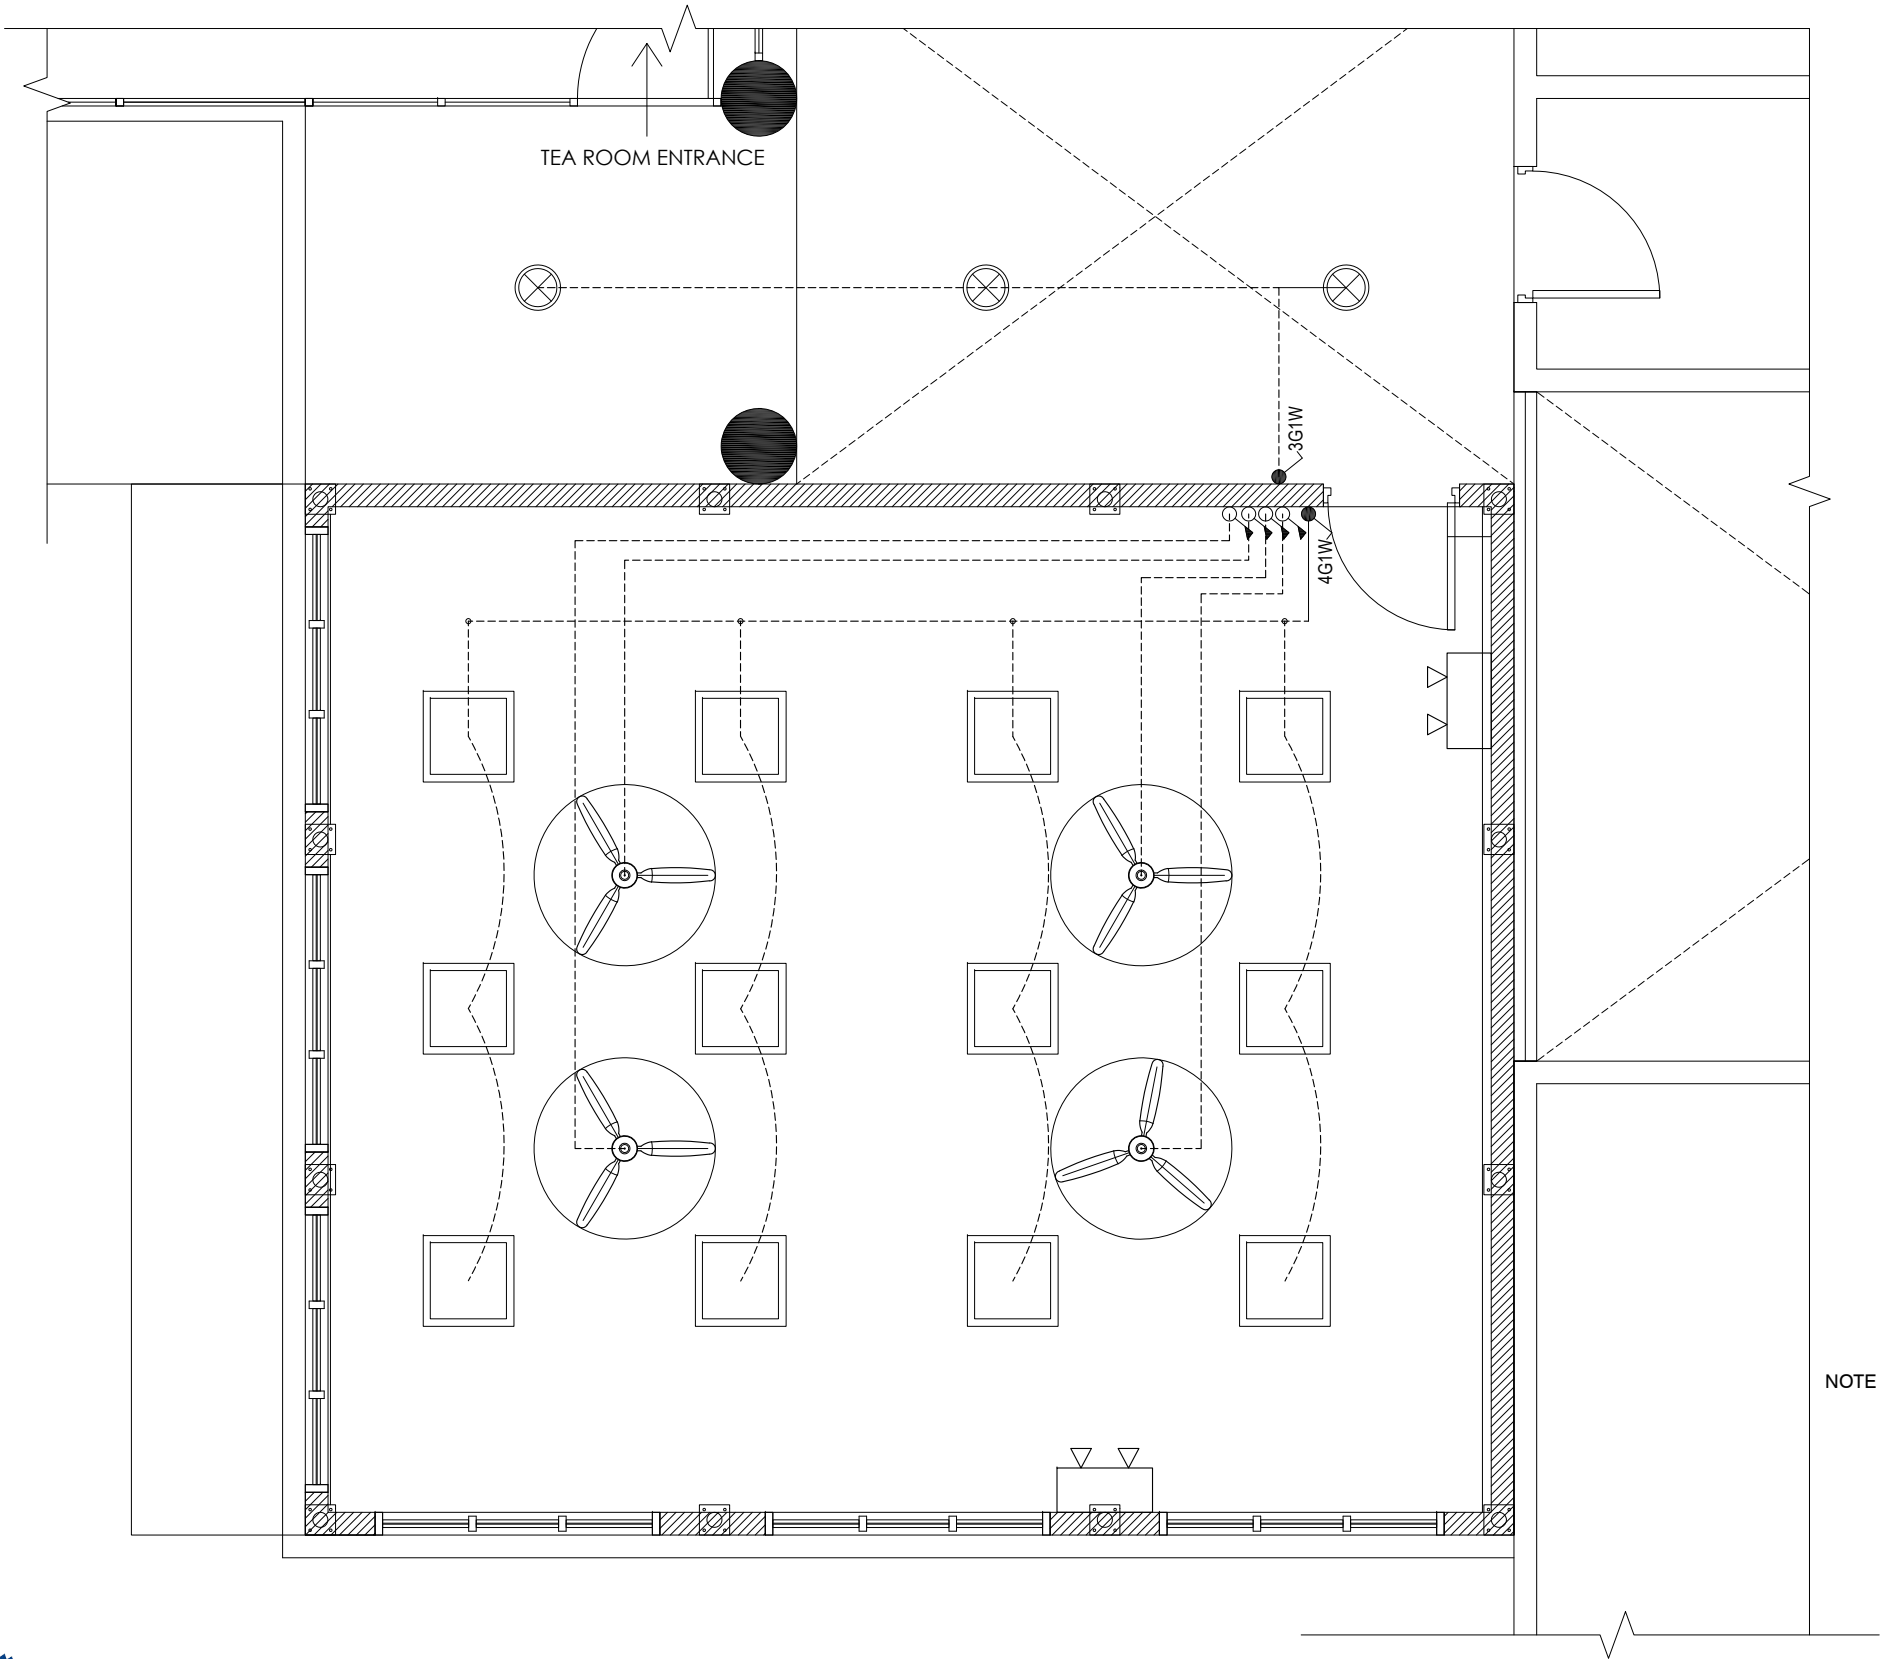


CLASSROOM - ELECTRICAL LAYOUT
SCALE 1:50

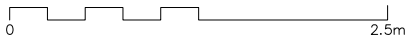

SYMBOL	DESCRIPTION
	600x600MM LED RECESSED CEILING LIGHT PANEL
	CEILING MOUNT LED LIGHT - 18W
	CEILING FAN - 48 INCH DIA.
	EMERGENCY LIGHT
	FAN REGULATOR
	LIGHT SWITCH
	ELECTRICAL WIRING

PROJECT: PROPOSED 2 STOREY CLASSROOM EXTENSION & TEA ROOM LOCATION: MALE, MALDIVES CLIENT: MNU	DISCIPLINE: ARCHITECTURAL DRAWING TITLE: CLASSROOM - ELECTRICAL LAYOUT	PAPER SIZE SCALE DATE	A3 1:100 03 AUG 2026
		SHEET NO: M100	

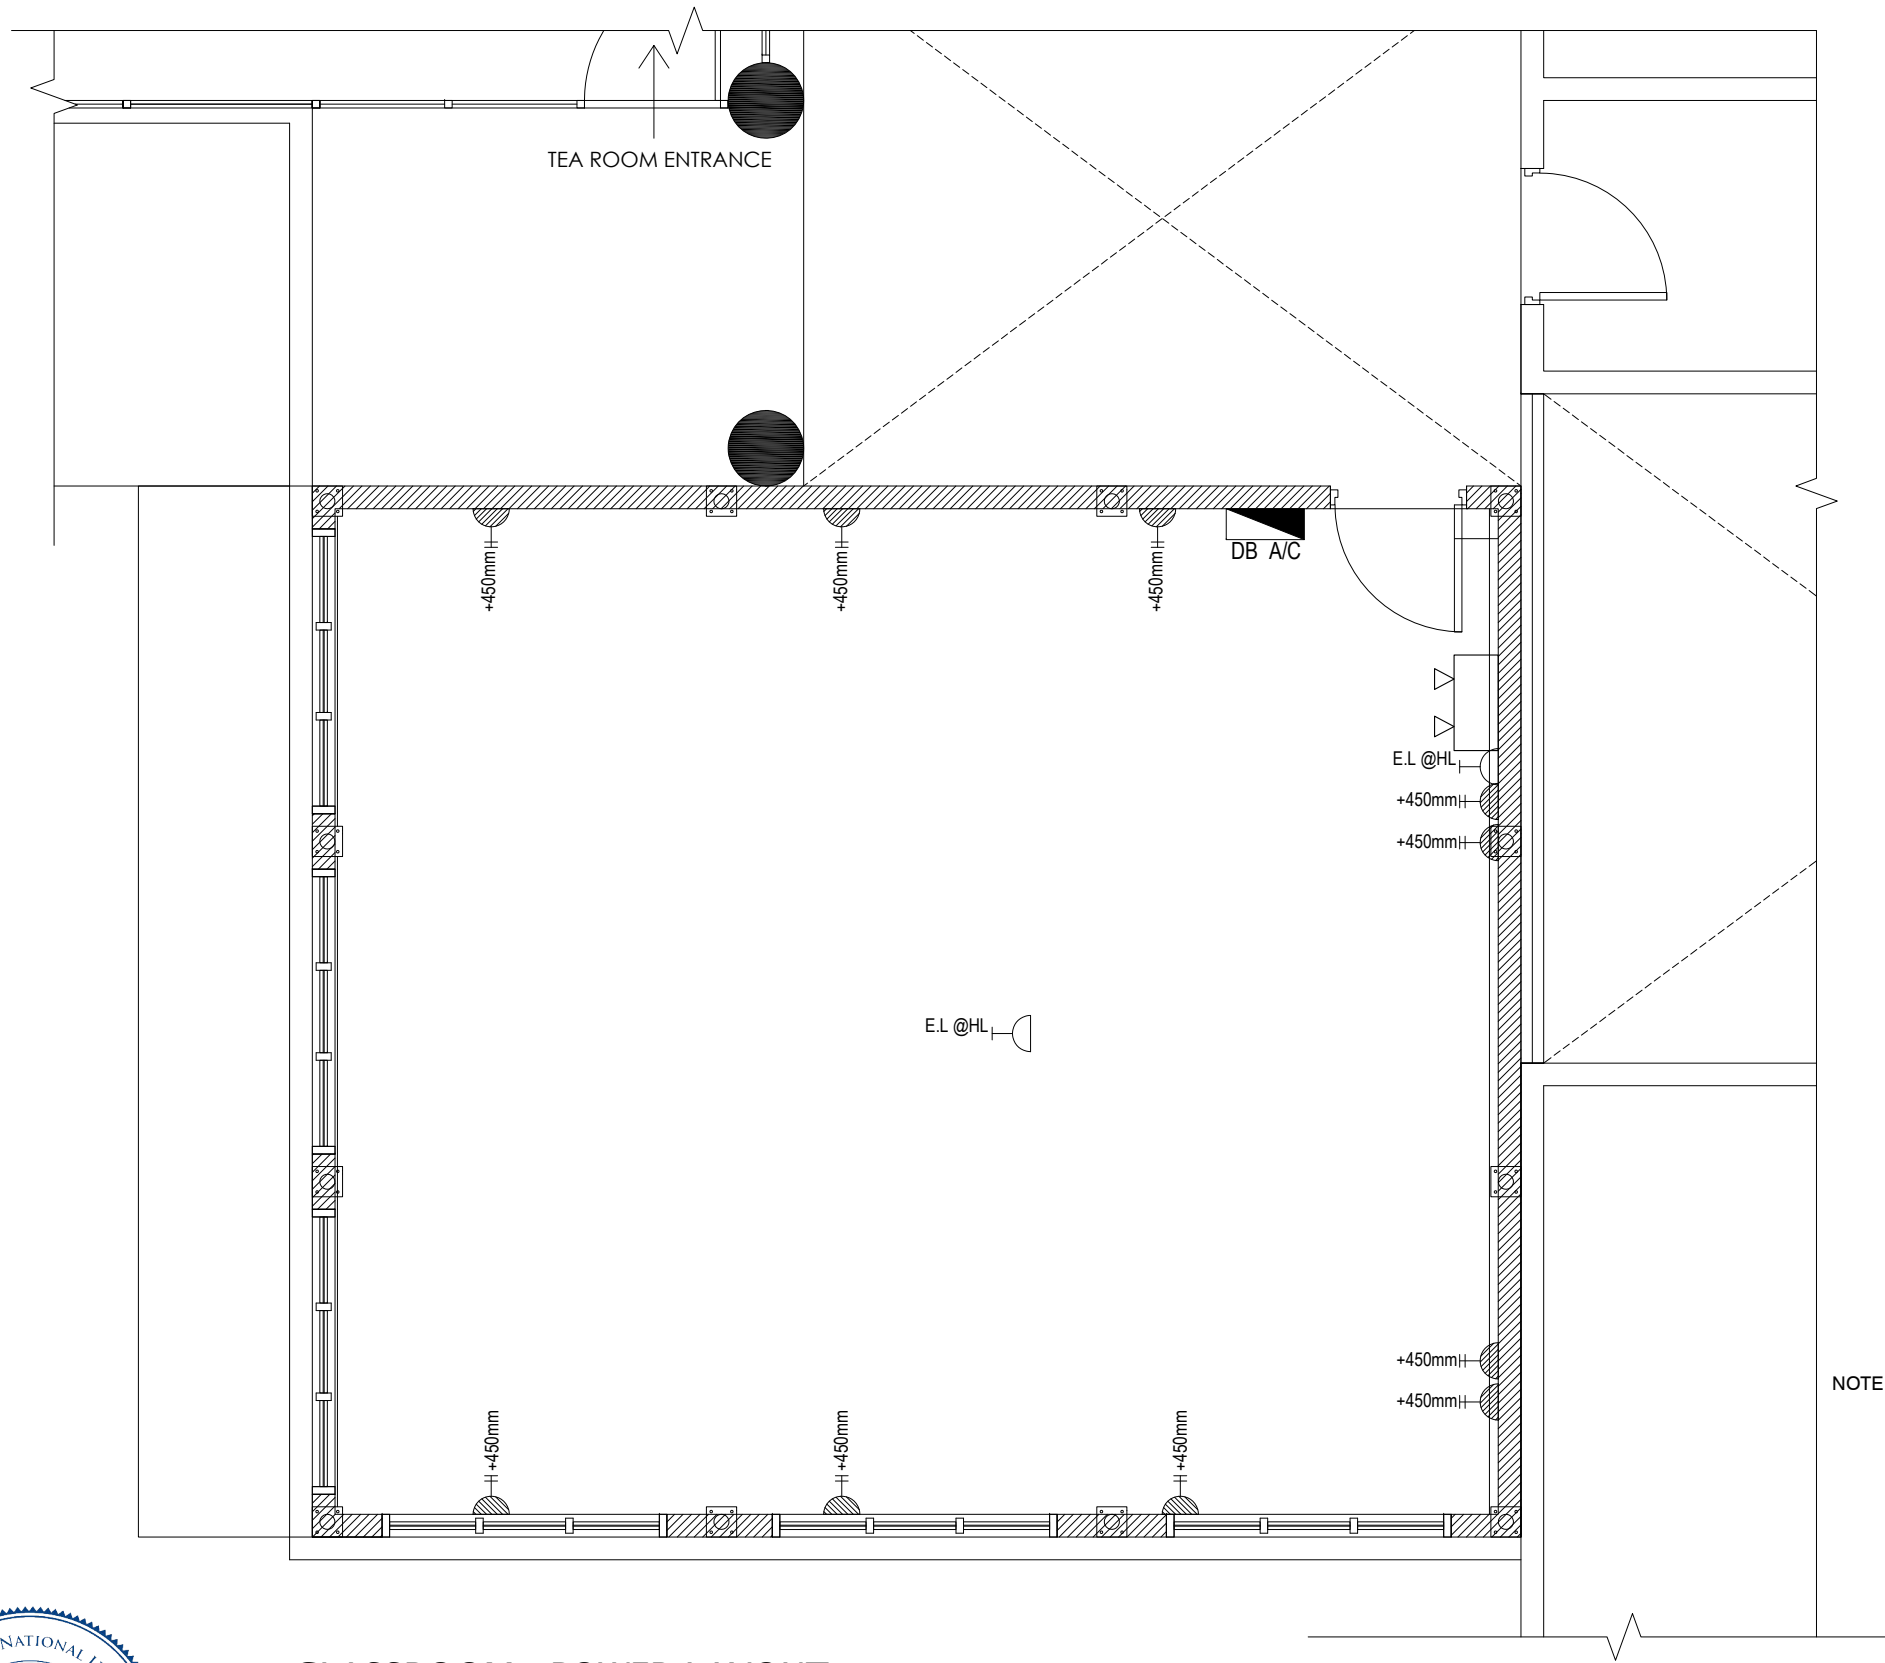


SYMBOL	DESCRIPTION
	DISTRIBUTION BOARD
	SINGLE SOCKET
	DOUBLE SOCKET
	SINGLE SOCKET @HIGH LEVEL




CLASSROOM - POWER LAYOUT
SCALE 1:50
0 2.5m

PROJECT: PROPOSED 2 STOREY CLASSROOM EXTENSION & TEA ROOM LOCATION: MALE, MALDIVES CLIENT: MNU	DISCIPLINE: ARCHITECTURAL DRAWING TITLE: CLASSROOM - POWER LAYOUT	PAPER SIZE SCALE DATE	A3 1:100 03 AUG 2026
		SHEET NO: M101	

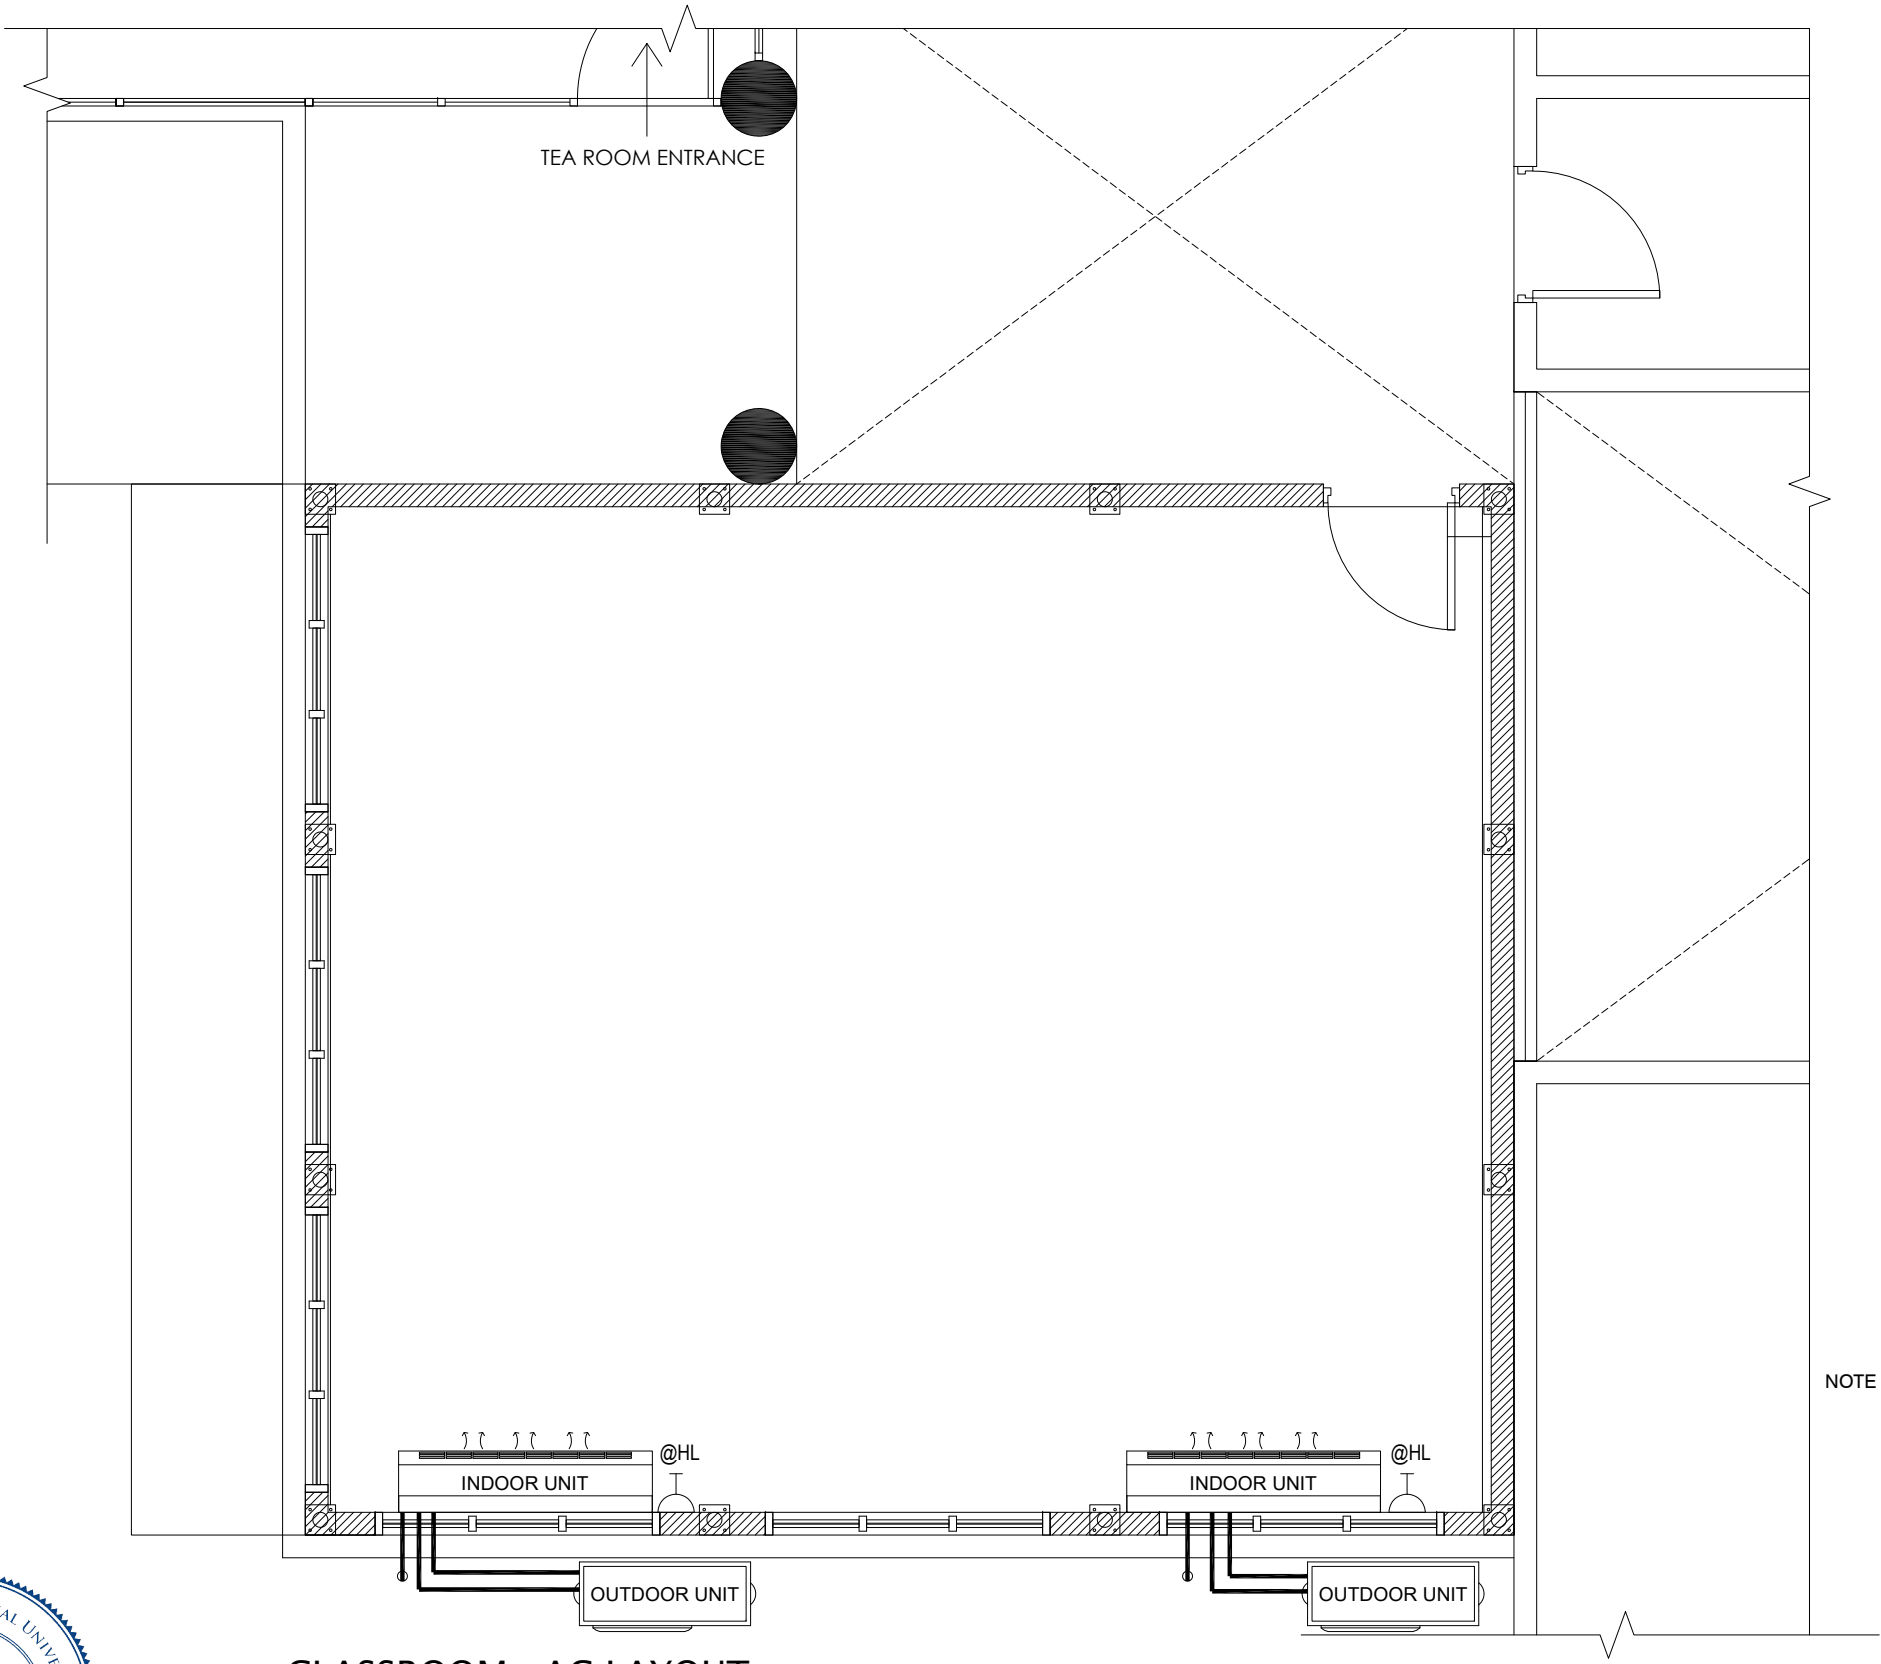

CLASSROOM - AC LAYOUT
SCALE 1:50

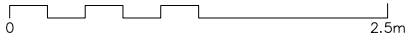

- NOTE:
- 2 NOS. 18000 BTU AC - SINGLE SPLIT AC
 - CONCEAL ALL PIPE WORKS IN WHITE PVC CASING

PROJECT: PROPOSED 2 STOREY CLASSROOM EXTENSION & TEA ROOM LOCATION: MALE, MALDIVES CLIENT: MNU	DISCIPLINE: ARCHITECTURAL DRAWING TITLE: CLASSROOM - AC LAYOUT	PAPER SIZE SCALE DATE	A3 1:50 03 AUG 2026
		SHEET NO: M102	

SYMBOL	DESCRIPTION
	INSULATED LIQUID PIPE
	INSULATED GAS PIPE
	DRAINAGE LINE
	FAN COIL UNIT
	CONDENSER UNIT
	SINGLE SOCKET OUTLET - 16A

مَنْ يَتَّقِ اللَّهَ يَجْعَلْ لَهُ مَخْرَجًا

[illegible]