


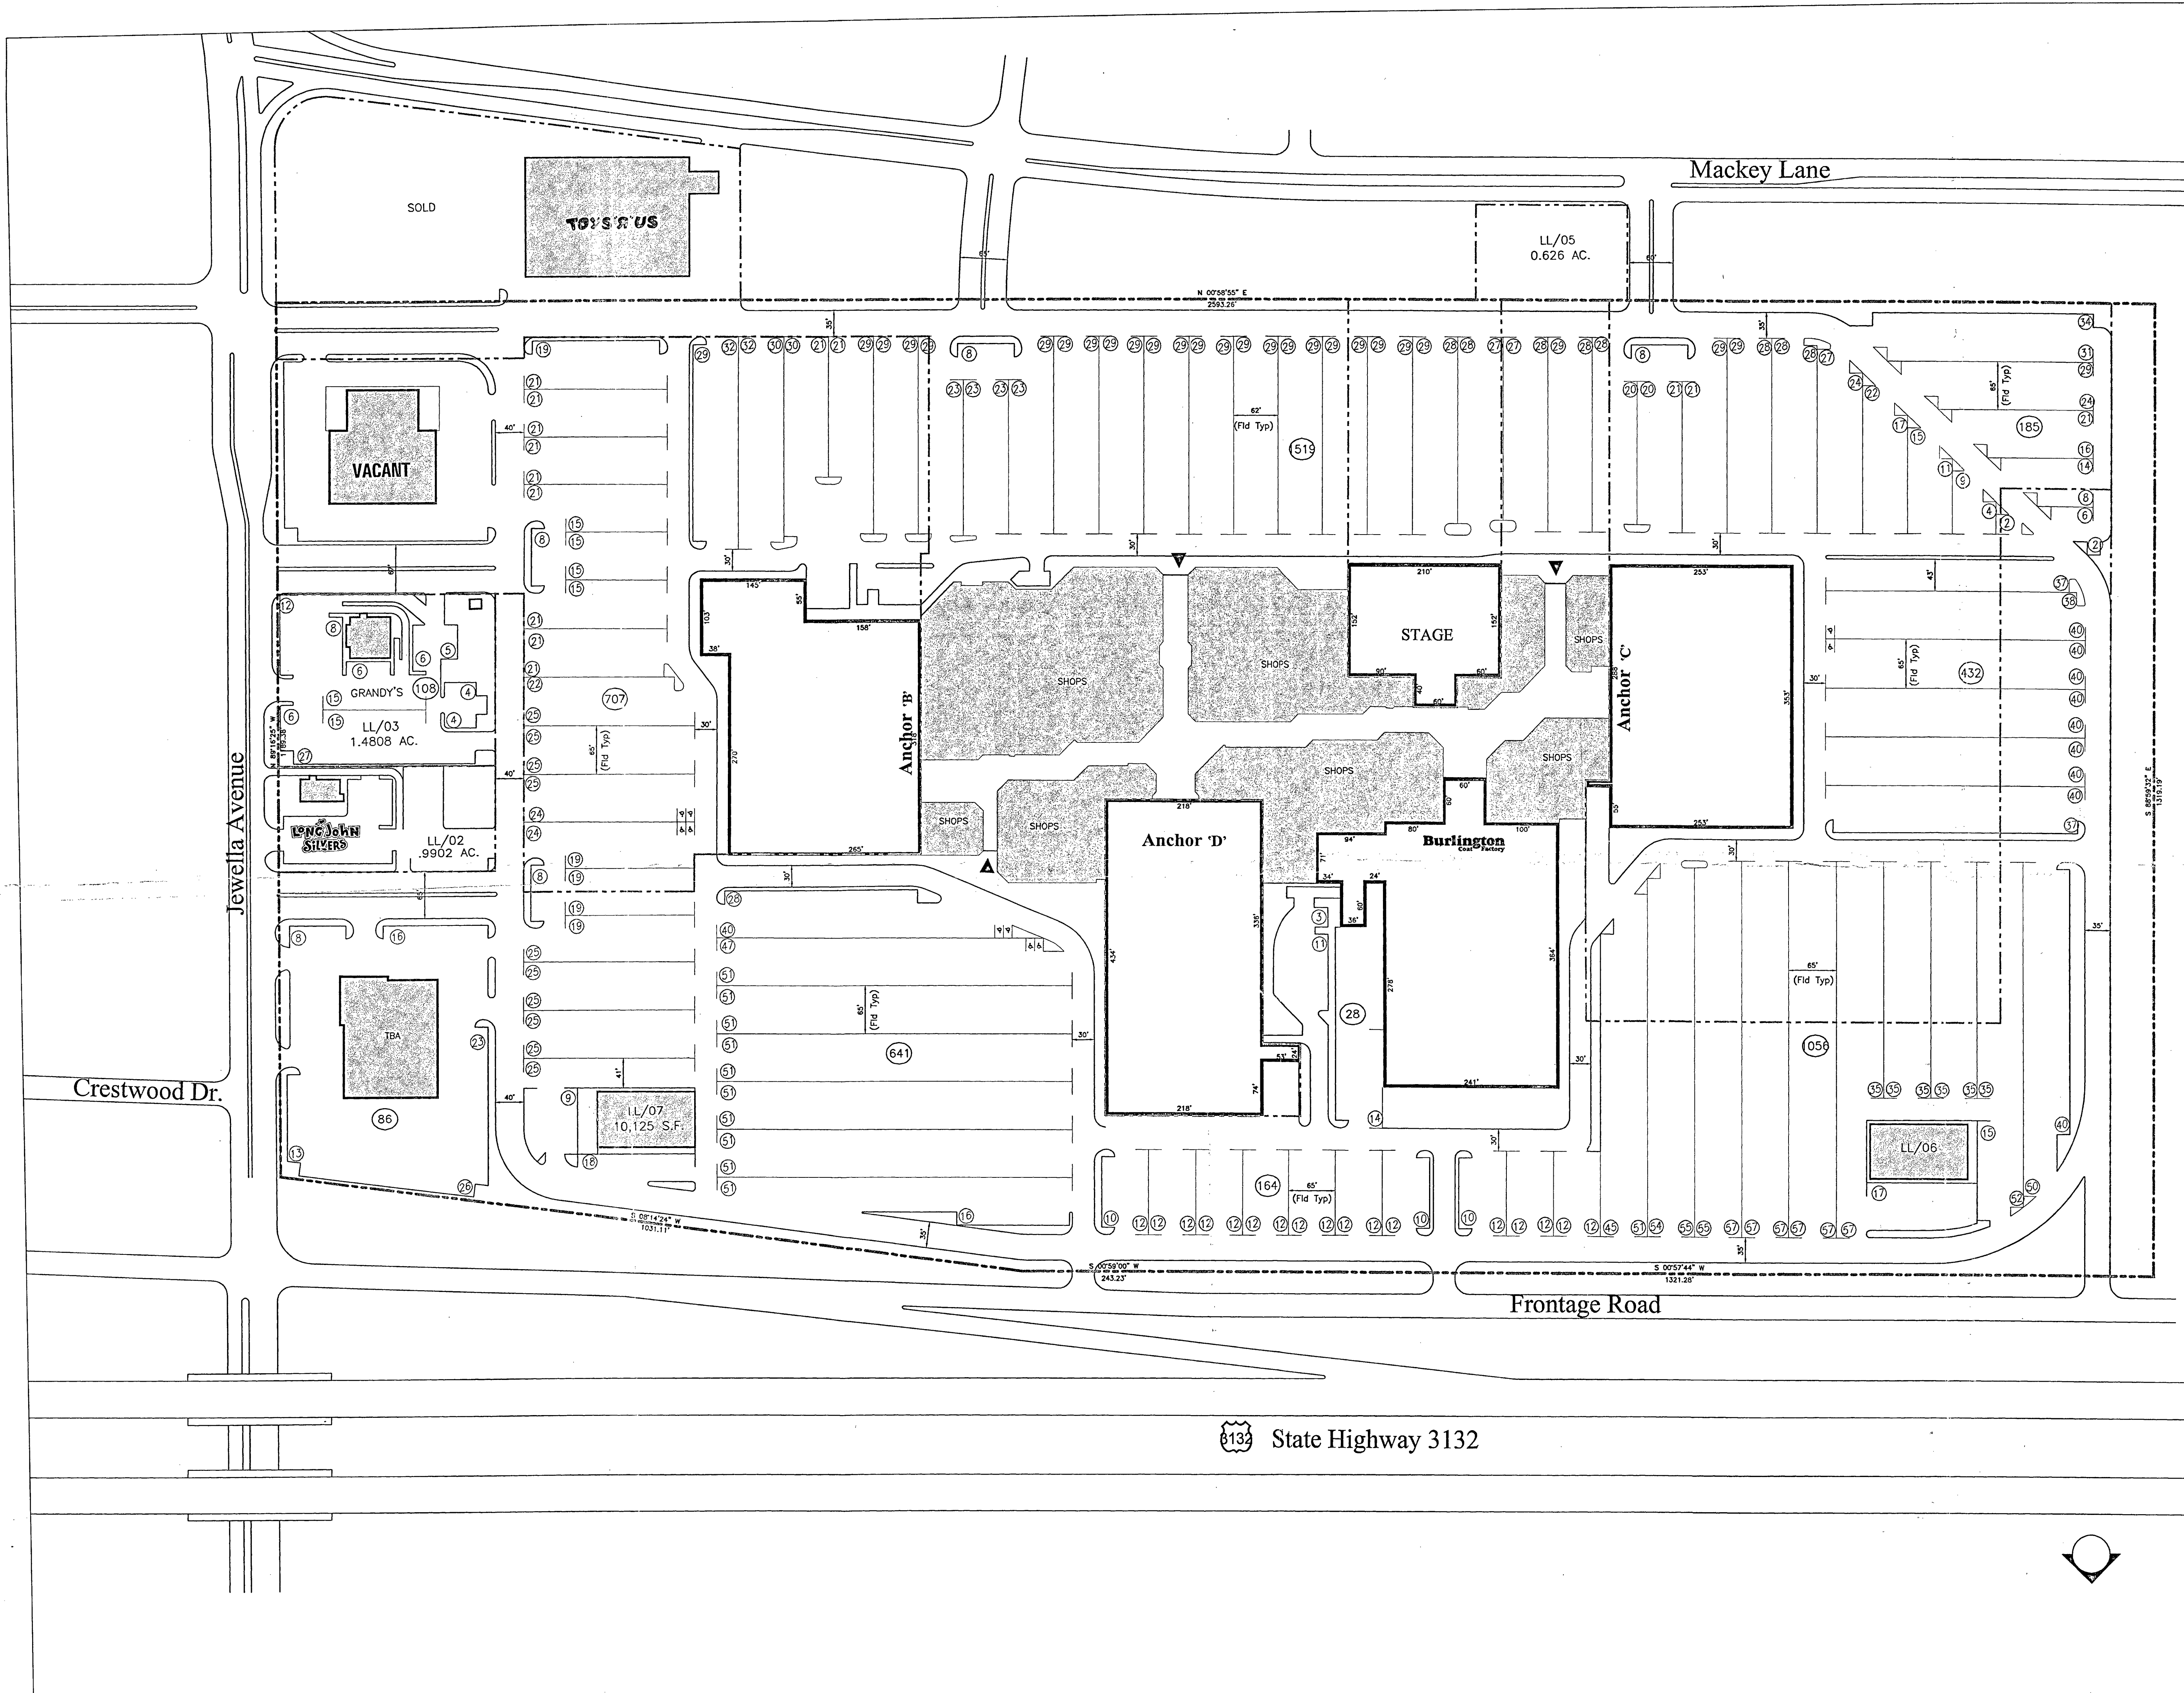

PROJECT DATA

STAGE	34,289
BURLINGTON COAT FACTORY	64,988
ANCHOR 'B'	149,296
BRIDGESTONE/FIRESTONE	20,722
ANCHOR 'C'	180,296
ANCHOR 'D'	190,015

TOTAL DEPARTMENT STORE GLA	639,606
----------------------------	---------

TOTAL SMALL SHOPS GLA	211,458
-----------------------	---------

TOTAL GLA	851,064
-----------	---------

TOTAL PARKING SPACES:	4926
GLA S.F./SPACE:	5.79

This exhibit is provided for illustrative purposes only, and shall not be deemed to be a warranty, representation or agreement by Landlord that the Center, Common Areas, buildings and/or stores will be as illustrated on this exhibit, or that any tenants which may be referenced on this exhibit will at any time be occupants of the Center. Landlord reserves the right to modify area, configuration and occupants of the Center at any time.

SIMON™
NATIONAL CITY CENTER
115 W. WASHINGTON STREET
INDIANAPOLIS, IN 46204
(317) 636-1600

PROJECT:
SOUTH PARK MALL

LOCATION:
SHREVEPORT, LOUISIANA

DESCRIPTION:
SITE PLAN

REVISION: N.C. ANCHOR "D"

FIELD VISIT: FIELD VISIT DATE:

WORK ORDER #: DRAWING FILE NAME:
3725/SP/091102

DRAWN BY: GLAZE DATE LAST MODIFIED:
9/11/02

CHECKED BY: SCALE:
0 50 100

CORP. # 3725 DRAWING: SP