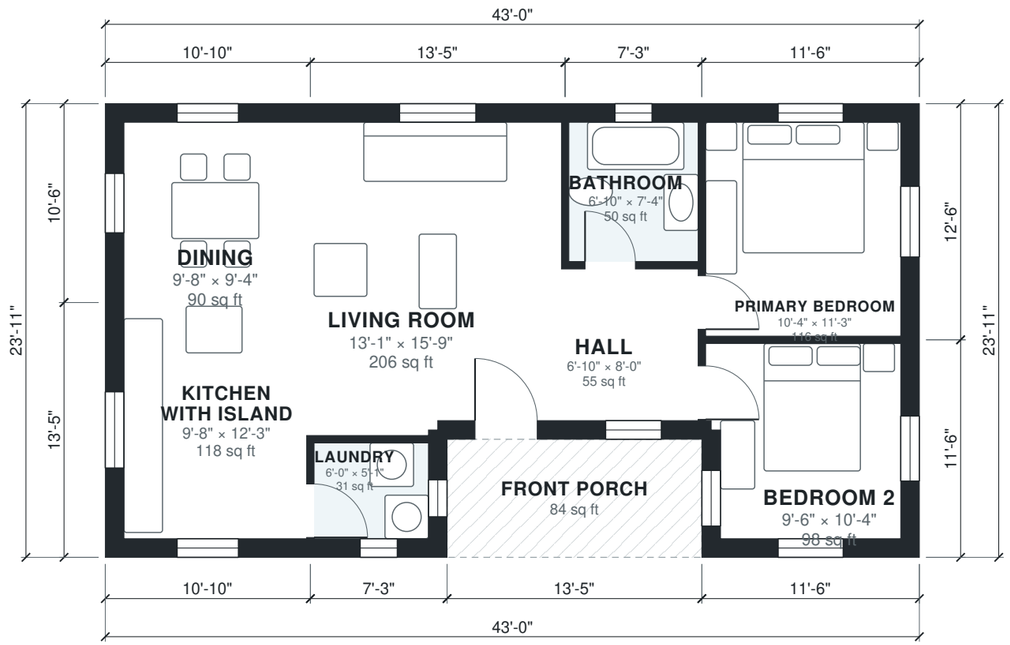


0' 5' 10' 15' 20'

N

AI ARCHITECTURES

Plan Studio · ai-architectures.com

PROJECT

Cozy 2-Bed Single-Story Home

Modern Ranch

SHEET TITLE

Floor Plan

GROSS AREA (THIS LEVEL)

946 sq ft

GROSS AREA (TOTAL)

946 sq ft

ENVELOPE

43'-0" × 23'-11"

SCALE

1/8" = 1'-0" on Tabloid 11×17

DATE

2026-10-11

PROJECT NO.

1000-sq-ft-2-bedro

CONCEPT DESIGN — NOT FOR CONSTRUCTION OR PERMIT. Generated with AI and may contain errors. Verify all dimensions and code requirements with a licensed architect or engineer.

SHEET

A-101

Area Schedule

LEVEL	ROOM	SIZE	NET AREA	GROSS AREA
1	Bathroom	6'-10" × 7'-4"	50 sq ft	62 sq ft
1	Bedroom 2	9'-6" × 10'-4"	98 sq ft	132 sq ft
1	Dining	9'-8" × 9'-4"	90 sq ft	114 sq ft
1	Hall	6'-10" × 8'-0"	55 sq ft	66 sq ft
1	Kitchen with Island	9'-8" × 12'-3"	118 sq ft	146 sq ft
1	Laundry	6'-0" × 5'-1"	30 sq ft	45 sq ft
1	Living Room	13'-1" × 15'-9"	206 sq ft	238 sq ft
1	Primary Bedroom	10'-4" × 11'-3"	116 sq ft	143 sq ft
1	Front Porch (outdoor)	13'-5" × 6'-3"	84 sq ft	84 sq ft
	Total indoor		**763 sq ft**	**946 sq ft**

AI ARCHITECTURES

Plan Studio · ai-architectures.com

PROJECT

Cozy 2-Bed Single-Story Home

Modern Ranch

SHEET TITLE

Area Schedule

GROSS AREA (THIS LEVEL)

946 sq ft

GROSS AREA (TOTAL)

946 sq ft

ENVELOPE

43'-0" × 23'-11"

SCALE

NTS on Tabloid 11×17

DATE

2026-10-11

PROJECT NO.

1000-sq-ft-2-bedro

CONCEPT DESIGN — NOT FOR CONSTRUCTION OR PERMIT. Generated with AI and may contain errors. Verify all dimensions and code requirements with a licensed architect or engineer.

SHEET

A-102