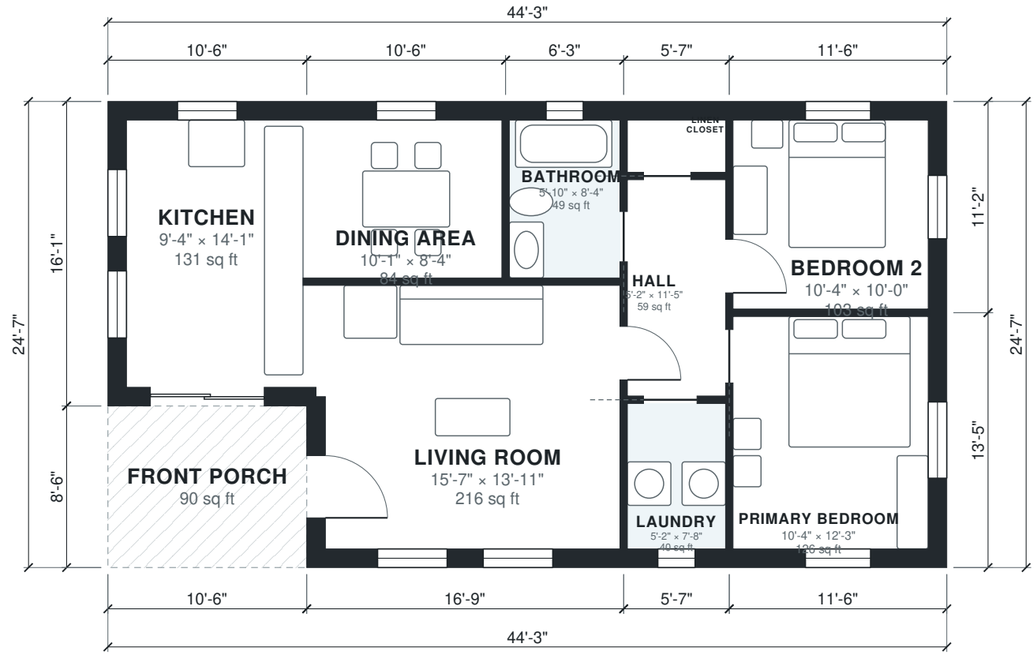


0' 5' 10' 15' 20'

N

AI ARCHITECTURES

Plan Studio · ai-architectures.com

PROJECT

Compact 2-Bed Cottage

Modern Cottage

SHEET TITLE

Floor Plan

GROSS AREA (THIS LEVEL)

1,000 sq ft

GROSS AREA (TOTAL)

1,000 sq ft

ENVELOPE

44'-3" × 24'-7"

SCALE

1/8" = 1'-0" on Tabloid 11×17

DATE

2026-10-01

PROJECT NO.

1000-sq-ft-house-p

CONCEPT DESIGN — NOT FOR CONSTRUCTION OR PERMIT. Generated with AI and may contain errors. Verify all dimensions and code requirements with a licensed architect or engineer.

SHEET

A-101

Area Schedule

LEVEL	ROOM	SIZE	NET AREA	GROSS AREA
1	Bathroom	5'-10" × 8'-4"	49 sq ft	59 sq ft
1	Bedroom 2	10'-4" × 10'-0"	103 sq ft	128 sq ft
1	Dining Area	10'-1" × 8'-4"	84 sq ft	100 sq ft
1	Hall	5'-2" × 11'-5"	59 sq ft	66 sq ft
1	Kitchen	9'-4" × 14'-1"	131 sq ft	169 sq ft
1	Laundry	5'-2" × 7'-8"	40 sq ft	49 sq ft
1	Linen Closet	5'-2" × 2'-9"	14 sq ft	22 sq ft
1	Living Room	15'-7" × 13'-11"	216 sq ft	253 sq ft
1	Primary Bedroom	10'-4" × 12'-3"	126 sq ft	154 sq ft
1	Front Porch (outdoor)	10'-6" × 8'-6"	90 sq ft	90 sq ft
	Total indoor		**823 sq ft**	**1,000 sq ft**

AI ARCHITECTURES
Plan Studio · ai-architectures.com

PROJECT
Compact 2-Bed Cottage
Modern Cottage

SHEET TITLE
Area Schedule

GROSS AREA (THIS LEVEL)
1,000 sq ft

GROSS AREA (TOTAL)
1,000 sq ft

ENVELOPE
44'-3" × 24'-7"

SCALE
NTS on Tabloid 11×17

DATE
2026-10-01

PROJECT NO.
1000-sq-ft-house-p

CONCEPT DESIGN — NOT FOR CONSTRUCTION OR PERMIT. Generated with AI and may contain errors. Verify all dimensions and code requirements with a licensed architect or engineer.

SHEET
A-102