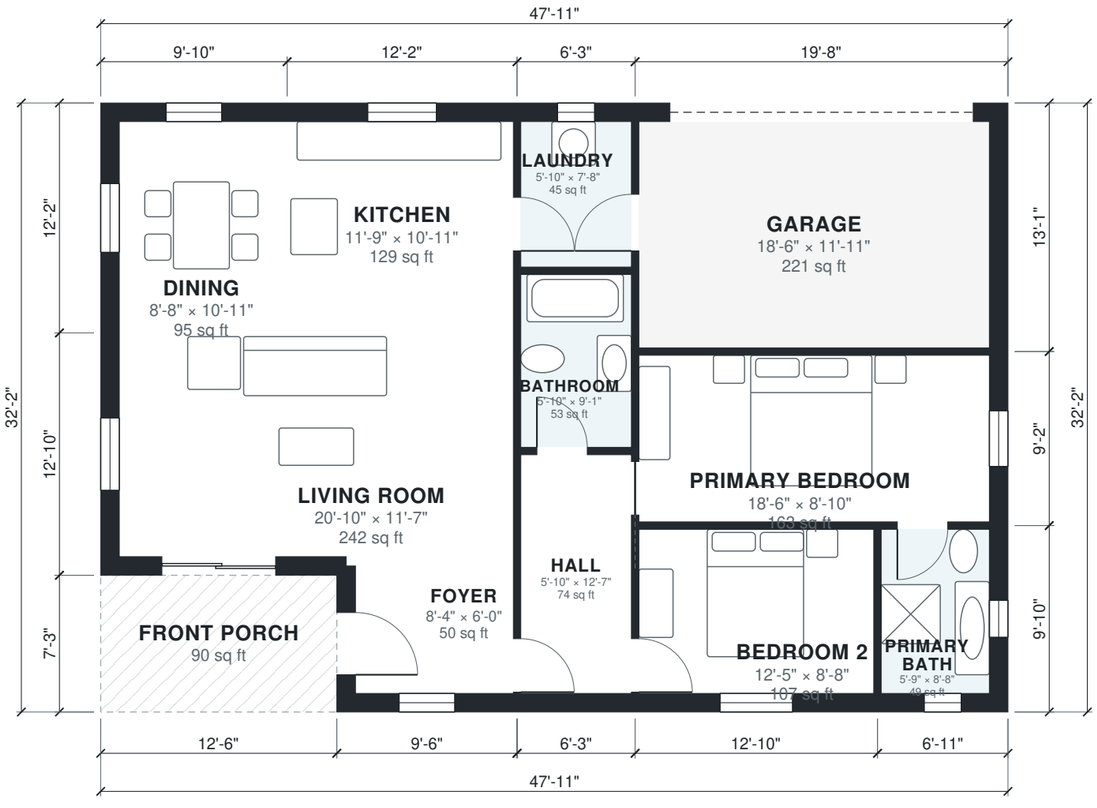


0' 5' 10' 15' 20'

N

AI ARCHITECTURES

Plan Studio · ai-architectures.com

PROJECT

Two-Bedroom Ranch with Garage

Modern Ranch

SHEET TITLE

Floor Plan

GROSS AREA (THIS LEVEL)

1,450 sq ft

GROSS AREA (TOTAL)

1,450 sq ft

ENVELOPE

47'-11" × 32'-2"

SCALE

1/8" = 1'-0" on Tabloid 11×17

DATE

2026-10-09

PROJECT NO.

1200-sq-ft-2-bedro

CONCEPT DESIGN — NOT FOR CONSTRUCTION OR PERMIT. Generated with AI and may contain errors. Verify all dimensions and code requirements with a licensed architect or engineer.

SHEET

A-101

Area Schedule

LEVEL	ROOM	SIZE	NET AREA	GROSS AREA
1	Bathroom	5'-10" × 9'-1"	53 sq ft	59 sq ft
1	Bedroom 2	12'-5" × 8'-8"	107 sq ft	126 sq ft
1	Dining	8'-8" × 10'-11"	95 sq ft	119 sq ft
1	Foyer	8'-4" × 6'-0"	50 sq ft	69 sq ft
1	Garage	18'-6" × 11'-11"	221 sq ft	258 sq ft
1	Hall	5'-10" × 12'-7"	74 sq ft	86 sq ft
1	Kitchen	11'-9" × 10'-11"	129 sq ft	147 sq ft
1	Laundry	5'-10" × 7'-8"	45 sq ft	55 sq ft
1	Living Room	20'-10" × 11'-7"	242 sq ft	281 sq ft
1	Primary Bath	5'-9" × 8'-8"	49 sq ft	68 sq ft
1	Primary Bedroom	18'-6" × 8'-10"	163 sq ft	181 sq ft
1	Front Porch (outdoor)	12'-6" × 7'-3"	90 sq ft	90 sq ft
	Total indoor		**1,228 sq ft**	**1,450 sq ft**

AI ARCHITECTURES

Plan Studio · ai-architectures.com

PROJECT

Two-Bedroom Ranch with Garage

Modern Ranch

SHEET TITLE

Area Schedule

GROSS AREA (THIS LEVEL)

1,450 sq ft

GROSS AREA (TOTAL)

1,450 sq ft

ENVELOPE

47'-11" × 32'-2"

SCALE

NTS on Tabloid 11×17

DATE

2026-10-09

PROJECT NO.

1200-sq-ft-2-bedro

CONCEPT DESIGN — NOT FOR CONSTRUCTION OR PERMIT. Generated with AI and may contain errors. Verify all dimensions and code requirements with a licensed architect or engineer.

SHEET

A-102