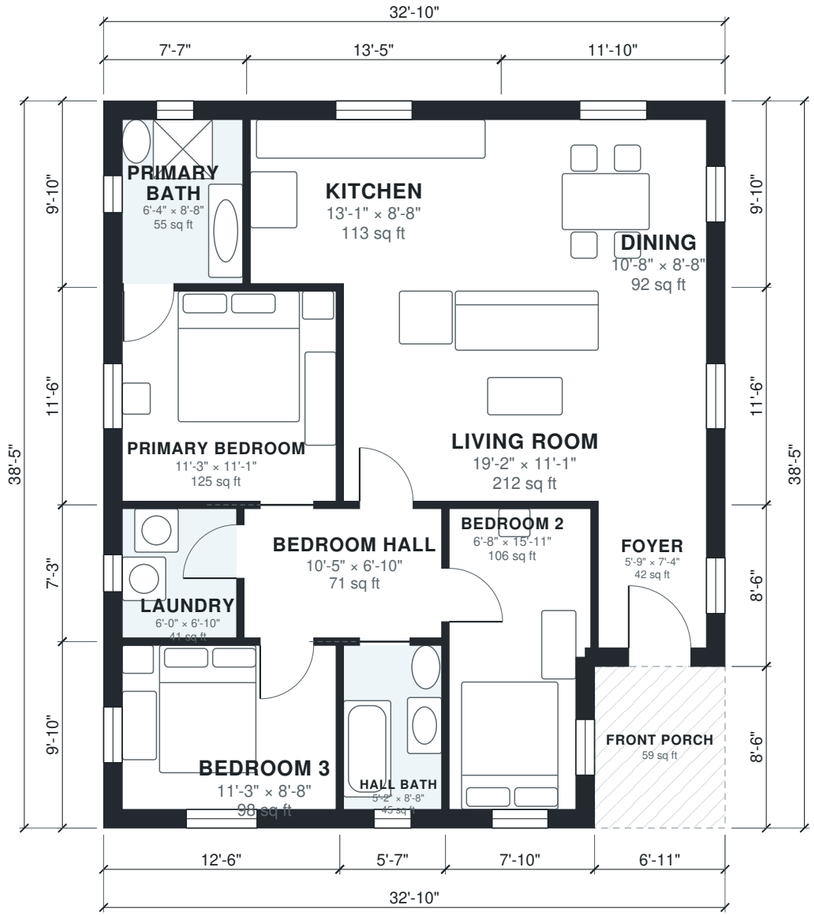


0' 5' 10' 15' 20'

N

AI ARCHITECTURES

Plan Studio · ai-architectures.com

PROJECT

Compact 3-Bed Single-Story Home

Modern Farmhouse

SHEET TITLE
Floor Plan

GROSS AREA (THIS LEVEL)
1,201 sq ft

GROSS AREA (TOTAL)
1,201 sq ft

ENVELOPE
32'-10" × 38'-5"

SCALE
1/8" = 1'-0" on Tabloid 11×17

DATE
2026-10-11

PROJECT NO.
1200-sq-ft-house-p

CONCEPT DESIGN — NOT FOR CONSTRUCTION OR PERMIT. Generated with AI and may contain errors. Verify all dimensions and code requirements with a licensed architect or engineer.

SHEET

A-101

Area Schedule

LEVEL	ROOM	SIZE	NET AREA	GROSS AREA
1	Bedroom 2	6'-8" × 15'-11"	106 sq ft	134 sq ft
1	Bedroom 3	11'-3" × 8'-8"	98 sq ft	123 sq ft
1	Bedroom Hall	10'-5" × 6'-10"	71 sq ft	78 sq ft
1	Dining	10'-8" × 8'-8"	92 sq ft	116 sq ft
1	Foyer	5'-9" × 7'-4"	42 sq ft	59 sq ft
1	Hall Bath	5'-2" × 8'-8"	45 sq ft	55 sq ft
1	Kitchen	13'-1" × 8'-8"	113 sq ft	132 sq ft
1	Laundry	6'-0" × 6'-10"	41 sq ft	52 sq ft
1	Living Room	19'-2" × 11'-1"	212 sq ft	234 sq ft
1	Primary Bath	6'-4" × 8'-8"	55 sq ft	74 sq ft
1	Primary Bedroom	11'-3" × 11'-1"	125 sq ft	143 sq ft
1	Front Porch (outdoor)	6'-11" × 8'-6"	59 sq ft	59 sq ft
	Total indoor		**1,001 sq ft**	**1,201 sq ft**

AI ARCHITECTURES

Plan Studio · ai-architectures.com

PROJECT

Compact 3-Bed Single-Story Home

Modern Farmhouse

SHEET TITLE

Area Schedule

GROSS AREA (THIS LEVEL)

1,201 sq ft

GROSS AREA (TOTAL)

1,201 sq ft

ENVELOPE

32'-10" × 38'-5"

SCALE

NTS on Tabloid 11×17

DATE

2026-10-11

PROJECT NO.

1200-sq-ft-house-p

CONCEPT DESIGN — NOT FOR CONSTRUCTION OR PERMIT. Generated with AI and may contain errors. Verify all dimensions and code requirements with a licensed architect or engineer.

SHEET

A-102