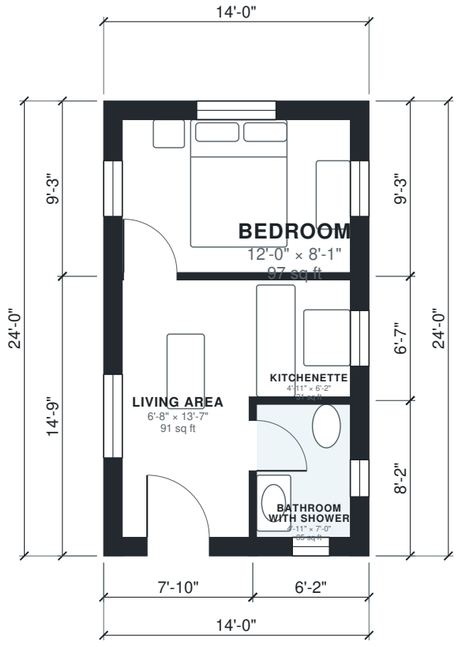


N

0' 5' 10' 15' 20'

AI ARCHITECTURES

Plan Studio · ai-architectures.com

PROJECT

14x24 Tiny House

Modern Tiny House

SHEET TITLE

Floor Plan

GROSS AREA (THIS LEVEL)

336 sq ft

GROSS AREA (TOTAL)

336 sq ft

ENVELOPE

14'-0" × 24'-0"

SCALE

1/8" = 1'-0" on Tabloid 11×17

DATE

2026-11-12

PROJECT NO.

14x24-tiny-house-p

CONCEPT DESIGN — NOT FOR CONSTRUCTION OR PERMIT. Generated with AI and may contain errors. Verify all dimensions and code requirements with a licensed architect or engineer.

SHEET

A-101

Area Schedule

LEVEL	ROOM	SIZE	NET AREA	GROSS AREA
1	Bathroom with Shower	4'-11" × 7'-0"	35 sq ft	50 sq ft
1	Bedroom	12'-0" × 8'-1"	97 sq ft	130 sq ft
1	Kitchenette	4'-11" × 6'-2"	31 sq ft	40 sq ft
1	Living Area	6'-8" × 13'-7"	91 sq ft	116 sq ft
	Total indoor		**253 sq ft**	**336 sq ft**

AI ARCHITECTURES

Plan Studio · ai-architectures.com

PROJECT

14x24 Tiny House

Modern Tiny House

SHEET TITLE

Area Schedule

GROSS AREA (THIS LEVEL)

336 sq ft

GROSS AREA (TOTAL)

336 sq ft

ENVELOPE

14'-0" × 24'-0"

SCALE

NTS on Tabloid 11×17

DATE

2026-11-12

PROJECT NO.

14x24-tiny-house-p

CONCEPT DESIGN — NOT FOR CONSTRUCTION OR PERMIT. Generated with AI and may contain errors. Verify all dimensions and code requirements with a licensed architect or engineer.

SHEET

A-102