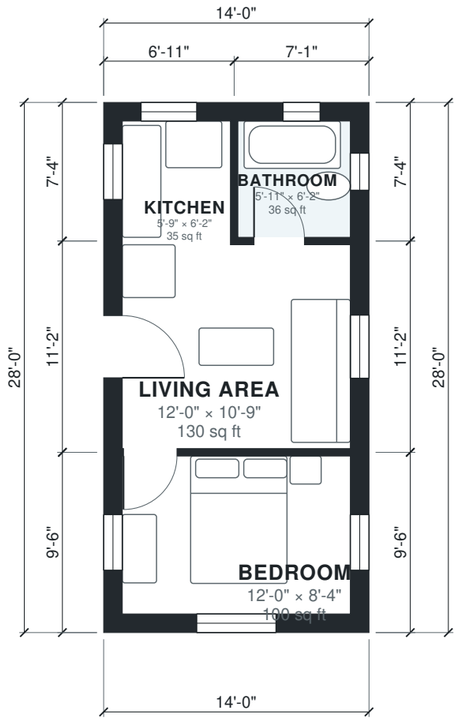


N

0' 5' 10' 15' 20'

AI ARCHITECTURES

Plan Studio · ai-architectures.com

PROJECT

14x28 Tiny House

Modern Tiny House

SHEET TITLE

Floor Plan

GROSS AREA (THIS LEVEL)

392 sq ft

GROSS AREA (TOTAL)

392 sq ft

ENVELOPE

14'-0" × 28'-0"

SCALE

1/8" = 1'-0" on Tabloid 11×17

DATE

2026-11-12

PROJECT NO.

14x28-tiny-house-p

CONCEPT DESIGN — NOT FOR CONSTRUCTION OR PERMIT. Generated with AI and may contain errors. Verify all dimensions and code requirements with a licensed architect or engineer.

SHEET

A-101

Area Schedule

LEVEL	ROOM	SIZE	NET AREA	GROSS AREA
1	Bathroom	5'-11" × 6'-2"	36 sq ft	52 sq ft
1	Bedroom	12'-0" × 8'-4"	100 sq ft	133 sq ft
1	Kitchen	5'-9" × 6'-2"	35 sq ft	50 sq ft
1	Living Area	12'-0" × 10'-9"	130 sq ft	156 sq ft
	Total indoor		**301 sq ft**	**392 sq ft**

AI ARCHITECTURES
Plan Studio · ai-architectures.com

PROJECT
14x28 Tiny House
Modern Tiny House

SHEET TITLE
Area Schedule

GROSS AREA (THIS LEVEL)
392 sq ft

GROSS AREA (TOTAL)
392 sq ft

ENVELOPE
14'-0" × 28'-0"

SCALE
NTS on Tabloid 11×17

DATE
2026-11-12

PROJECT NO.
14x28-tiny-house-p

CONCEPT DESIGN — NOT FOR CONSTRUCTION OR PERMIT. Generated with AI and may contain errors. Verify all dimensions and code requirements with a licensed architect or engineer.

SHEET
A-102