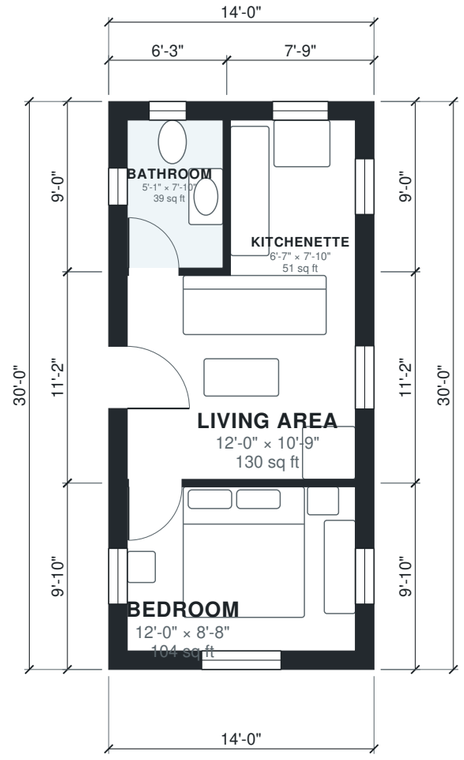


0' 5' 10' 15' 20'

N

AI ARCHITECTURES

Plan Studio · ai-architectures.com

PROJECT

14x30 Tiny House

Modern Tiny House

SHEET TITLE

Floor Plan

GROSS AREA (THIS LEVEL)

420 sq ft

GROSS AREA (TOTAL)

420 sq ft

ENVELOPE

14'-0" × 30'-0"

SCALE

1/8" = 1'-0" on Tabloid 11×17

DATE

2026-11-12

PROJECT NO.

14x30-tiny-house-p

CONCEPT DESIGN — NOT FOR CONSTRUCTION OR PERMIT. Generated with AI and may contain errors. Verify all dimensions and code requirements with a licensed architect or engineer.

SHEET

A-101

Area Schedule

LEVEL	ROOM	SIZE	NET AREA	GROSS AREA
1	Bathroom	5'-1" × 7'-10"	40 sq ft	56 sq ft
1	Bedroom	12'-0" × 8'-8"	104 sq ft	138 sq ft
1	Kitchenette	6'-7" × 7'-10"	51 sq ft	70 sq ft
1	Living Area	12'-0" × 10'-9"	130 sq ft	156 sq ft
	Total indoor		**325 sq ft**	**420 sq ft**

AI ARCHITECTURES

Plan Studio · ai-architectures.com

PROJECT

14x30 Tiny House

Modern Tiny House

SHEET TITLE

Area Schedule

GROSS AREA (THIS LEVEL)

420 sq ft

GROSS AREA (TOTAL)

420 sq ft

ENVELOPE

14'-0" × 30'-0"

SCALE

NTS on Tabloid 11×17

DATE

2026-11-12

PROJECT NO.

14x30-tiny-house-p

CONCEPT DESIGN — NOT FOR CONSTRUCTION OR PERMIT. Generated with AI and may contain errors. Verify all dimensions and code requirements with a licensed architect or engineer.

SHEET

A-102