


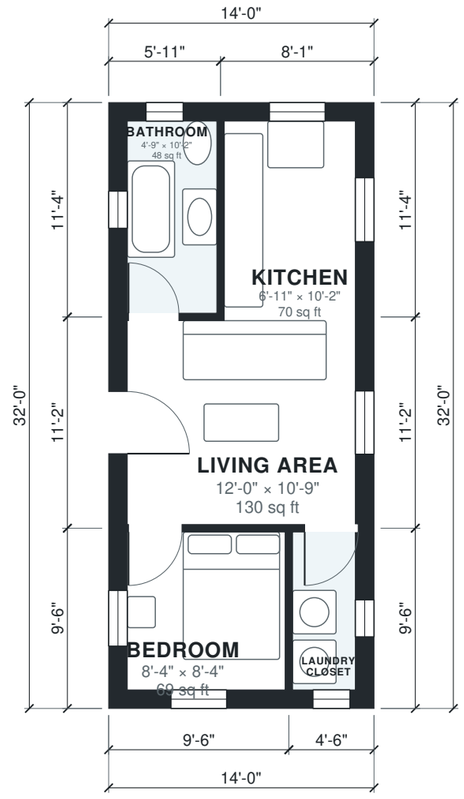

N

AI ARCHITECTURES

Plan Studio · ai-architectures.com

PROJECT

14x32 ft Tiny House

Modern Tiny House

SHEET TITLE

Floor Plan

GROSS AREA (THIS LEVEL)

448 sq ft

GROSS AREA (TOTAL)

448 sq ft

ENVELOPE

14'-0" × 32'-0"

SCALE

1/8" = 1'-0" on Tabloid 11×17

DATE

2026-11-12

PROJECT NO.

14x32-tiny-house-p

CONCEPT DESIGN — NOT FOR CONSTRUCTION OR PERMIT. Generated with AI and may contain errors. Verify all dimensions and code requirements with a licensed architect or engineer.

SHEET

A-101

Area Schedule

LEVEL	ROOM	SIZE	NET AREA	GROSS AREA
1	Bathroom	4'-9" × 10'-2"	48 sq ft	67 sq ft
1	Bedroom	8'-4" × 8'-4"	69 sq ft	91 sq ft
1	Kitchen	6'-11" × 10'-2"	70 sq ft	92 sq ft
1	Laundry Closet	3'-4" × 8'-4"	28 sq ft	43 sq ft
1	Living Area	12'-0" × 10'-9"	130 sq ft	156 sq ft
	Total indoor		**345 sq ft**	**448 sq ft**

AI ARCHITECTURES
Plan Studio · ai-architectures.com

PROJECT
14x32 ft Tiny House
Modern Tiny House

SHEET TITLE
Area Schedule

GROSS AREA (THIS LEVEL)
448 sq ft

GROSS AREA (TOTAL)
448 sq ft

ENVELOPE
14'-0" × 32'-0"

SCALE
NTS on Tabloid 11×17

DATE
2026-11-12

PROJECT NO.
14x32-tiny-house-p

CONCEPT DESIGN — NOT FOR CONSTRUCTION OR PERMIT. Generated with AI and may contain errors. Verify all dimensions and code requirements with a licensed architect or engineer.

SHEET
A-102