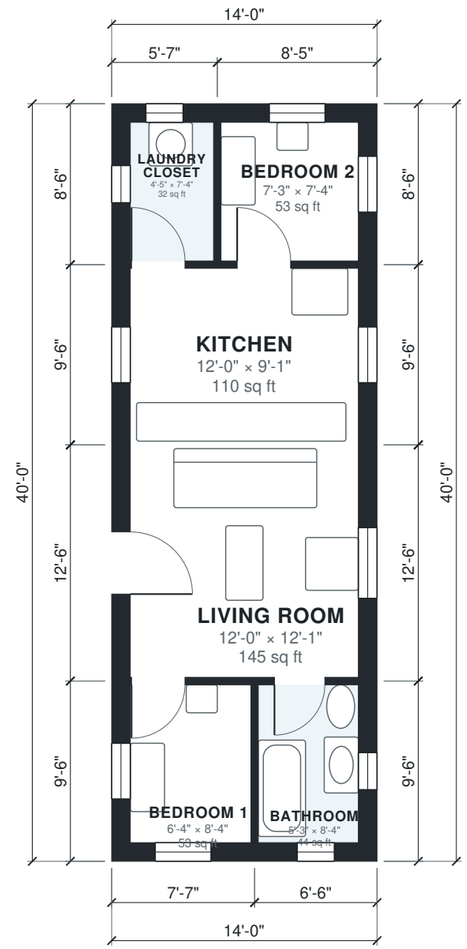


0' 5' 10' 15' 20'

N

AI ARCHITECTURES

Plan Studio · ai-architectures.com

PROJECT

14 x 40 ft Tiny House

Modern Tiny House

SHEET TITLE

Floor Plan

GROSS AREA (THIS LEVEL)

560 sq ft

GROSS AREA (TOTAL)

560 sq ft

ENVELOPE

14'-0" × 40'-0"

SCALE

1/8" = 1'-0" on Tabloid 11×17

DATE

2026-11-12

PROJECT NO.

14x40-tiny-house-p

CONCEPT DESIGN — NOT FOR CONSTRUCTION OR PERMIT. Generated with AI and may contain errors. Verify all dimensions and code requirements with a licensed architect or engineer.

SHEET

A-101

Area Schedule

LEVEL	ROOM	SIZE	NET AREA	GROSS AREA
1	Bathroom	5'-3" × 8'-4"	44 sq ft	61 sq ft
1	Bedroom 1	6'-4" × 8'-4"	53 sq ft	72 sq ft
1	Bedroom 2	7'-3" × 7'-4"	53 sq ft	72 sq ft
1	Kitchen	12'-0" × 9'-1"	110 sq ft	133 sq ft
1	Laundry Closet	4'-5" × 7'-4"	32 sq ft	47 sq ft
1	Living Room	12'-0" × 12'-1"	145 sq ft	175 sq ft
	Total indoor		**437 sq ft**	**560 sq ft**

AI ARCHITECTURES

Plan Studio · ai-architectures.com

PROJECT

14 x 40 ft Tiny House

Modern Tiny House

SHEET TITLE

Area Schedule

GROSS AREA (THIS LEVEL)

560 sq ft

GROSS AREA (TOTAL)

560 sq ft

ENVELOPE

14'-0" × 40'-0"

SCALE

NTS on Tabloid 11×17

DATE

2026-11-12

PROJECT NO.

14x40-tiny-house-p

CONCEPT DESIGN — NOT FOR CONSTRUCTION OR PERMIT. Generated with AI and may contain errors. Verify all dimensions and code requirements with a licensed architect or engineer.

SHEET

A-102