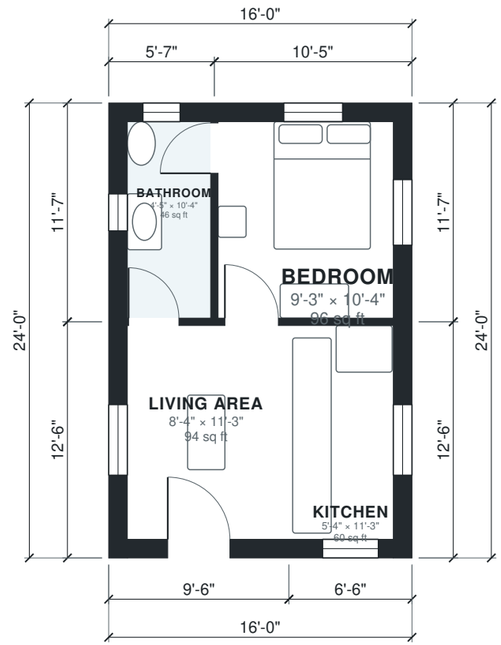


N

0' 5' 10' 15' 20'

AI ARCHITECTURES

Plan Studio · ai-architectures.com

PROJECT

16x24 Tiny House

Modern Tiny House

SHEET TITLE

Floor Plan

GROSS AREA (THIS LEVEL)

385 sq ft

GROSS AREA (TOTAL)

385 sq ft

ENVELOPE

16'-0" × 24'-0"

SCALE

1/8" = 1'-0" on Tabloid 11×17

DATE

2026-11-12

PROJECT NO.

16x24-tiny-house-p

CONCEPT DESIGN — NOT FOR CONSTRUCTION OR PERMIT. Generated with AI and may contain errors. Verify all dimensions and code requirements with a licensed architect or engineer.

SHEET

A-101

Area Schedule

LEVEL	ROOM	SIZE	NET AREA	GROSS AREA
1	Bathroom	4'-5" × 10'-4"	46 sq ft	64 sq ft
1	Bedroom	9'-3" × 10'-4"	96 sq ft	120 sq ft
1	Kitchen	5'-4" × 11'-3"	60 sq ft	81 sq ft
1	Living Area	8'-4" × 11'-3"	94 sq ft	119 sq ft
	Total indoor		**296 sq ft**	**385 sq ft**

AI ARCHITECTURES

Plan Studio · ai-architectures.com

PROJECT

16x24 Tiny House

Modern Tiny House

SHEET TITLE

Area Schedule

GROSS AREA (THIS LEVEL)

385 sq ft

GROSS AREA (TOTAL)

385 sq ft

ENVELOPE

16'-0" × 24'-0"

SCALE

NTS on Tabloid 11×17

DATE

2026-11-12

PROJECT NO.

16x24-tiny-house-p

CONCEPT DESIGN — NOT FOR CONSTRUCTION OR PERMIT. Generated with AI and may contain errors. Verify all dimensions and code requirements with a licensed architect or engineer.

SHEET

A-102