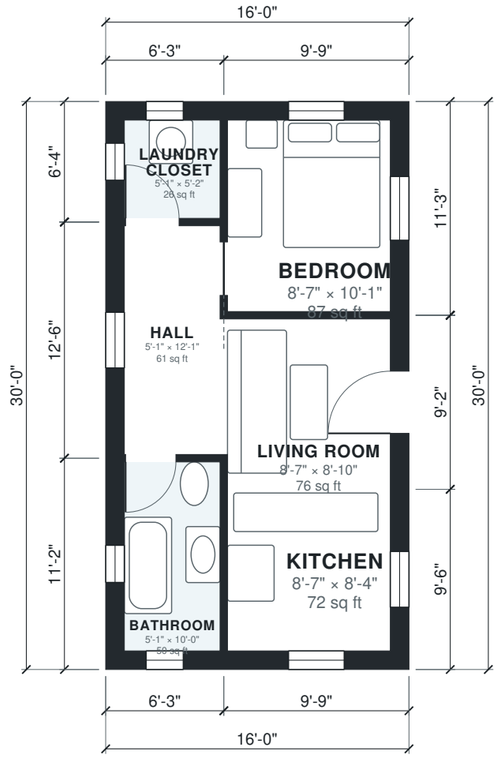


N

0' 5' 10' 15' 20'

AI ARCHITECTURES

Plan Studio · ai-architectures.com

PROJECT

16x30 Tiny House

Modern Cabin

SHEET TITLE

Floor Plan

GROSS AREA (THIS LEVEL)

480 sq ft

GROSS AREA (TOTAL)

480 sq ft

ENVELOPE

16'-0" × 30'-0"

SCALE

1/8" = 1'-0" on Tabloid 11×17

DATE

2026-11-12

PROJECT NO.

16x30-tiny-house-p

CONCEPT DESIGN — NOT FOR CONSTRUCTION OR PERMIT. Generated with AI and may contain errors. Verify all dimensions and code requirements with a licensed architect or engineer.

SHEET

A-101

Area Schedule

LEVEL	ROOM	SIZE	NET AREA	GROSS AREA
1	Bathroom	5'-1" × 10'-0"	50 sq ft	70 sq ft
1	Bedroom	8'-7" × 10'-1"	87 sq ft	110 sq ft
1	Hall	5'-1" × 12'-1"	61 sq ft	78 sq ft
1	Kitchen	8'-7" × 8'-4"	72 sq ft	93 sq ft
1	Laundry Closet	5'-1" × 5'-2"	26 sq ft	40 sq ft
1	Living Room	8'-7" × 8'-10"	76 sq ft	90 sq ft
	Total indoor		**372 sq ft**	**480 sq ft**

AI ARCHITECTURES
Plan Studio · ai-architectures.com

PROJECT
16x30 Tiny House
Modern Cabin

SHEET TITLE
Area Schedule

GROSS AREA (THIS LEVEL)
480 sq ft

GROSS AREA (TOTAL)
480 sq ft

ENVELOPE
16'-0" × 30'-0"

SCALE
NTS on Tabloid 11×17

DATE
2026-11-12

PROJECT NO.
16x30-tiny-house-p

CONCEPT DESIGN — NOT FOR CONSTRUCTION OR PERMIT. Generated with AI and may contain errors. Verify all dimensions and code requirements with a licensed architect or engineer.