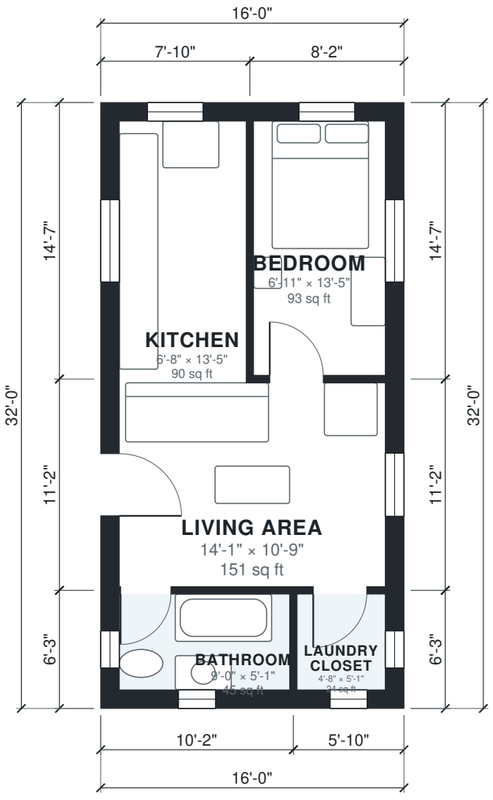


N

0' 5' 10' 15' 20'

AI ARCHITECTURES

Plan Studio · ai-architectures.com

PROJECT

16x32 Tiny House

Modern Tiny House

SHEET TITLE

Floor Plan

GROSS AREA (THIS LEVEL)

512 sq ft

GROSS AREA (TOTAL)

512 sq ft

ENVELOPE

16'-0" × 32'-0"

SCALE

1/8" = 1'-0" on Tabloid 11×17

DATE

2026-11-12

PROJECT NO.

16x32-tiny-house-p

CONCEPT DESIGN — NOT FOR CONSTRUCTION OR PERMIT. Generated with AI and may contain errors. Verify all dimensions and code requirements with a licensed architect or engineer.

SHEET

A-101

Area Schedule

LEVEL	ROOM	SIZE	NET AREA	GROSS AREA
1	Bathroom	9'-0" × 5'-1"	45 sq ft	63 sq ft
1	Bedroom	6'-11" × 13'-5"	93 sq ft	119 sq ft
1	Kitchen	6'-8" × 13'-5"	90 sq ft	115 sq ft
1	Laundry Closet	4'-8" × 5'-1"	24 sq ft	36 sq ft
1	Living Area	14'-1" × 10'-9"	151 sq ft	179 sq ft
	Total indoor		**403 sq ft**	**512 sq ft**

AI ARCHITECTURES

Plan Studio · ai-architectures.com

PROJECT

16x32 Tiny House

Modern Tiny House

SHEET TITLE

Area Schedule

GROSS AREA (THIS LEVEL)

512 sq ft

GROSS AREA (TOTAL)

512 sq ft

ENVELOPE

16'-0" × 32'-0"

SCALE

NTS on Tabloid 11×17

DATE

2026-11-12

PROJECT NO.

16x32-tiny-house-p

CONCEPT DESIGN — NOT FOR CONSTRUCTION OR PERMIT. Generated with AI and may contain errors. Verify all dimensions and code requirements with a licensed architect or engineer.

SHEET

A-102