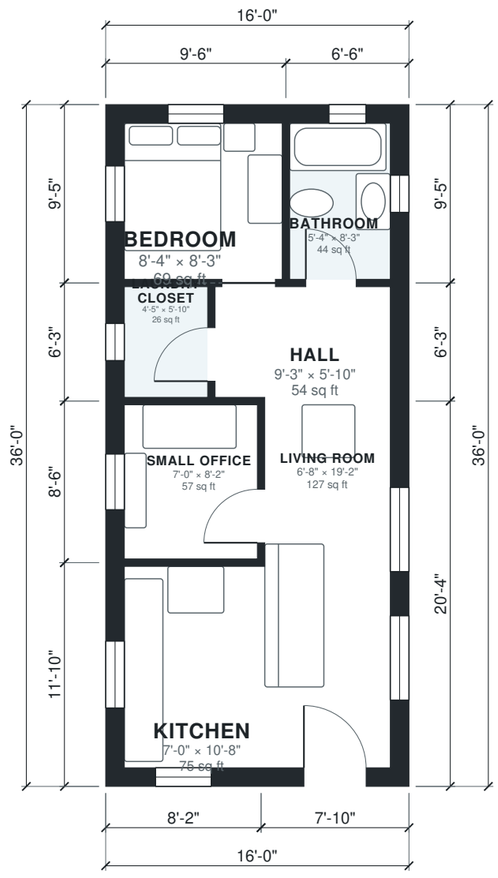


N

0' 5' 10' 15' 20'

AI ARCHITECTURES

Plan Studio · ai-architectures.com

PROJECT

16x36 Tiny House

Modern Tiny House

SHEET TITLE

Floor Plan

GROSS AREA (THIS LEVEL)

576 sq ft

GROSS AREA (TOTAL)

576 sq ft

ENVELOPE

16'-0" × 36'-0"

SCALE

1/8" = 1'-0" on Tabloid 11×17

DATE

2026-11-12

PROJECT NO.

16x36-tiny-house-p

CONCEPT DESIGN — NOT FOR CONSTRUCTION OR PERMIT. Generated with AI and may contain errors. Verify all dimensions and code requirements with a licensed architect or engineer.

SHEET

A-101

Area Schedule

LEVEL	ROOM	SIZE	NET AREA	GROSS AREA
1	Bathroom	5'-4" × 8'-3"	44 sq ft	61 sq ft
1	Bedroom	8'-4" × 8'-3"	69 sq ft	90 sq ft
1	Hall	9'-3" × 5'-10"	54 sq ft	65 sq ft
1	Kitchen	7'-0" × 10'-8"	75 sq ft	97 sq ft
1	Laundry Closet	4'-5" × 5'-10"	26 sq ft	35 sq ft
1	Living Room	6'-8" × 19'-2"	127 sq ft	159 sq ft
1	Small Office	7'-0" × 8'-2"	57 sq ft	70 sq ft
	Total indoor		**451 sq ft**	**576 sq ft**

AI ARCHITECTURES
Plan Studio · ai-architectures.com

PROJECT
16x36 Tiny House
Modern Tiny House

SHEET TITLE
Area Schedule

GROSS AREA (THIS LEVEL)
576 sq ft

GROSS AREA (TOTAL)
576 sq ft

ENVELOPE
16'-0" × 36'-0"

SCALE
NTS on Tabloid 11×17

DATE
2026-11-12

PROJECT NO.
16x36-tiny-house-p

CONCEPT DESIGN — NOT FOR CONSTRUCTION OR PERMIT. Generated with AI and may contain errors. Verify all dimensions and code requirements with a licensed architect or engineer.

SHEET
A-102