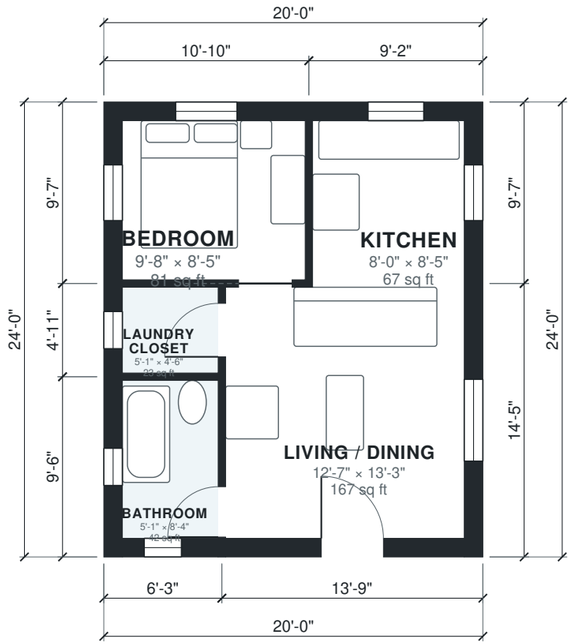


N

0' 5' 10' 15' 20'

AI ARCHITECTURES

Plan Studio · ai-architectures.com

PROJECT

20x24 ft Tiny House

Modern Tiny House

SHEET TITLE

Floor Plan

GROSS AREA (THIS LEVEL)

481 sq ft

GROSS AREA (TOTAL)

481 sq ft

ENVELOPE

20'-0" × 24'-0"

SCALE

1/8" = 1'-0" on Tabloid 11×17

DATE

2026-11-12

PROJECT NO.

20x24-tiny-house-p

CONCEPT DESIGN — NOT FOR CONSTRUCTION OR PERMIT. Generated with AI and may contain errors. Verify all dimensions and code requirements with a licensed architect or engineer.

SHEET

A-101

Area Schedule

LEVEL	ROOM	SIZE	NET AREA	GROSS AREA
1	Bathroom	5'-1" × 8'-4"	42 sq ft	59 sq ft
1	Bedroom	9'-8" × 8'-5"	81 sq ft	104 sq ft
1	Kitchen	8'-0" × 8'-5"	67 sq ft	88 sq ft
1	Laundry Closet	5'-1" × 4'-6"	23 sq ft	31 sq ft
1	Living / Dining	12'-7" × 13'-3"	167 sq ft	199 sq ft
	Total indoor		**380 sq ft**	**481 sq ft**

AI ARCHITECTURES
Plan Studio · ai-architectures.com

PROJECT
20x24 ft Tiny House
Modern Tiny House

SHEET TITLE
Area Schedule

GROSS AREA (THIS LEVEL)
481 sq ft

GROSS AREA (TOTAL)
481 sq ft

ENVELOPE
20'-0" × 24'-0"

SCALE
NTS on Tabloid 11×17

DATE
2026-11-12

PROJECT NO.
20x24-tiny-house-p

CONCEPT DESIGN — NOT FOR CONSTRUCTION OR PERMIT. Generated with AI and may contain errors. Verify all dimensions and code requirements with a licensed architect or engineer.

SHEET
A-102