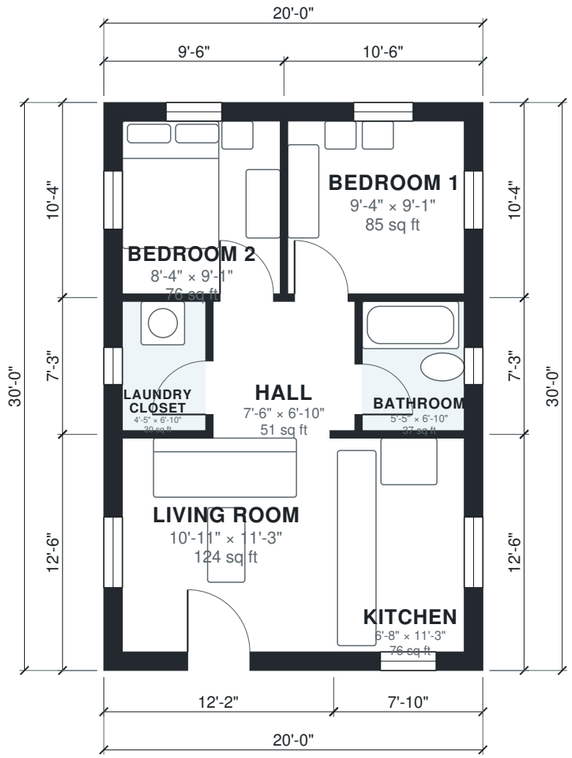


0' 5' 10' 15' 20'

N

AI ARCHITECTURES

Plan Studio · ai-architectures.com

PROJECT

20x30 Tiny House

Modern Tiny House

SHEET TITLE

Floor Plan

GROSS AREA (THIS LEVEL)

600 sq ft

GROSS AREA (TOTAL)

600 sq ft

ENVELOPE

20'-0" × 30'-0"

SCALE

1/8" = 1'-0" on Tabloid 11×17

DATE

2026-11-12

PROJECT NO.

20x30-tiny-house-p

CONCEPT DESIGN — NOT FOR CONSTRUCTION OR PERMIT. Generated with AI and may contain errors. Verify all dimensions and code requirements with a licensed architect or engineer.

SHEET

A-101

Area Schedule

LEVEL	ROOM	SIZE	NET AREA	GROSS AREA
1	Bathroom	5'-5" × 6'-10"	37 sq ft	47 sq ft
1	Bedroom 1	9'-4" × 9'-1"	85 sq ft	108 sq ft
1	Bedroom 2	8'-4" × 9'-1"	76 sq ft	98 sq ft
1	Hall	7'-6" × 6'-10"	51 sq ft	57 sq ft
1	Kitchen	6'-8" × 11'-3"	76 sq ft	98 sq ft
1	Laundry Closet	4'-5" × 6'-10"	30 sq ft	40 sq ft
1	Living Room	10'-11" × 11'-3"	124 sq ft	151 sq ft
	Total indoor		**478 sq ft**	**600 sq ft**

AI ARCHITECTURES
Plan Studio · ai-architectures.com

PROJECT
20x30 Tiny House
Modern Tiny House

SHEET TITLE
Area Schedule

GROSS AREA (THIS LEVEL)
600 sq ft

GROSS AREA (TOTAL)
600 sq ft

ENVELOPE
20'-0" × 30'-0"

SCALE
NTS on Tabloid 11×17

DATE
2026-11-12

PROJECT NO.
20x30-tiny-house-p

CONCEPT DESIGN — NOT FOR CONSTRUCTION OR PERMIT. Generated with AI and may contain errors. Verify all dimensions and code requirements with a licensed architect or engineer.

SHEET
A-102