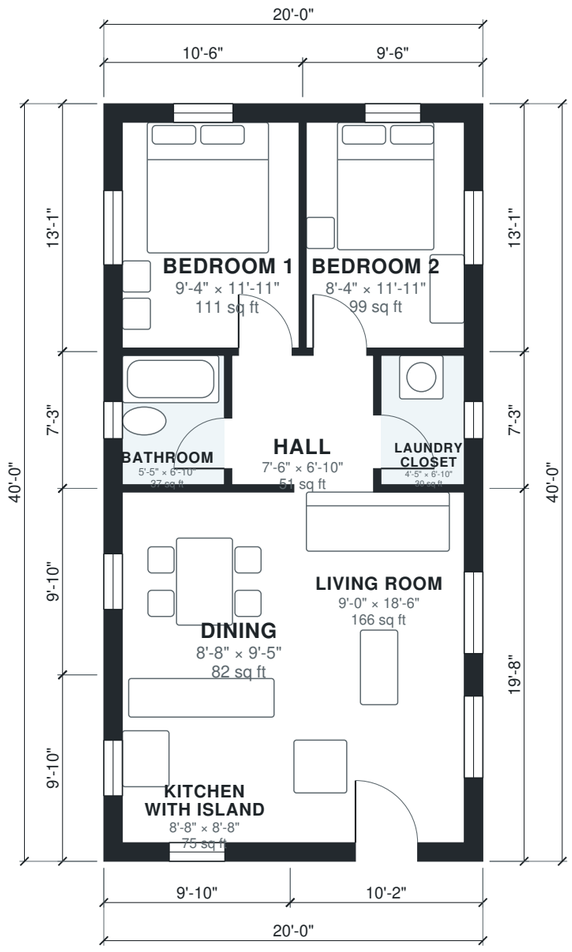


0' 5' 10' 15' 20'

N

AI ARCHITECTURES

Plan Studio · ai-architectures.com

PROJECT

20x40 ft Tiny House

Modern Tiny House

SHEET TITLE

Floor Plan

GROSS AREA (THIS LEVEL)

800 sq ft

GROSS AREA (TOTAL)

800 sq ft

ENVELOPE

20'-0" × 40'-0"

SCALE

1/8" = 1'-0" on Tabloid 11×17

DATE

2026-11-12

PROJECT NO.

20x40-tiny-house-p

CONCEPT DESIGN — NOT FOR CONSTRUCTION OR PERMIT. Generated with AI and may contain errors. Verify all dimensions and code requirements with a licensed architect or engineer.

SHEET

A-101

Area Schedule

LEVEL	ROOM	SIZE	NET AREA	GROSS AREA
1	Bathroom	5'-5" × 6'-10"	37 sq ft	47 sq ft
1	Bedroom 1	9'-4" × 11'-11"	111 sq ft	137 sq ft
1	Bedroom 2	8'-4" × 11'-11"	99 sq ft	125 sq ft
1	Dining	8'-8" × 9'-5"	82 sq ft	97 sq ft
1	Hall	7'-6" × 6'-10"	51 sq ft	57 sq ft
1	Kitchen with Island	8'-8" × 8'-8"	75 sq ft	97 sq ft
1	Laundry Closet	4'-5" × 6'-10"	30 sq ft	40 sq ft
1	Living Room	9'-0" × 18'-6"	166 sq ft	200 sq ft
	Total indoor		**651 sq ft**	**800 sq ft**

AI ARCHITECTURES

Plan Studio · ai-architectures.com

PROJECT

20x40 ft Tiny House

Modern Tiny House

SHEET TITLE

Area Schedule

GROSS AREA (THIS LEVEL)

800 sq ft

GROSS AREA (TOTAL)

800 sq ft

ENVELOPE

20'-0" × 40'-0"

SCALE

NTS on Tabloid 11×17

DATE

2026-11-12

PROJECT NO.

20x40-tiny-house-p

CONCEPT DESIGN — NOT FOR CONSTRUCTION OR PERMIT. Generated with AI and may contain errors. Verify all dimensions and code requirements with a licensed architect or engineer.

SHEET

A-102