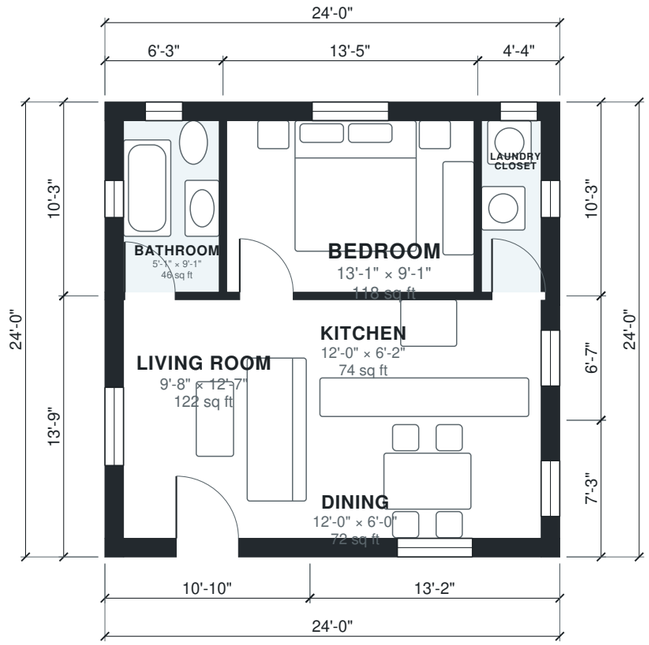


0' 5' 10' 15' 20'

N

AI ARCHITECTURES

Plan Studio · ai-architectures.com

PROJECT

24 x 24 ft Tiny House

Modern Tiny House

SHEET TITLE

Floor Plan

GROSS AREA (THIS LEVEL)

577 sq ft

GROSS AREA (TOTAL)

577 sq ft

ENVELOPE

24'-0" × 24'-0"

SCALE

1/8" = 1'-0" on Tabloid 11×17

DATE

2026-11-12

PROJECT NO.

24x24-tiny-house-p

CONCEPT DESIGN — NOT FOR CONSTRUCTION OR PERMIT. Generated with AI and may contain errors. Verify all dimensions and code requirements with a licensed architect or engineer.

SHEET

A-101

Area Schedule

LEVEL	ROOM	SIZE	NET AREA	GROSS AREA
1	Bathroom	5'-1" × 9'-1"	46 sq ft	64 sq ft
1	Bedroom	13'-1" × 9'-1"	118 sq ft	138 sq ft
1	Dining	12'-0" × 6'-0"	72 sq ft	95 sq ft
1	Kitchen	12'-0" × 6'-2"	74 sq ft	87 sq ft
1	Laundry Closet	3'-2" × 9'-1"	29 sq ft	44 sq ft
1	Living Room	9'-8" × 12'-7"	122 sq ft	149 sq ft
	Total indoor		**461 sq ft**	**577 sq ft**

AI ARCHITECTURES

Plan Studio · ai-architectures.com

PROJECT

24 x 24 ft Tiny House

Modern Tiny House

SHEET TITLE

Area Schedule

GROSS AREA (THIS LEVEL)

577 sq ft

GROSS AREA (TOTAL)

577 sq ft

ENVELOPE

24'-0" × 24'-0"

SCALE

NTS on Tabloid 11×17

DATE

2026-11-12

PROJECT NO.

24x24-tiny-house-p

CONCEPT DESIGN — NOT FOR CONSTRUCTION OR PERMIT. Generated with AI and may contain errors. Verify all dimensions and code requirements with a licensed architect or engineer.

SHEET

A-102