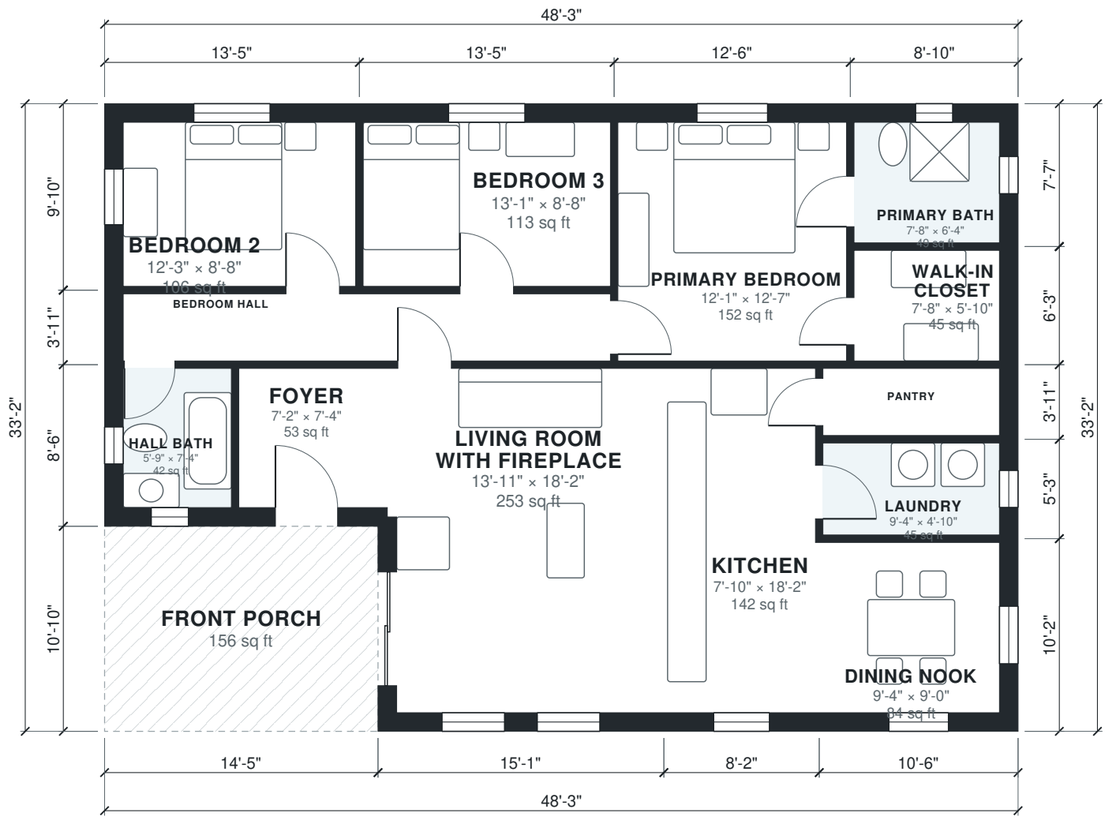


0' 5' 10' 15' 20'

N

AI ARCHITECTURES

Plan Studio · ai-architectures.com

PROJECT

Three-Bedroom Bungalow with Deep

Craftsman Bungalow

SHEET TITLE

Floor Plan

GROSS AREA (THIS LEVEL)

1,442 sq ft

GROSS AREA (TOTAL)

1,442 sq ft

ENVELOPE

48'-3" × 33'-2"

SCALE

1/8" = 1'-0" on Tabloid 11×17

DATE

2026-10-09

PROJECT NO.

3-bedroom-bungalow

CONCEPT DESIGN — NOT FOR CONSTRUCTION OR PERMIT. Generated with AI and may contain errors. Verify all dimensions and code requirements with a licensed architect or engineer.

SHEET

A-101

Area Schedule

LEVEL	ROOM	SIZE	NET AREA	GROSS AREA
1	Bedroom 2	12'-3" × 8'-8"	106 sq ft	132 sq ft
1	Bedroom 3	13'-1" × 8'-8"	113 sq ft	132 sq ft
1	Bedroom Hall	25'-9" × 3'-7"	91 sq ft	106 sq ft
1	Dining Nook	9'-4" × 9'-0"	84 sq ft	107 sq ft
1	Foyer	7'-2" × 7'-4"	53 sq ft	64 sq ft
1	Hall Bath	5'-9" × 7'-4"	42 sq ft	59 sq ft
1	Kitchen	7'-10" × 18'-2"	142 sq ft	159 sq ft
1	Laundry	9'-4" × 4'-10"	45 sq ft	55 sq ft
1	Living Room with Fireplace	13'-11" × 18'-2"	253 sq ft	292 sq ft
1	Pantry	9'-4" × 3'-7"	33 sq ft	41 sq ft
1	Primary Bath	7'-8" × 6'-4"	49 sq ft	67 sq ft
1	Primary Bedroom	12'-1" × 12'-7"	152 sq ft	172 sq ft
1	Walk-in Closet	7'-8" × 5'-10"	45 sq ft	55 sq ft
1	Front Porch (outdoor)	14'-5" × 10'-10"	156 sq ft	156 sq ft
	Total indoor		**1,208 sq ft**	**1,442 sq ft**

AI ARCHITECTURES

Plan Studio · ai-architectures.com

PROJECT

Three-Bedroom Bungalow with Deep

Craftsman Bungalow

SHEET TITLE

Area Schedule

GROSS AREA (THIS LEVEL)

1,442 sq ft

GROSS AREA (TOTAL)

1,442 sq ft

ENVELOPE

48'-3" × 33'-2"

SCALE

NTS on Tabloid 11×17

DATE

2026-10-09

PROJECT NO.

3-bedroom-bungalow

CONCEPT DESIGN — NOT FOR CONSTRUCTION OR PERMIT. Generated with AI and may contain errors. Verify all dimensions and code requirements with a licensed architect or engineer.

SHEET

A-102