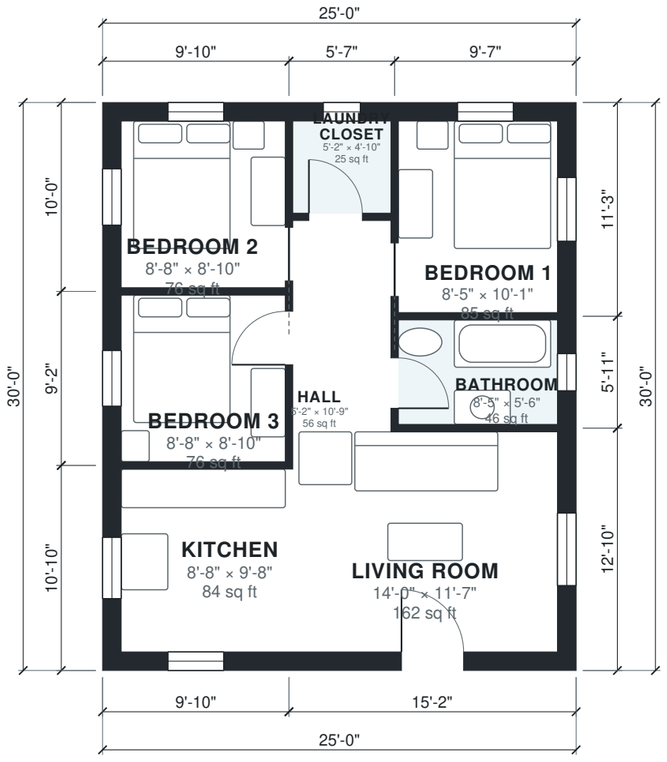


0' 5' 10' 15' 20'

N

AI ARCHITECTURES

Plan Studio · ai-architectures.com

PROJECT

750 sq ft Tiny House

Modern Tiny House

SHEET TITLE

Floor Plan

GROSS AREA (THIS LEVEL)

750 sq ft

GROSS AREA (TOTAL)

750 sq ft

ENVELOPE

25'-0" × 30'-0"

SCALE

1/8" = 1'-0" on Tabloid 11×17

DATE

2026-11-12

PROJECT NO.

3-bedroom-tiny-hou

CONCEPT DESIGN — NOT FOR CONSTRUCTION OR PERMIT. Generated with AI and may contain errors. Verify all dimensions and code requirements with a licensed architect or engineer.

SHEET

A-101

Area Schedule

LEVEL	ROOM	SIZE	NET AREA	GROSS AREA
1	Bathroom	8'-5" × 5'-6"	46 sq ft	57 sq ft
1	Bedroom 1	8'-5" × 10'-1"	85 sq ft	108 sq ft
1	Bedroom 2	8'-8" × 8'-10"	76 sq ft	98 sq ft
1	Bedroom 3	8'-8" × 8'-10"	76 sq ft	90 sq ft
1	Hall	5'-2" × 10'-9"	56 sq ft	62 sq ft
1	Kitchen	8'-8" × 9'-8"	84 sq ft	107 sq ft
1	Laundry Closet	5'-2" × 4'-10"	25 sq ft	34 sq ft
1	Living Room	14'-0" × 11'-7"	162 sq ft	194 sq ft
	Total indoor		**610 sq ft**	**750 sq ft**

AI ARCHITECTURES

Plan Studio · ai-architectures.com

PROJECT

750 sq ft Tiny House

Modern Tiny House

SHEET TITLE

Area Schedule

GROSS AREA (THIS LEVEL)

750 sq ft

GROSS AREA (TOTAL)

750 sq ft

ENVELOPE

25'-0" × 30'-0"

SCALE

NTS on Tabloid 11×17

DATE

2026-11-12

PROJECT NO.

3-bedroom-tiny-hou

CONCEPT DESIGN — NOT FOR CONSTRUCTION OR PERMIT. Generated with AI and may contain errors. Verify all dimensions and code requirements with a licensed architect or engineer.

SHEET

A-102