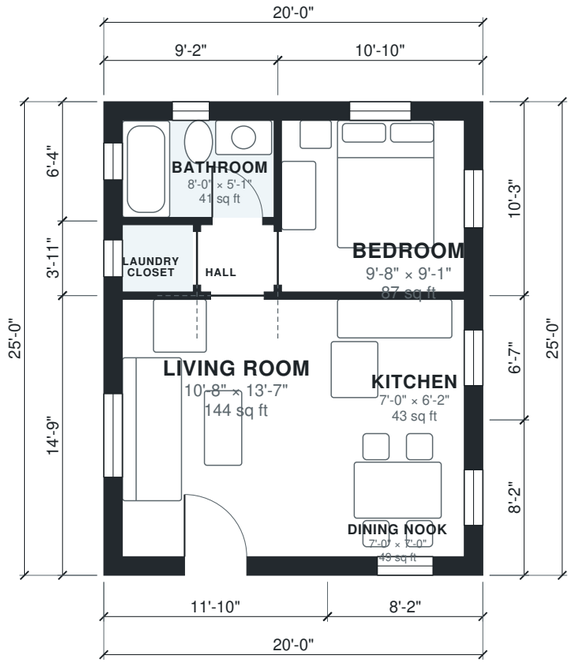


0' 5' 10' 15' 20'

N

AI ARCHITECTURES

Plan Studio · ai-architectures.com

PROJECT

500 sq ft Tiny House

Modern Cottage

SHEET TITLE

Floor Plan

GROSS AREA (THIS LEVEL)

500 sq ft

GROSS AREA (TOTAL)

500 sq ft

ENVELOPE

20'-0" × 25'-0"

SCALE

1/8" = 1'-0" on Tabloid 11×17

DATE

2026-11-12

PROJECT NO.

500-sq-ft-tiny-hou

CONCEPT DESIGN — NOT FOR CONSTRUCTION OR PERMIT. Generated with AI and may contain errors. Verify all dimensions and code requirements with a licensed architect or engineer.

SHEET

A-101

Area Schedule

LEVEL	ROOM	SIZE	NET AREA	GROSS AREA
1	Bathroom	8'-0" × 5'-1"	41 sq ft	58 sq ft
1	Bedroom	9'-8" × 9'-1"	87 sq ft	111 sq ft
1	Dining Nook	7'-0" × 7'-0"	49 sq ft	67 sq ft
1	Hall	3'-10" × 3'-7"	14 sq ft	17 sq ft
1	Kitchen	7'-0" × 6'-2"	43 sq ft	54 sq ft
1	Laundry Closet	3'-9" × 3'-7"	13 sq ft	19 sq ft
1	Living Room	10'-8" × 13'-7"	144 sq ft	174 sq ft
	Total indoor		**392 sq ft**	**500 sq ft**

AI ARCHITECTURES

Plan Studio · ai-architectures.com

PROJECT

500 sq ft Tiny House

Modern Cottage

SHEET TITLE

Area Schedule

GROSS AREA (THIS LEVEL)

500 sq ft

GROSS AREA (TOTAL)

500 sq ft

ENVELOPE

20'-0" × 25'-0"

SCALE

NTS on Tabloid 11×17

DATE

2026-11-12

PROJECT NO.

500-sq-ft-tiny-hou

CONCEPT DESIGN — NOT FOR CONSTRUCTION OR PERMIT. Generated with AI and may contain errors. Verify all dimensions and code requirements with a licensed architect or engineer.

SHEET

A-102