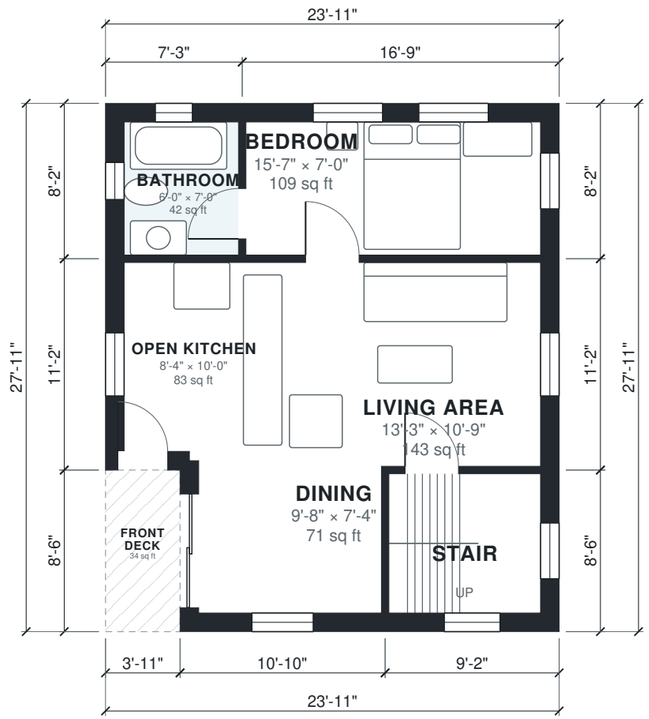


N

0' 5' 10' 15' 20'

AI ARCHITECTURES

Plan Studio · ai-architectures.com

PROJECT

A-Frame Cabin with Loft

A-Frame Cabin

SHEET TITLE

First Floor Plan

GROSS AREA (THIS LEVEL)

634 sq ft

GROSS AREA (TOTAL)

996 sq ft

ENVELOPE

23'-11" × 27'-11"

SCALE

1/8" = 1'-0" on Tabloid 11×17

DATE

2026-11-12


PROJECT NO.

a-frame-cabin-plan

CONCEPT DESIGN — NOT FOR CONSTRUCTION OR PERMIT. Generated with AI and may contain errors. Verify all dimensions and code requirements with a licensed architect or engineer.

SHEET

A-101

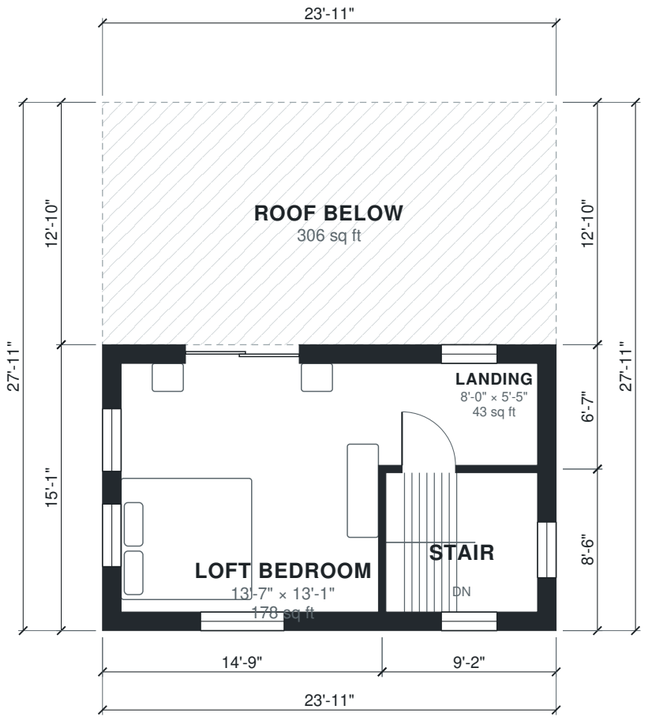

N

0' 5' 10' 15' 20'

AI ARCHITECTURES

Plan Studio · ai-architectures.com

PROJECT

A-Frame Cabin with Loft

A-Frame Cabin

SHEET TITLE

Second Floor Plan

GROSS AREA (THIS LEVEL)

361 sq ft

GROSS AREA (TOTAL)

996 sq ft

ENVELOPE

23'-11" × 27'-11"

SCALE

1/8" = 1'-0" on Tabloid 11×17

DATE

2026-11-12

PROJECT NO.

a-frame-cabin-plan

CONCEPT DESIGN — NOT FOR CONSTRUCTION OR PERMIT. Generated with AI and may contain errors. Verify all dimensions and code requirements with a licensed architect or engineer.

SHEET

A-102

Area Schedule

LEVEL	ROOM	SIZE	NET AREA	GROSS AREA
1	Bathroom	6'-0" × 7'-0"	42 sq ft	59 sq ft
1	Bedroom	15'-7" × 7'-0"	109 sq ft	137 sq ft
1	Dining	9'-8" × 7'-4"	71 sq ft	92 sq ft
1	Living Area	13'-3" × 10'-9"	143 sq ft	161 sq ft
1	Open Kitchen	8'-4" × 10'-0"	83 sq ft	106 sq ft
1	Stair	8'-0" × 7'-4"	59 sq ft	78 sq ft
1	Front Deck (outdoor)	3'-11" × 8'-6"	34 sq ft	34 sq ft
2	Landing	8'-0" × 5'-5"	43 sq ft	60 sq ft
2	Loft Bedroom	13'-7" × 13'-1"	178 sq ft	223 sq ft
2	Stair	8'-0" × 7'-4"	59 sq ft	78 sq ft
2	Roof Below (outdoor)	23'-11" × 12'-10"	306 sq ft	306 sq ft
	Total indoor		**787 sq ft**	**996 sq ft**

AI ARCHITECTURES

Plan Studio · ai-architectures.com

PROJECT

A-Frame Cabin with Loft

A-Frame Cabin

SHEET TITLE

Area Schedule

GROSS AREA (THIS LEVEL)

634 sq ft

GROSS AREA (TOTAL)

996 sq ft

ENVELOPE

23'-11" × 27'-11"

SCALE

NTS on Tabloid 11×17

DATE

2026-11-12

PROJECT NO.

a-frame-cabin-plan

CONCEPT DESIGN — NOT FOR CONSTRUCTION OR PERMIT. Generated with AI and may contain errors. Verify all dimensions and code requirements with a licensed architect or engineer.

SHEET

A-103