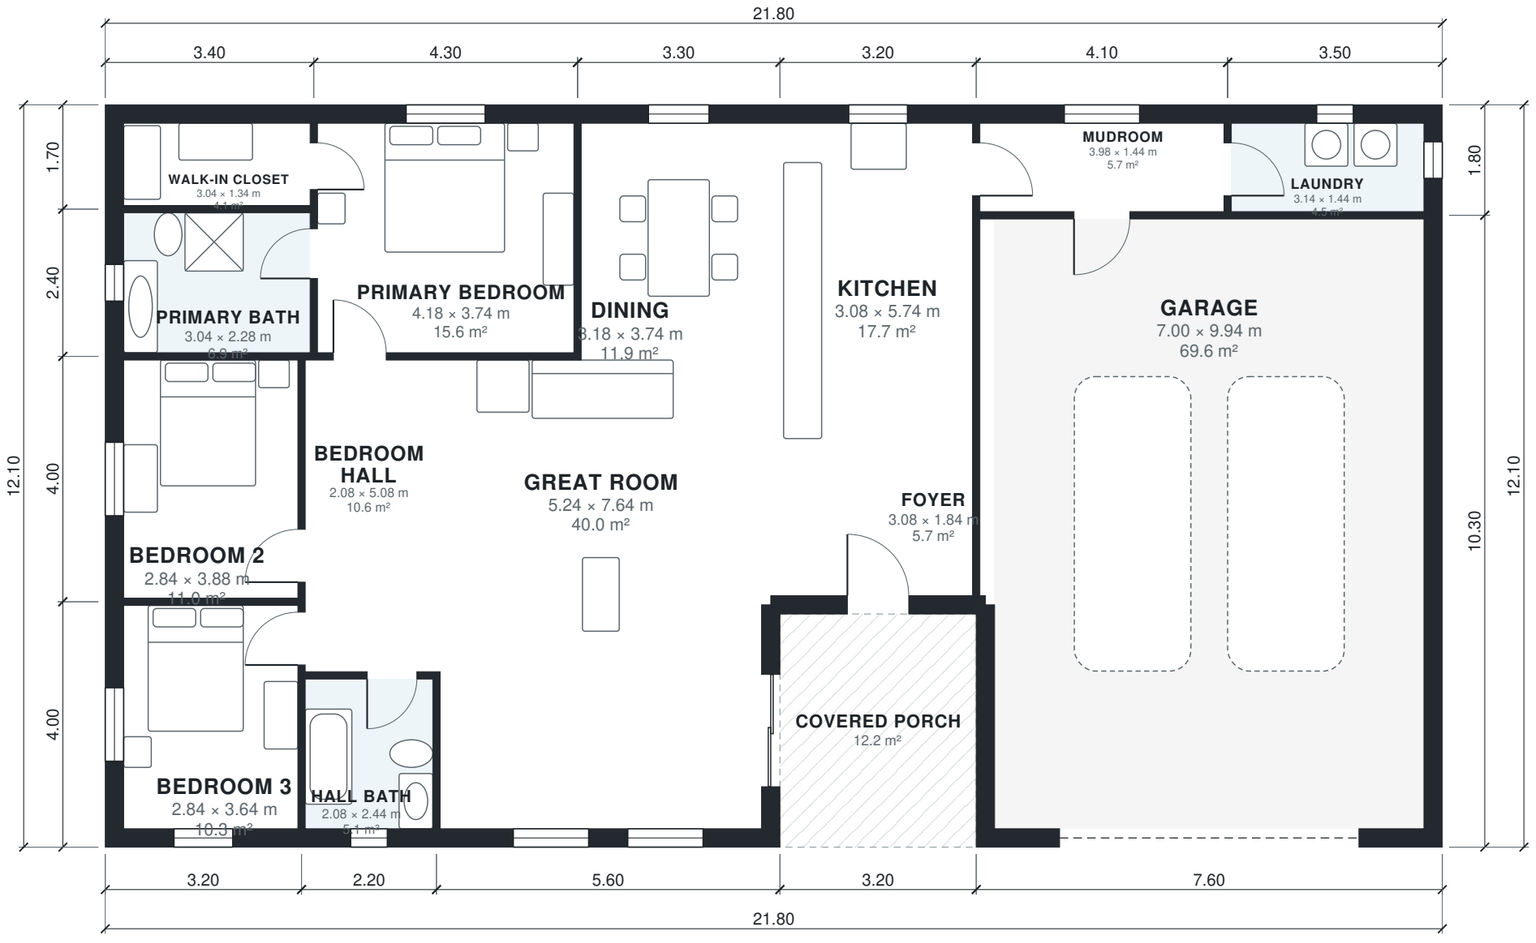


0 m 1 m 2 m 3 m 4 m 5 m

N

AI ARCHITECTURES

Plan Studio · ai-architectures.com

PROJECT

Barndominium with RV Garage

Modern Barndominium

SHEET TITLE
Floor Plan

GROSS AREA (THIS LEVEL)
251.6 m²

GROSS AREA (TOTAL)
251.6 m²

ENVELOPE
21.80 × 12.10 m

SCALE
1:100 on A3

DATE
2026-11-12

PROJECT NO.
Barndominium with

CONCEPT DESIGN — NOT FOR CONSTRUCTION OR PERMIT. Generated with AI and may contain errors. Verify all dimensions and code requirements with a licensed architect or engineer.

SHEET

A-101

Area Schedule

LEVEL	ROOM	SIZE	NET AREA	GROSS AREA
1	Bedroom 2	2.84 × 3.88 m	11.0 m²	12.8 m²
1	Bedroom 3	2.84 × 3.64 m	10.3 m²	12.8 m²
1	Bedroom Hall	2.08 × 5.08 m	10.6 m²	11.4 m²
1	Dining	3.18 × 3.74 m	11.9 m²	13.5 m²
1	Foyer	3.08 × 1.84 m	5.7 m²	7.0 m²
1	Garage	7.00 × 9.94 m	69.6 m²	78.3 m²
1	Great Room	5.24 × 7.64 m	40.0 m²	44.8 m²
1	Hall Bath	2.08 × 2.44 m	5.1 m²	6.2 m²
1	Kitchen	3.08 × 5.74 m	17.7 m²	19.5 m²
1	Laundry	3.14 × 1.44 m	4.5 m²	6.3 m²
1	Mudroom	3.98 × 1.44 m	5.7 m²	7.4 m²
1	Primary Bath	3.04 × 2.28 m	6.9 m²	8.2 m²
1	Primary Bedroom	4.18 × 3.74 m	15.6 m²	17.6 m²
1	Walk-in Closet	3.04 × 1.34 m	4.1 m²	5.8 m²
1	Covered Porch (outdoor)	3.20 × 3.80 m	12.2 m²	12.2 m²
	Total indoor		**218.7 m²**	**251.6 m²**

AI ARCHITECTURES

Plan Studio · ai-architectures.com

PROJECT

Barndominium with RV Garage

Modern Barndominium

SHEET TITLE

Area Schedule

GROSS AREA (THIS LEVEL)

251.6 m²

GROSS AREA (TOTAL)

251.6 m²

ENVELOPE

21.80 × 12.10 m

SCALE

NTS on A3

DATE

2026-11-12

PROJECT NO.

Barndominium with

CONCEPT DESIGN — NOT FOR CONSTRUCTION OR PERMIT. Generated with AI and may contain errors. Verify all dimensions and code requirements with a licensed architect or engineer.

SHEET

A-102