


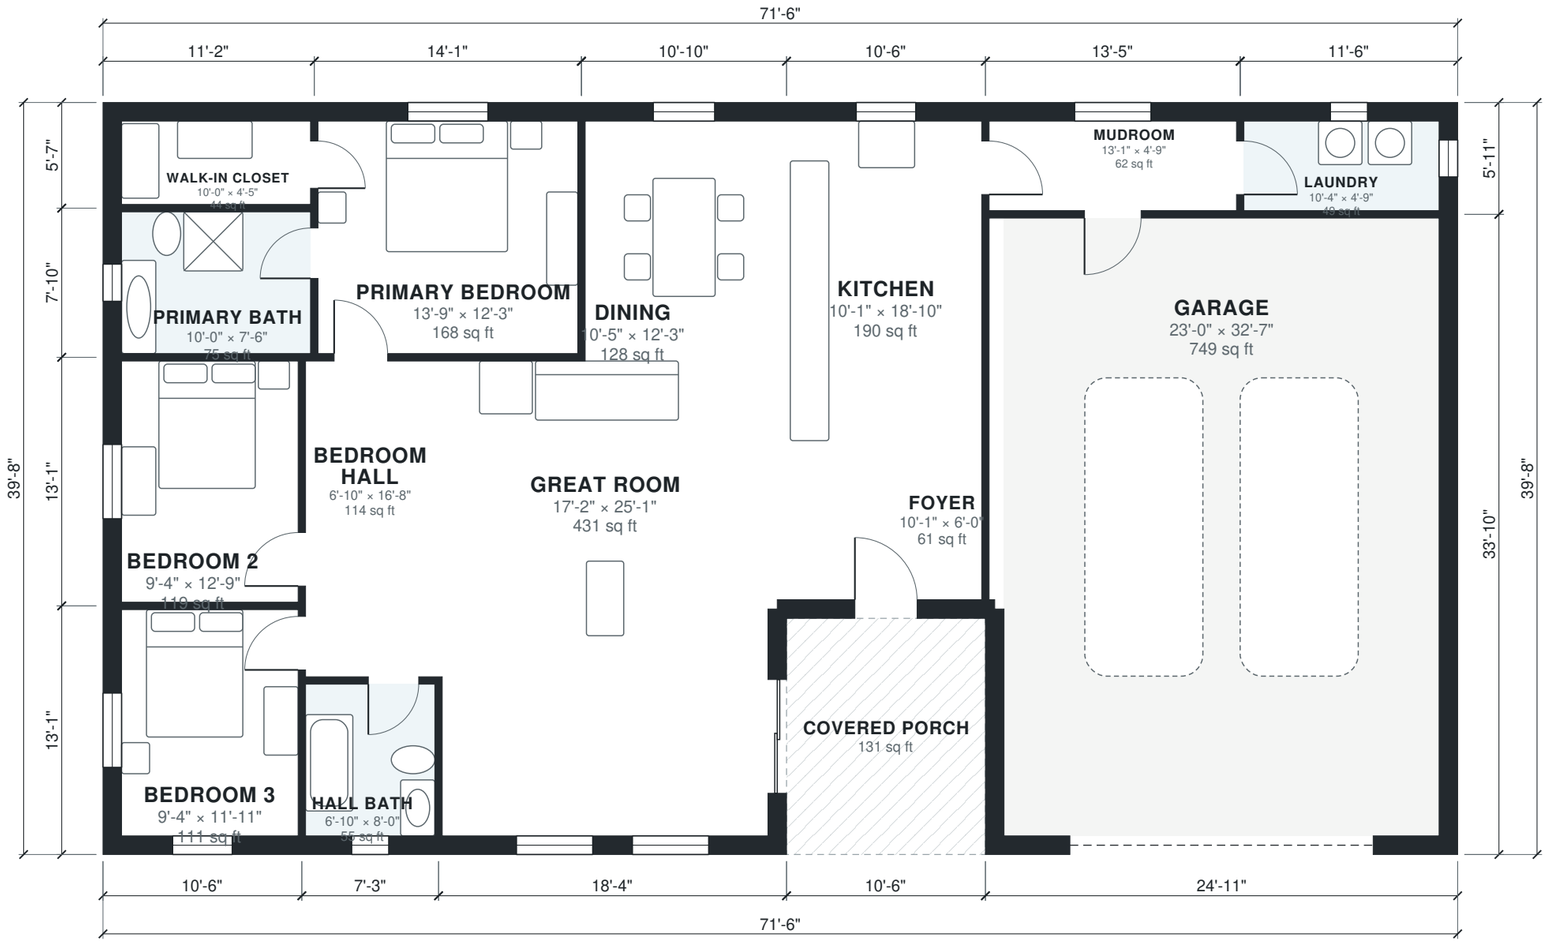

N

AI ARCHITECTURES

Plan Studio · ai-architectures.com

PROJECT

Barndominium with RV Garage

Modern Barndominium

SHEET TITLE
Floor Plan

GROSS AREA (THIS LEVEL)
2,708 sq ft

GROSS AREA (TOTAL)
2,708 sq ft

ENVELOPE
71'-6" × 39'-8"

SCALE
1/8" = 1'-0" on Tabloid 11×17

DATE
2026-11-12

PROJECT NO.
barndominium-plans

CONCEPT DESIGN — NOT FOR CONSTRUCTION OR PERMIT. Generated with AI and may contain errors. Verify all dimensions and code requirements with a licensed architect or engineer.

SHEET

A-101

Area Schedule

LEVEL	ROOM	SIZE	NET AREA	GROSS AREA
1	Bedroom 2	9'-4" × 12'-9"	119 sq ft	138 sq ft
1	Bedroom 3	9'-4" × 11'-11"	111 sq ft	138 sq ft
1	Bedroom Hall	6'-10" × 16'-8"	114 sq ft	123 sq ft
1	Dining	10'-5" × 12'-3"	128 sq ft	146 sq ft
1	Foyer	10'-1" × 6'-0"	61 sq ft	76 sq ft
1	Garage	23'-0" × 32'-7"	749 sq ft	843 sq ft
1	Great Room	17'-2" × 25'-1"	431 sq ft	482 sq ft
1	Hall Bath	6'-10" × 8'-0"	55 sq ft	66 sq ft
1	Kitchen	10'-1" × 18'-10"	190 sq ft	210 sq ft
1	Laundry	10'-4" × 4'-9"	49 sq ft	68 sq ft
1	Mudroom	13'-1" × 4'-9"	62 sq ft	79 sq ft
1	Primary Bath	10'-0" × 7'-6"	75 sq ft	88 sq ft
1	Primary Bedroom	13'-9" × 12'-3"	168 sq ft	190 sq ft
1	Walk-in Closet	10'-0" × 4'-5"	44 sq ft	62 sq ft
1	Covered Porch (outdoor)	10'-6" × 12'-6"	131 sq ft	131 sq ft
	Total indoor		**2,355 sq ft**	**2,708 sq ft**

AI ARCHITECTURES
Plan Studio · ai-architectures.com

PROJECT
Barndominium with RV Garage
Modern Barndominium

SHEET TITLE
Area Schedule

GROSS AREA (THIS LEVEL)
2,708 sq ft

GROSS AREA (TOTAL)
2,708 sq ft

ENVELOPE
71'-6" × 39'-8"

SCALE
NTS on Tabloid 11×17

DATE
2026-11-12

PROJECT NO.
barndominium-plans

CONCEPT DESIGN — NOT FOR CONSTRUCTION OR PERMIT. Generated with AI and may contain errors. Verify all dimensions and code requirements with a licensed architect or engineer.

SHEET
A-102