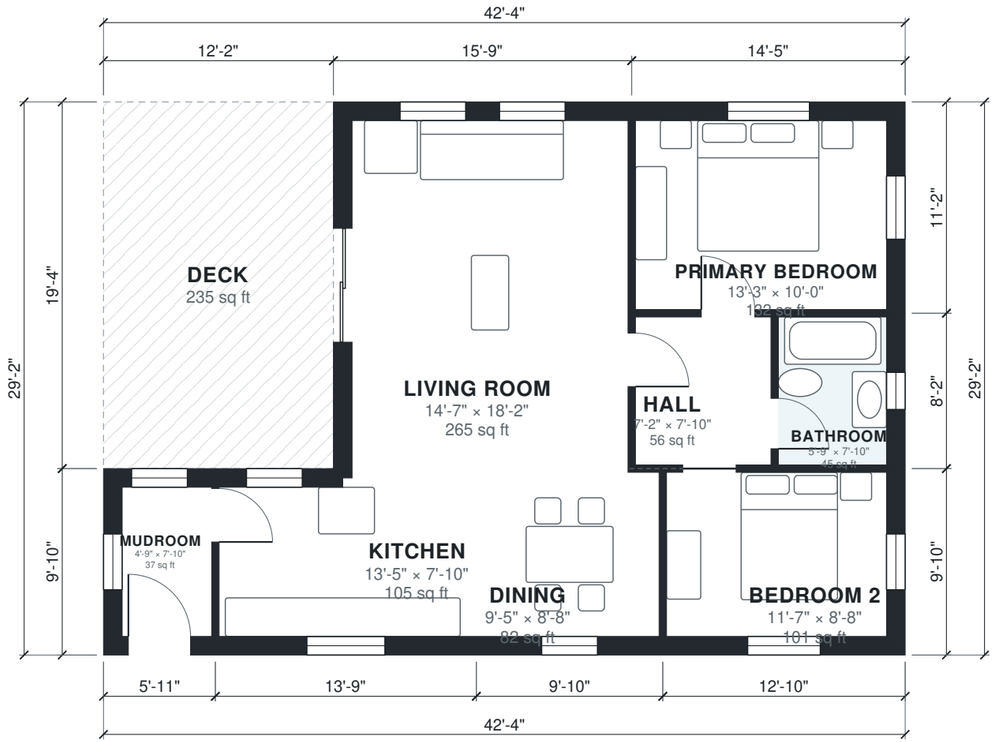


0' 5' 10' 15' 20'

N

AI ARCHITECTURES

Plan Studio · ai-architectures.com

PROJECT

Mountain Cabin Retreat

Rustic Mountain Cabin

SHEET TITLE

Floor Plan

GROSS AREA (THIS LEVEL)

1,001 sq ft

GROSS AREA (TOTAL)

1,001 sq ft

ENVELOPE

42'-4" × 29'-2"

SCALE

1/8" = 1'-0" on Tabloid 11×17

DATE

2026-10-01

PROJECT NO.

cabin-floor-plans

CONCEPT DESIGN — NOT FOR CONSTRUCTION OR PERMIT. Generated with AI and may contain errors. Verify all dimensions and code requirements with a licensed architect or engineer.

SHEET

A-101

Area Schedule

LEVEL	ROOM	SIZE	NET AREA	GROSS AREA
1	Bathroom	5'-9" × 7'-10"	45 sq ft	57 sq ft
1	Bedroom 2	11'-7" × 8'-8"	101 sq ft	126 sq ft
1	Dining	9'-5" × 8'-8"	82 sq ft	97 sq ft
1	Hall	7'-2" × 7'-10"	56 sq ft	62 sq ft
1	Kitchen	13'-5" × 7'-10"	105 sq ft	136 sq ft
1	Living Room	14'-7" × 18'-2"	265 sq ft	305 sq ft
1	Mudroom	4'-9" × 7'-10"	37 sq ft	58 sq ft
1	Primary Bedroom	13'-3" × 10'-0"	132 sq ft	161 sq ft
1	Deck (outdoor)	12'-2" × 19'-4"	235 sq ft	235 sq ft
	Total indoor		**822 sq ft**	**1,001 sq ft**

AI ARCHITECTURES

Plan Studio · ai-architectures.com

PROJECT

Mountain Cabin Retreat

Rustic Mountain Cabin

SHEET TITLE

Area Schedule

GROSS AREA (THIS LEVEL)

1,001 sq ft

GROSS AREA (TOTAL)

1,001 sq ft

ENVELOPE

42'-4" × 29'-2"

SCALE

NTS on Tabloid 11×17

DATE

2026-10-01

PROJECT NO.

cabin-floor-plans

CONCEPT DESIGN — NOT FOR CONSTRUCTION OR PERMIT. Generated with AI and may contain errors. Verify all dimensions and code requirements with a licensed architect or engineer.

SHEET

A-102