


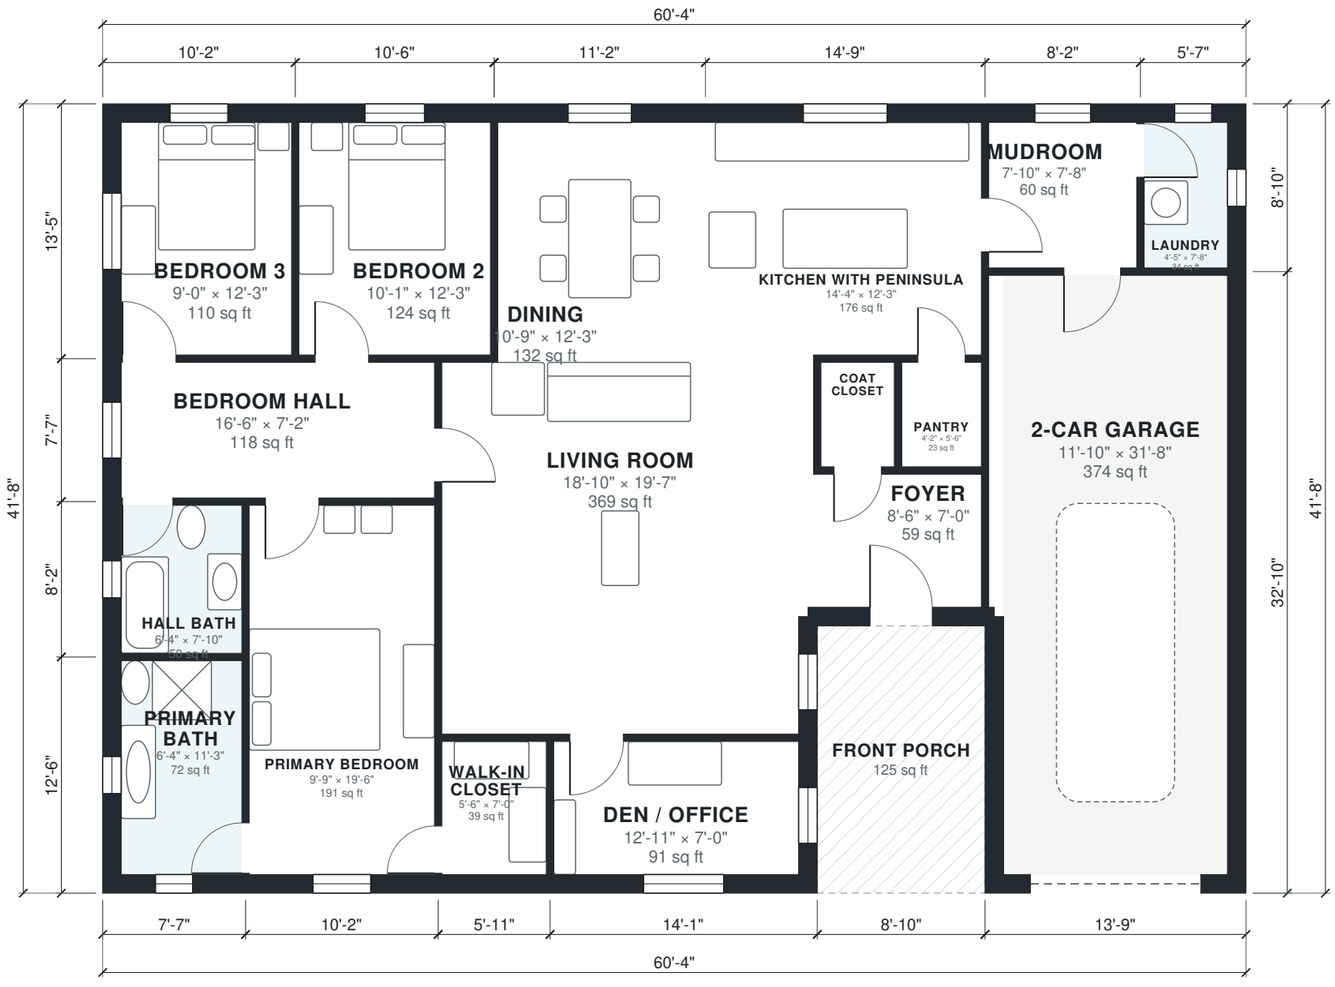

N

AI ARCHITECTURES

Plan Studio · ai-architectures.com

PROJECT

Craftsman Bungalow – 3 Bed / 2 Bath

Craftsman Bungalow

SHEET TITLE

Floor Plan

GROSS AREA (THIS LEVEL)

2,390 sq ft

GROSS AREA (TOTAL)

2,390 sq ft

ENVELOPE

60'-4" × 41'-8"

SCALE

1/8" = 1'-0" on Tabloid 11×17

DATE

2026-10-01

PROJECT NO.

craftsman-house-pl

CONCEPT DESIGN — NOT FOR CONSTRUCTION OR PERMIT. Generated with AI and may contain errors. Verify all dimensions and code requirements with a licensed architect or engineer.

SHEET

A-101

Area Schedule

LEVEL	ROOM	SIZE	NET AREA	GROSS AREA
1	2-Car Garage	11'-10" × 31'-8"	374 sq ft	452 sq ft
1	Bedroom 2	10'-1" × 12'-3"	124 sq ft	141 sq ft
1	Bedroom 3	9'-0" × 12'-3"	110 sq ft	137 sq ft
1	Bedroom Hall	16'-6" × 7'-2"	118 sq ft	134 sq ft
1	Coat Closet	3'-10" × 5'-6"	21 sq ft	25 sq ft
1	Den / Office	12'-11" × 7'-0"	91 sq ft	116 sq ft
1	Dining	10'-9" × 12'-3"	132 sq ft	150 sq ft
1	Foyer	8'-6" × 7'-0"	59 sq ft	73 sq ft
1	Hall Bath	6'-4" × 7'-10"	50 sq ft	62 sq ft
1	Kitchen with Peninsula	14'-4" × 12'-3"	176 sq ft	199 sq ft
1	Laundry	4'-5" × 7'-8"	34 sq ft	49 sq ft
1	Living Room	18'-10" × 19'-7"	370 sq ft	401 sq ft
1	Mudroom	7'-10" × 7'-8"	60 sq ft	73 sq ft
1	Pantry	4'-2" × 5'-6"	23 sq ft	27 sq ft
1	Primary Bath	6'-4" × 11'-3"	72 sq ft	94 sq ft
1	Primary Bedroom	9'-9" × 19'-6"	191 sq ft	210 sq ft
1	Walk-in Closet	5'-6" × 7'-0"	39 sq ft	48 sq ft
1	Front Porch (outdoor)	8'-10" × 14'-1"	125 sq ft	125 sq ft
	Total indoor		**2,043 sq ft**	**2,390 sq ft**

AI ARCHITECTURES

Plan Studio · ai-architectures.com

PROJECT

Craftsman Bungalow – 3 Bed / 2 Bath

Craftsman Bungalow

SHEET TITLE

Area Schedule

GROSS AREA (THIS LEVEL)

2,390 sq ft

GROSS AREA (TOTAL)

2,390 sq ft

ENVELOPE

60'-4" × 41'-8"

SCALE

NTS on Tabloid 11×17

DATE

2026-10-01

PROJECT NO.

craftsman-house-pl

CONCEPT DESIGN — NOT FOR CONSTRUCTION OR PERMIT. Generated with AI and may contain errors. Verify all dimensions and code requirements with a licensed architect or engineer.

SHEET

A-102