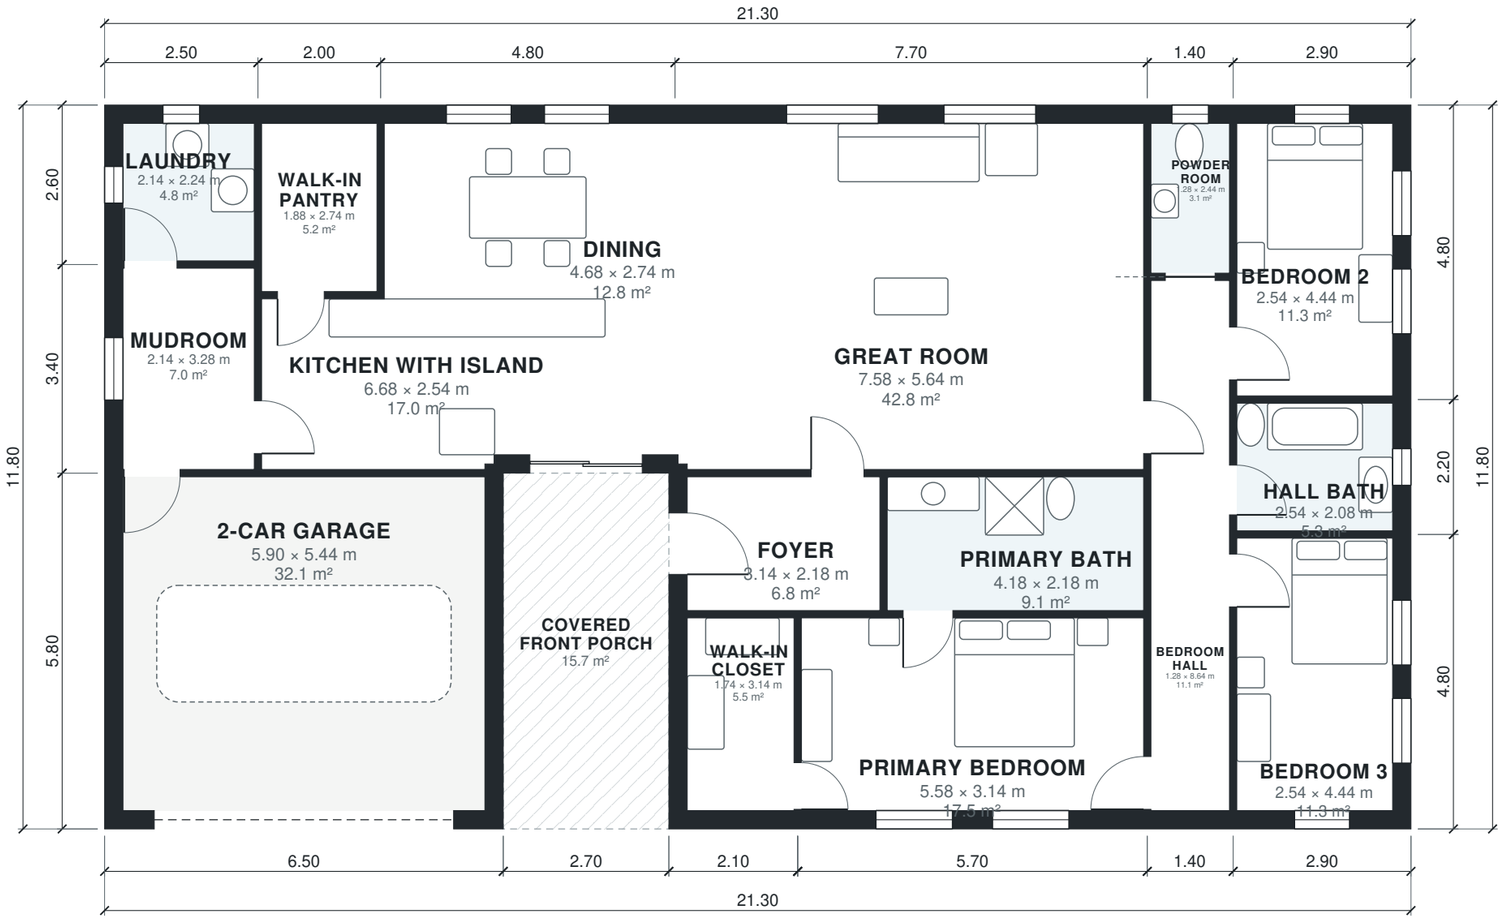


AI ARCHITECTURES

Plan Studio · ai-architectures.com

PROJECT

Farmhouse Barndominium 3BR

Modern Farmhouse Barndominium

SHEET TITLE
Floor Plan

GROSS AREA (THIS LEVEL)
235.7 m²

GROSS AREA (TOTAL)
235.7 m²

ENVELOPE
21.30 × 11.80 m

SCALE
1:100 on A3

DATE
2026-11-12

PROJECT NO.
Farmhouse Barndomi

CONCEPT DESIGN — NOT FOR CONSTRUCTION OR PERMIT. Generated with AI and may contain errors. Verify all dimensions and code requirements with a licensed architect or engineer.

SHEET

A-101

Area Schedule

LEVEL	ROOM	SIZE	NET AREA	GROSS AREA
1	2-Car Garage	5.90 × 5.44 m	32.1 m²	37.7 m²
1	Bedroom 2	2.54 × 4.44 m	11.3 m²	13.9 m²
1	Bedroom 3	2.54 × 4.44 m	11.3 m²	13.9 m²
1	Bedroom Hall	1.28 × 8.64 m	11.1 m²	12.6 m²
1	Dining	4.68 × 2.74 m	12.8 m²	14.9 m²
1	Foyer	3.14 × 2.18 m	6.8 m²	8.1 m²
1	Great Room	7.58 × 5.64 m	42.8 m²	46.2 m²
1	Hall Bath	2.54 × 2.08 m	5.3 m²	6.4 m²
1	Kitchen with Island	6.68 × 2.54 m	17.0 m²	19.7 m²
1	Laundry	2.14 × 2.24 m	4.8 m²	6.5 m²
1	Mudroom	2.14 × 3.28 m	7.0 m²	8.5 m²
1	Powder Room	1.28 × 2.44 m	3.1 m²	3.9 m²
1	Primary Bath	4.18 × 2.18 m	9.1 m²	9.9 m²
1	Primary Bedroom	5.58 × 3.14 m	17.5 m²	19.9 m²
1	Walk-in Closet	1.74 × 3.14 m	5.5 m²	7.3 m²
1	Walk-in Pantry	1.88 × 2.74 m	5.2 m²	6.2 m²
1	Covered Front Porch (outdoor)	2.70 × 5.80 m	15.7 m²	15.7 m²
	Total indoor		**202.6 m²**	**235.7 m²**

AI ARCHITECTURES

Plan Studio · ai-architectures.com

PROJECT

Farmhouse Barndominium 3BR

Modern Farmhouse Barndominium

SHEET TITLE

Area Schedule

GROSS AREA (THIS LEVEL)

235.7 m²

GROSS AREA (TOTAL)

235.7 m²

ENVELOPE

21.30 × 11.80 m

SCALE

NTS on A3

DATE

2026-11-12

PROJECT NO.

Farmhouse Barndomi

CONCEPT DESIGN — NOT FOR CONSTRUCTION OR PERMIT. Generated with AI and may contain errors. Verify all dimensions and code requirements with a licensed architect or engineer.

SHEET

A-102