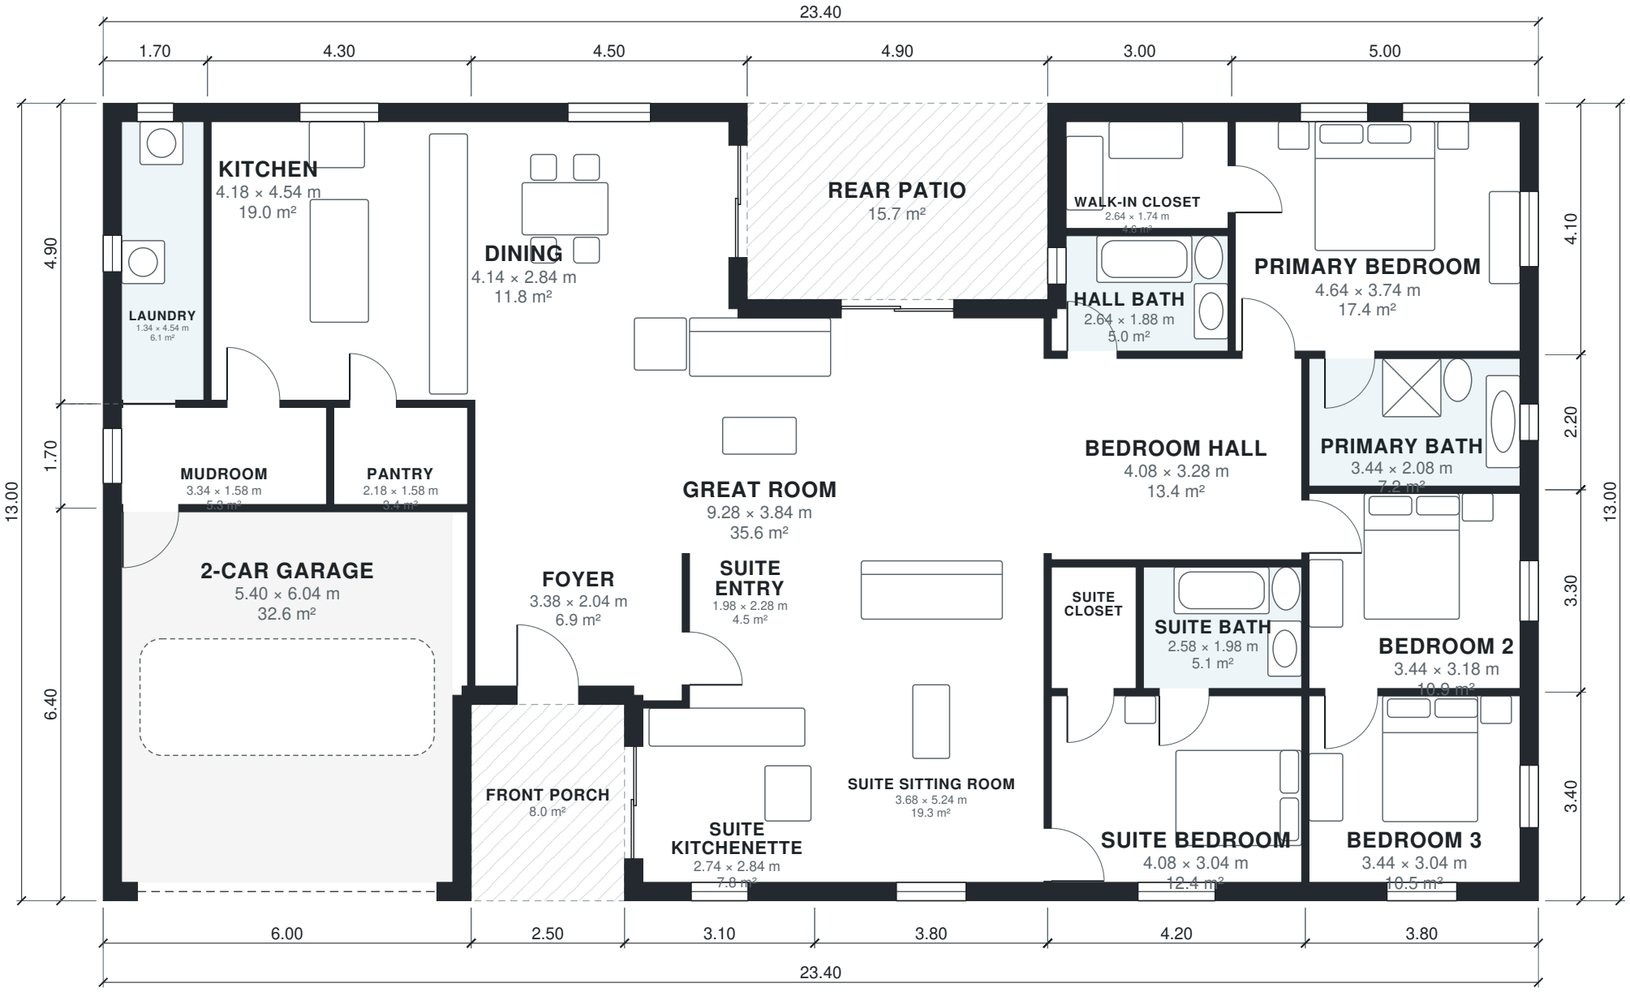


0 m 1 m 2 m 3 m 4 m 5 m

N

AI ARCHITECTURES

Plan Studio · ai-architectures.com

PROJECT

Single-Story Home with In-Law Suite

Modern Farmhouse

SHEET TITLE
Floor Plan

GROSS AREA (THIS LEVEL)
280.5 m²

GROSS AREA (TOTAL)
280.5 m²

ENVELOPE
23.40 × 13.00 m

SCALE
1:100 on A3

DATE
2026-10-11

PROJECT NO.
Single-Story Home

CONCEPT DESIGN — NOT FOR CONSTRUCTION OR PERMIT. Generated with AI and may contain errors. Verify all dimensions and code requirements with a licensed architect or engineer.

SHEET

A-101

Area Schedule

LEVEL	ROOM	SIZE	NET AREA	GROSS AREA
1	2-Car Garage	5.40 × 6.04 m	32.6 m²	38.4 m²
1	Bedroom 2	3.44 × 3.18 m	10.9 m²	12.5 m²
1	Bedroom 3	3.44 × 3.04 m	10.5 m²	12.9 m²
1	Bedroom Hall	4.08 × 3.28 m	13.4 m²	14.3 m²
1	Dining	4.14 × 2.84 m	11.8 m²	14.4 m²
1	Foyer	3.38 × 2.04 m	6.9 m²	8.4 m²
1	Great Room	9.28 × 3.84 m	35.6 m²	39.5 m²
1	Hall Bath	2.64 × 1.88 m	5.0 m²	6.0 m²
1	Kitchen	4.18 × 4.54 m	19.0 m²	21.1 m²
1	Laundry	1.34 × 4.54 m	6.1 m²	8.3 m²
1	Mudroom	3.34 × 1.58 m	5.3 m²	6.3 m²
1	Pantry	2.18 × 1.58 m	3.4 m²	3.9 m²
1	Primary Bath	3.44 × 2.08 m	7.2 m²	8.4 m²
1	Primary Bedroom	4.64 × 3.74 m	17.4 m²	20.5 m²
1	Suite Bath	2.58 × 1.98 m	5.1 m²	5.7 m²
1	Suite Bedroom	4.08 × 3.04 m	12.4 m²	14.3 m²
1	Suite Closet	1.38 × 1.98 m	2.7 m²	3.1 m²
1	Suite Entry	1.98 × 2.28 m	4.5 m²	5.0 m²
1	Suite Kitchenette	2.74 × 2.84 m	7.8 m²	9.9 m²
1	Suite Sitting Room	3.68 × 5.24 m	19.3 m²	21.3 m²
1	Walk-in Closet	2.64 × 1.74 m	4.6 m²	6.3 m²
1	Front Porch (outdoor)	2.50 × 3.20 m	8.0 m²	8.0 m²
1	Rear Patio (outdoor)	4.90 × 3.20 m	15.7 m²	15.7 m²
	Total indoor		**241.4 m²**	**280.5 m²**

AI ARCHITECTURES

Plan Studio · ai-architectures.com

PROJECT

Single-Story Home with In-Law Suite

Modern Farmhouse

SHEET TITLE

Area Schedule

GROSS AREA (THIS LEVEL)

280.5 m²

GROSS AREA (TOTAL)

280.5 m²

ENVELOPE

23.40 × 13.00 m

SCALE

NTS on A3

DATE

2026-10-11

PROJECT NO.

Single-Story Home

CONCEPT DESIGN — NOT FOR CONSTRUCTION OR PERMIT. Generated with AI and may contain errors. Verify all dimensions and code requirements with a licensed architect or engineer.

SHEET

A-102