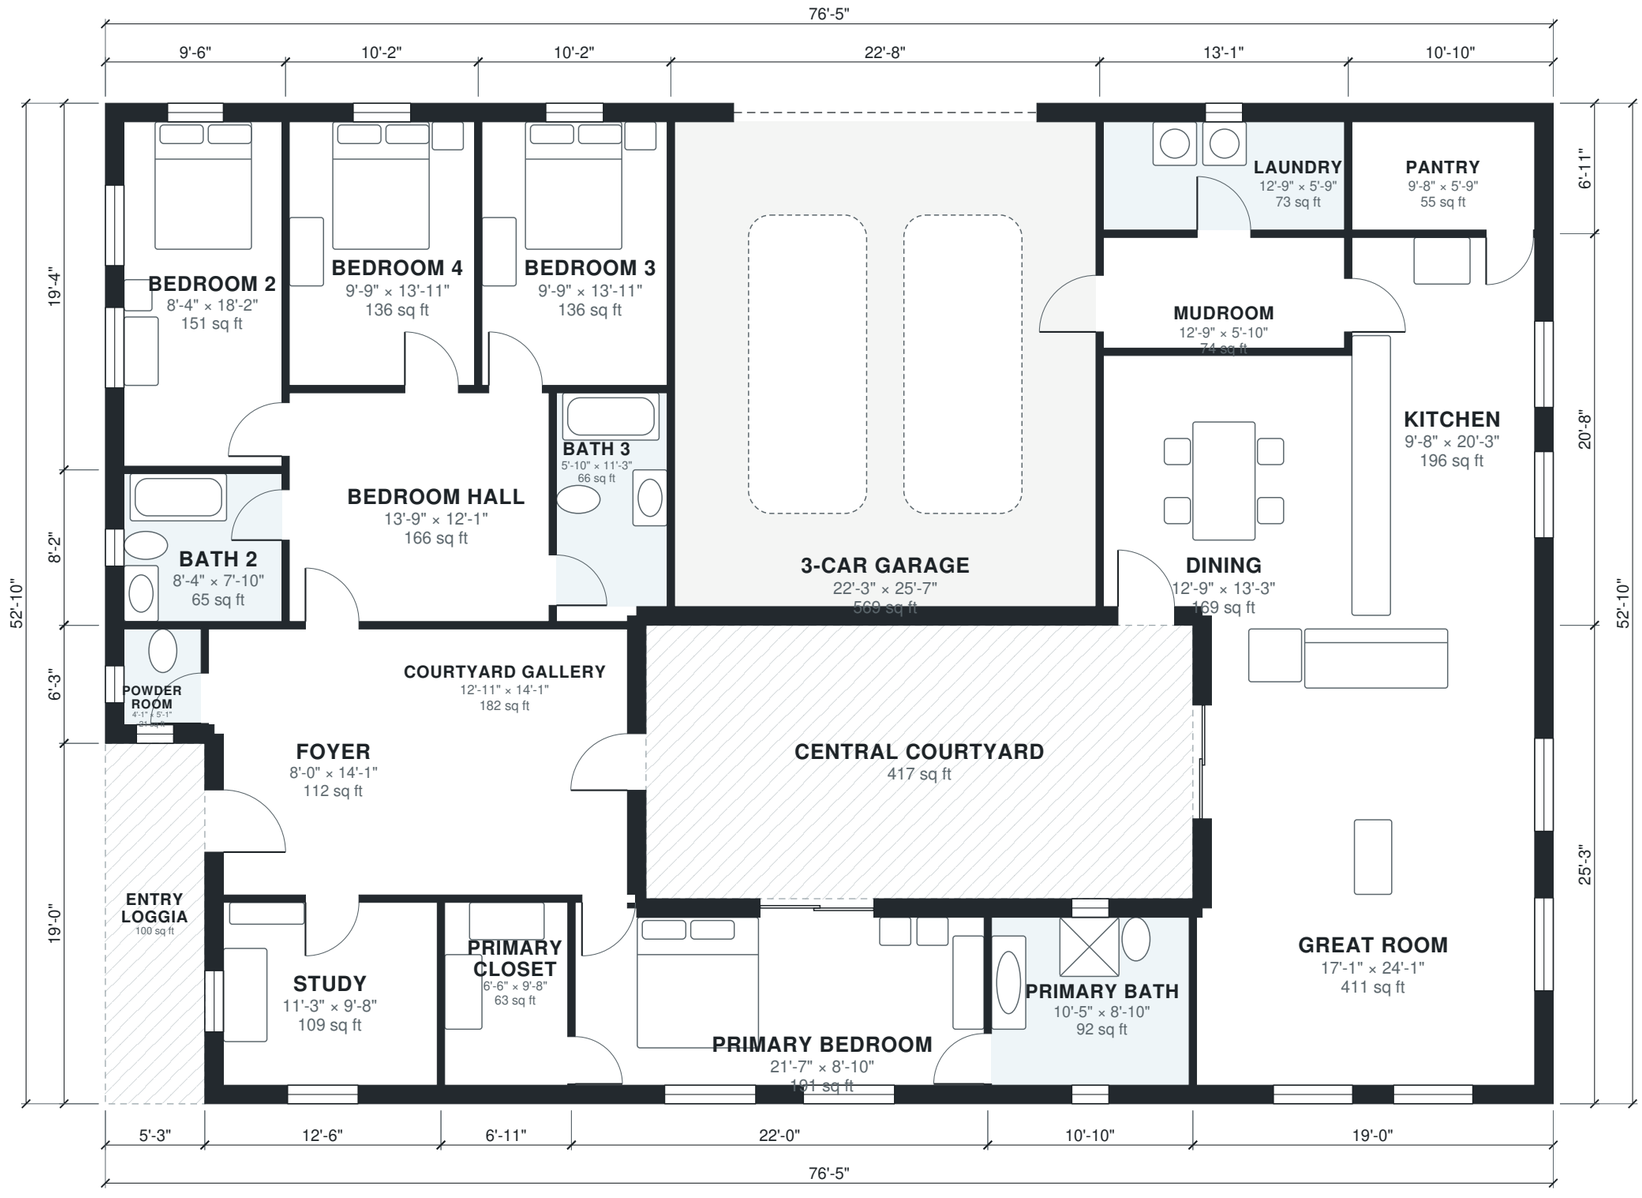


0' 5' 10' 15' 20'

N

AI ARCHITECTURES

Plan Studio · ai-architectures.com

PROJECT

Mediterranean Courtyard Ranch

Mediterranean

SHEET TITLE
Floor Plan

GROSS AREA (THIS LEVEL)
3,521 sq ft

GROSS AREA (TOTAL)
3,521 sq ft

ENVELOPE
76'-5" × 52'-10"

SCALE
1/8" = 1'-0" on Tabloid 11×17

DATE
2026-10-11

PROJECT NO.
mediterranean-hous

CONCEPT DESIGN — NOT FOR CONSTRUCTION OR PERMIT. Generated with AI and may contain errors. Verify all dimensions and code requirements with a licensed architect or engineer.

SHEET

A-101

Area Schedule

LEVEL	ROOM	SIZE	NET AREA	GROSS AREA
1	3-Car Garage	22'-3" × 25'-7"	569 sq ft	624 sq ft
1	Bath 2	8'-4" × 7'-10"	65 sq ft	78 sq ft
1	Bath 3	5'-10" × 11'-3"	66 sq ft	78 sq ft
1	Bedroom 2	8'-4" × 18'-2"	151 sq ft	184 sq ft
1	Bedroom 3	9'-9" × 13'-11"	136 sq ft	153 sq ft
1	Bedroom 4	9'-9" × 13'-11"	136 sq ft	153 sq ft
1	Bedroom Hall	13'-9" × 12'-1"	166 sq ft	176 sq ft
1	Courtyard Gallery	12'-11" × 14'-1"	181 sq ft	204 sq ft
1	Dining	12'-9" × 13'-3"	169 sq ft	189 sq ft
1	Foyer	8'-0" × 14'-1"	112 sq ft	133 sq ft
1	Great Room	17'-1" × 24'-1"	411 sq ft	481 sq ft
1	Kitchen	9'-8" × 20'-3"	196 sq ft	224 sq ft
1	Laundry	12'-9" × 5'-9"	73 sq ft	90 sq ft
1	Mudroom	12'-9" × 5'-10"	74 sq ft	82 sq ft
1	Pantry	9'-8" × 5'-9"	55 sq ft	75 sq ft
1	Powder Room	4'-1" × 5'-1"	21 sq ft	33 sq ft
1	Primary Bath	10'-5" × 8'-10"	92 sq ft	117 sq ft
1	Primary Bedroom	21'-7" × 8'-10"	191 sq ft	238 sq ft
1	Primary Closet	6'-6" × 9'-8"	63 sq ft	75 sq ft
1	Study	11'-3" × 9'-8"	109 sq ft	135 sq ft
1	Central Courtyard (outdoor)	28'-10" × 14'-5"	417 sq ft	417 sq ft
1	Entry Loggia (outdoor)	5'-3" × 19'-0"	100 sq ft	100 sq ft
	Total indoor		**3,036 sq ft**	**3,521 sq ft**

AI ARCHITECTURES

Plan Studio · ai-architectures.com

PROJECT

Mediterranean Courtyard Ranch

Mediterranean

SHEET TITLE

Area Schedule

GROSS AREA (THIS LEVEL)

3,521 sq ft

GROSS AREA (TOTAL)

3,521 sq ft

ENVELOPE

76'-5" × 52'-10"

SCALE

NTS on Tabloid 11×17

DATE

2026-10-11

PROJECT NO.

mediterranean-hous

CONCEPT DESIGN — NOT FOR CONSTRUCTION OR PERMIT. Generated with AI and may contain errors. Verify all dimensions and code requirements with a licensed architect or engineer.

SHEET

A-102