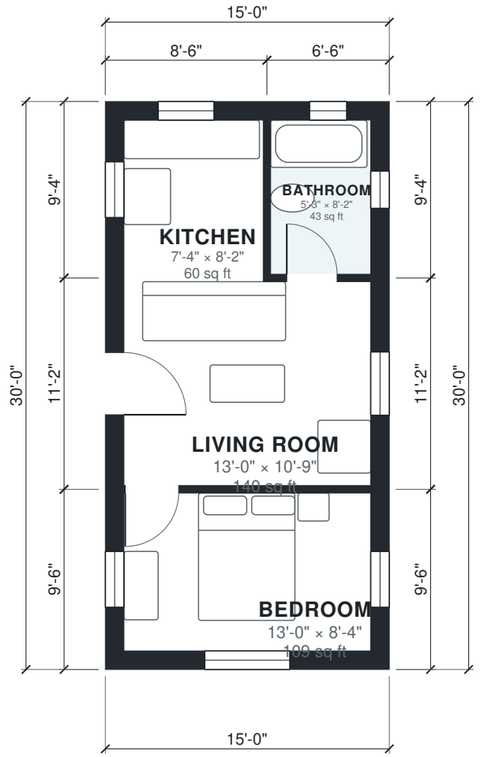


N

0' 5' 10' 15' 20'

AI ARCHITECTURES

Plan Studio · ai-architectures.com

PROJECT

Modern Tiny House 15x30

Modern Tiny House

SHEET TITLE

Floor Plan

GROSS AREA (THIS LEVEL)

450 sq ft

GROSS AREA (TOTAL)

450 sq ft

ENVELOPE

15'-0" × 30'-0"

SCALE

1/8" = 1'-0" on Tabloid 11×17

DATE

2026-11-12

PROJECT NO.

modern-tiny-house-

CONCEPT DESIGN — NOT FOR CONSTRUCTION OR PERMIT. Generated with AI and may contain errors. Verify all dimensions and code requirements with a licensed architect or engineer.

SHEET

A-101

Area Schedule

LEVEL	ROOM	SIZE	NET AREA	GROSS AREA
1	Bathroom	5'-3" × 8'-2"	43 sq ft	60 sq ft
1	Bedroom	13'-0" × 8'-4"	109 sq ft	143 sq ft
1	Kitchen	7'-4" × 8'-2"	60 sq ft	79 sq ft
1	Living Room	13'-0" × 10'-9"	140 sq ft	167 sq ft
	Total indoor		**351 sq ft**	**450 sq ft**

AI ARCHITECTURES
Plan Studio · ai-architectures.com

PROJECT
Modern Tiny House 15x30
Modern Tiny House

SHEET TITLE
Area Schedule

GROSS AREA (THIS LEVEL)
450 sq ft

GROSS AREA (TOTAL)
450 sq ft

ENVELOPE
15'-0" × 30'-0"

SCALE
NTS on Tabloid 11×17

DATE
2026-11-12

PROJECT NO.
modern-tiny-house-

CONCEPT DESIGN — NOT FOR CONSTRUCTION OR PERMIT. Generated with AI and may contain errors. Verify all dimensions and code requirements with a licensed architect or engineer.

SHEET
A-102